
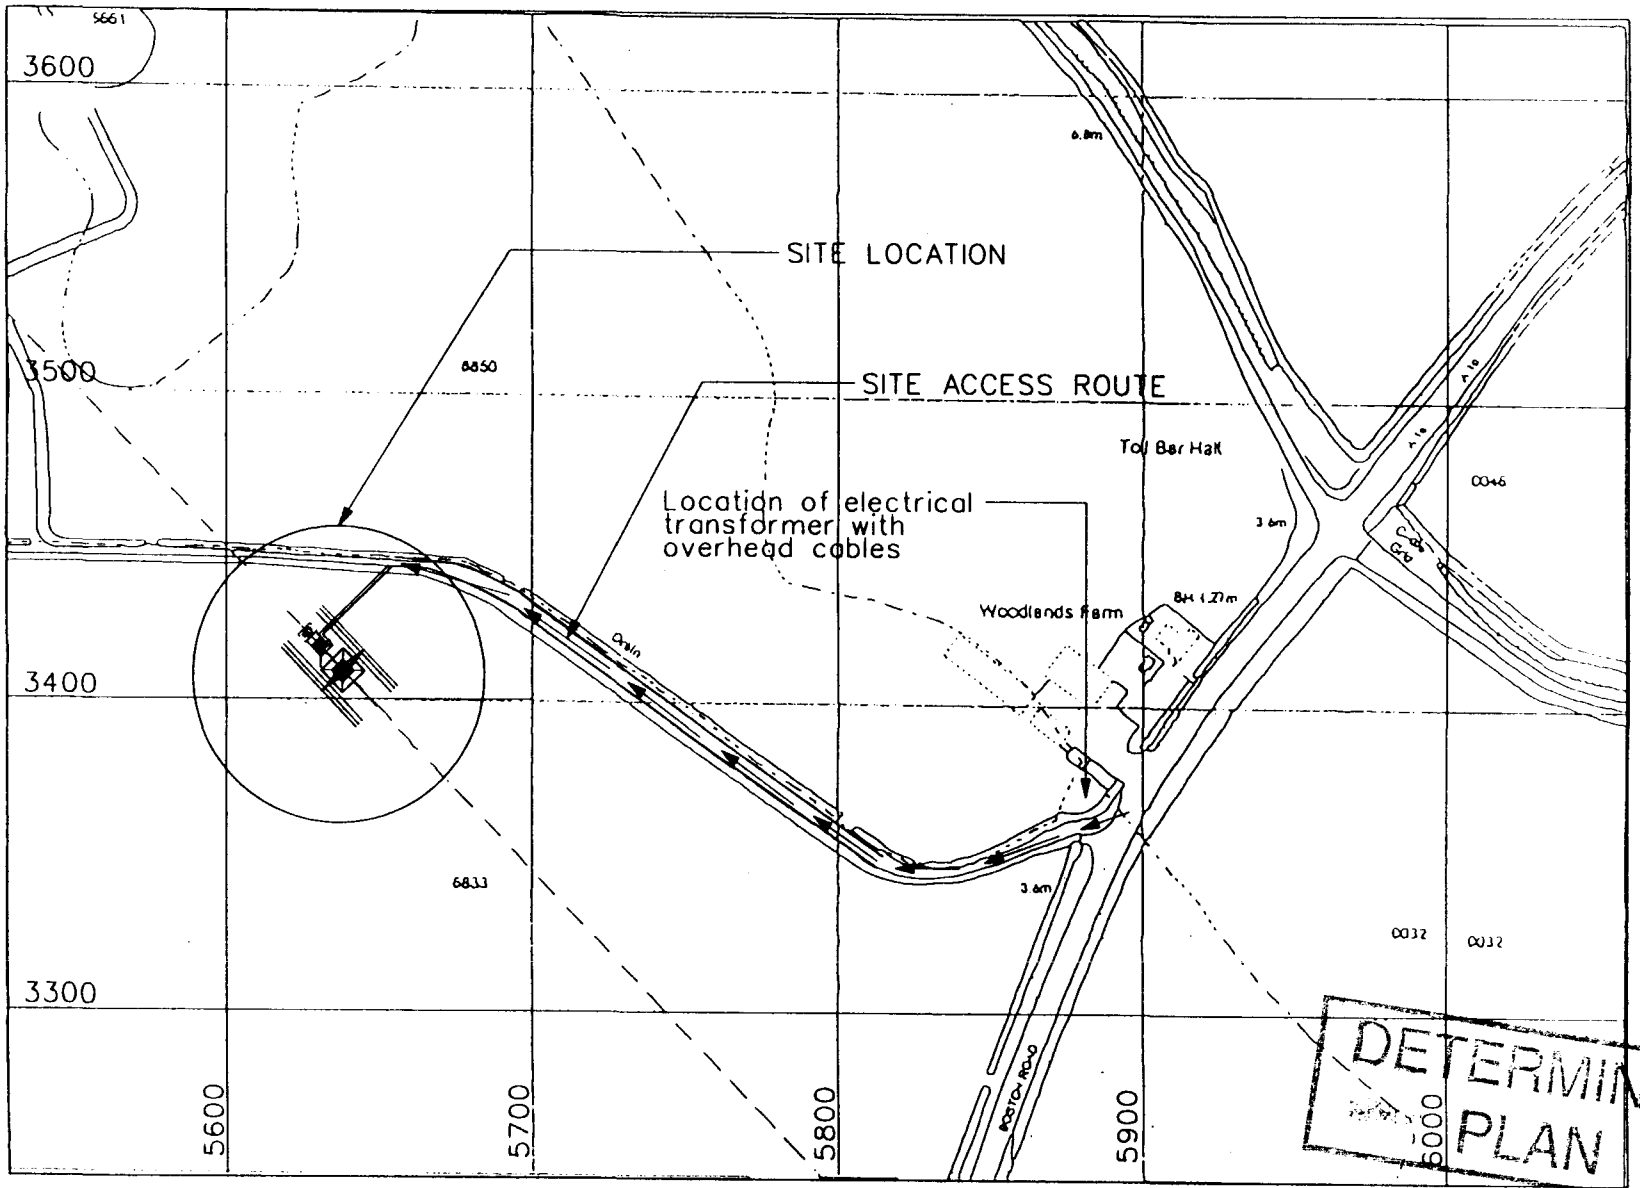



SITE LOCATION MAP

CELL: 65607 SITE ID:788909
NATIONAL GRID REFERENCE 525638/333409
Scale 1:2500

Ref 0990/01

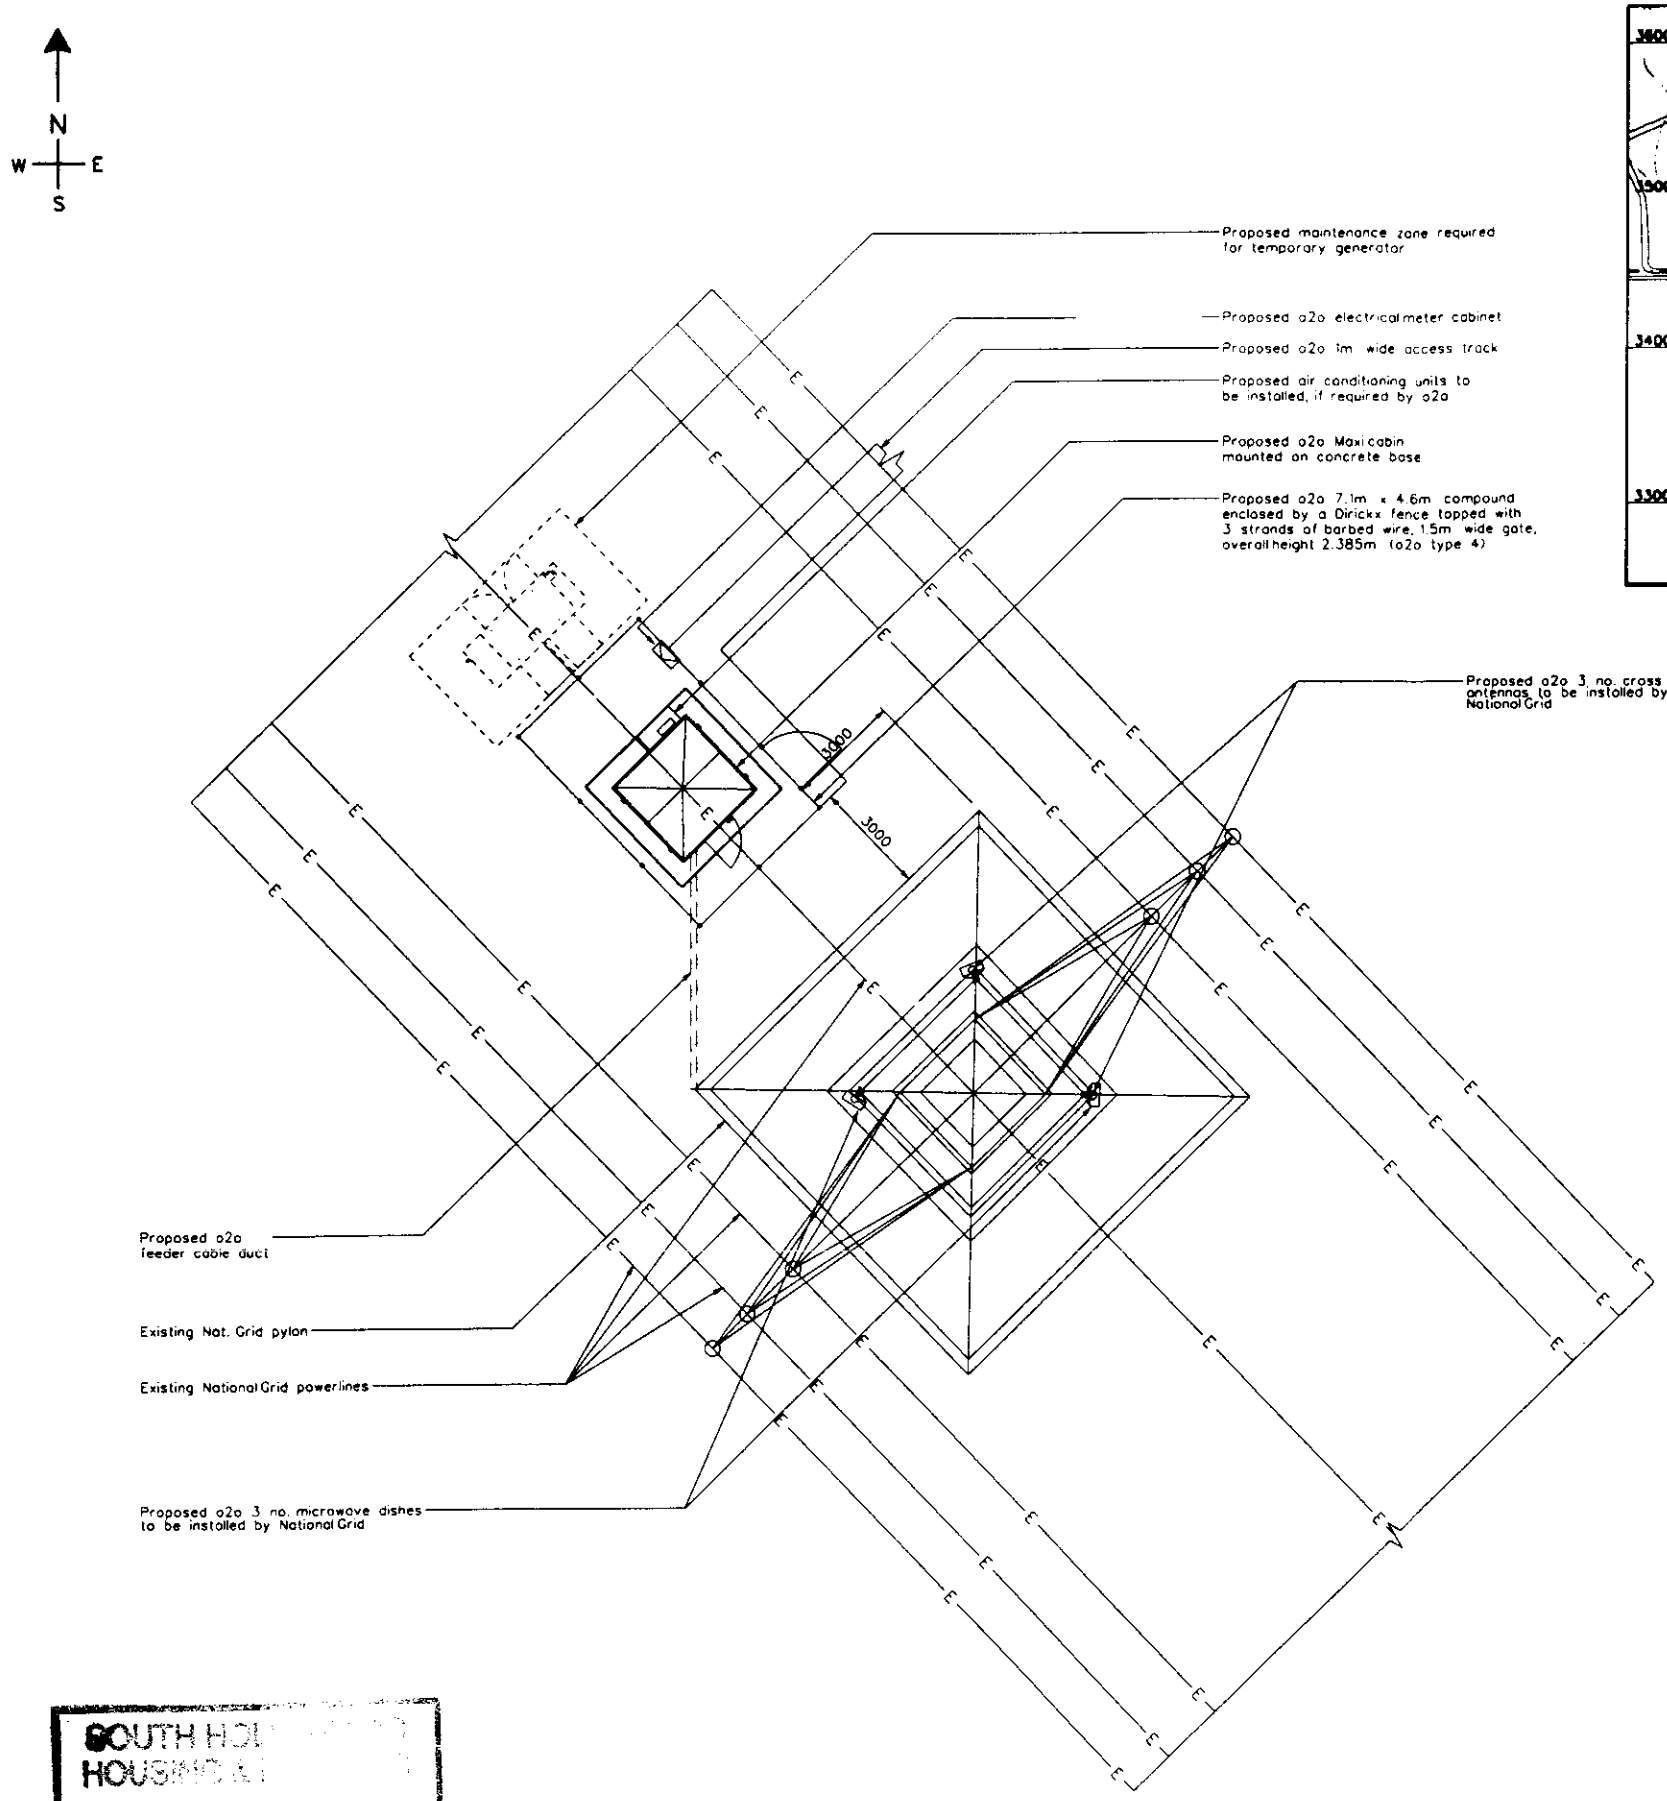

LAYOUT PLAN
SCALE 1:200

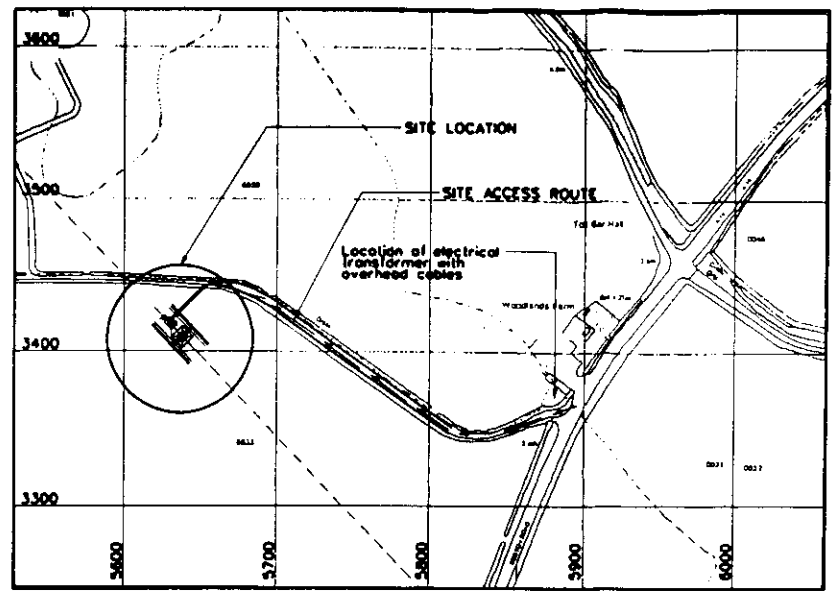

SITE LOCATION MAP
CELL: 65607 SITE ID:788909
NATIONAL GRID REFERENCE 525638/333409
Scale 1:2500

CAD File Ref No APT20116_A

NOTES

1.1 Do not scale

1.2. All dimensions are in mm unless otherwise specified.

1.3 Assume all site details are existing unless otherwise specified.

o2o EQUIPMENT

PROPOSED CABIN DETAILS
o2o Ref Portasilo Maxi Cabin
Dimensions 3700 x 3700 x 2900 high
Material Steel
Colour Grey

PROPOSED TOWER DETAILS
N/A

PROPOSED ANTENNA DETAILS
3 No. cross polar antennas with orientation of 330°, 90° & 210°

PROPOSED DISH DETAILS

DISH ID	01	02	03	04
DISH SIZE	600	600	600	600
HEIGHT m. AGL	TBA	TBA	TBA	
BEARING °EGN	TBA	TBA	TBA	
SITE LINK	TBA	TBA	TBA	
SITE NAME	TBA	TBA	TBA	

One 2 One Exclusion Zones conform to the ICNIRP Reference Level for limiting RF exposure to members of the general public.

DETERMINED PLAN

NOTE: ORIGINAL DRAWING SIZE A1
100mm ON ORIGINAL A1 DRAWING
SCALE 1:200 0 1 2 3 4 5 6 7 8 9 10m

Rev	Date	Amendments	Drawn By	Approved By
A	20/06/01	FIRST ISSUE	PG	

A·P·T
A Marconi company

CAMBERLEY
Dolphin House
Windsor Road
Camberley
Surrey GU15 1QH
Telephone 01276 685999
Fax 01276 682376

NORTHERN
Unit C
Eaudyke Court, Cheney Way
Crewe
Cheshire CW1 6GL
Telephone 01270 536000
Fax 01270 536503

BRISTOL
Harbour House
Hanover Road
Cumberland Basin
BS8 4PY
Telephone 0117 9375100
Fax 0117 9375521

MIDLANDS
The Hawker Suite
Warwick Technology Park
Gallows Hill, Warwick
CV34 6UW
Telephone 01926 462700
Fax 01926 462701

NORTHERN IRELAND
Philip Hound
123 - 127 York Street
Belfast
BT15 1AB
Telephone 01232 239495
Fax 01232 227388

SCOTLAND
Aitken House
11 Ashley Street
Glasgow G3 6HH
Telephone 0141 3309939
Fax 0141 3309940

NETHERLANDS
Nieuwe Parklaan 62
Postbus 500
2270 AM
Voorburg
Nederlands
Telephone 31 70 3877777
Fax 31 70 3877787

BELGIUM
Researchpark Haasrode
3001 Leuven
Belgium
Telephone 32 16 1 39000
Fax 32 16 1 39 16 49

Client
one2one

Client Ref: One 2 One Personal Communications Limited

Job Title
CELL - 65607
NG-BRATLEY LTD
EAUDYKE, SPALDING
LINCOLNSHIRE, PE11 4QB


Drawing Title
SITE LAYOUT (PLANNING)
(SHEET 1 OF 3)

Scale	Site ID	Issue Date
AS SHOWN	788909	


Drawn by	Date	Checked by	Date	Approved by	Date
PG	20/06/01		19/7/01		24/07/01

Drawing No. 98045/65607/MPC01/01
Rev A


SOUTH HOLLAND HOUSING & L
17 AUG 2001
Ref: 0990/01

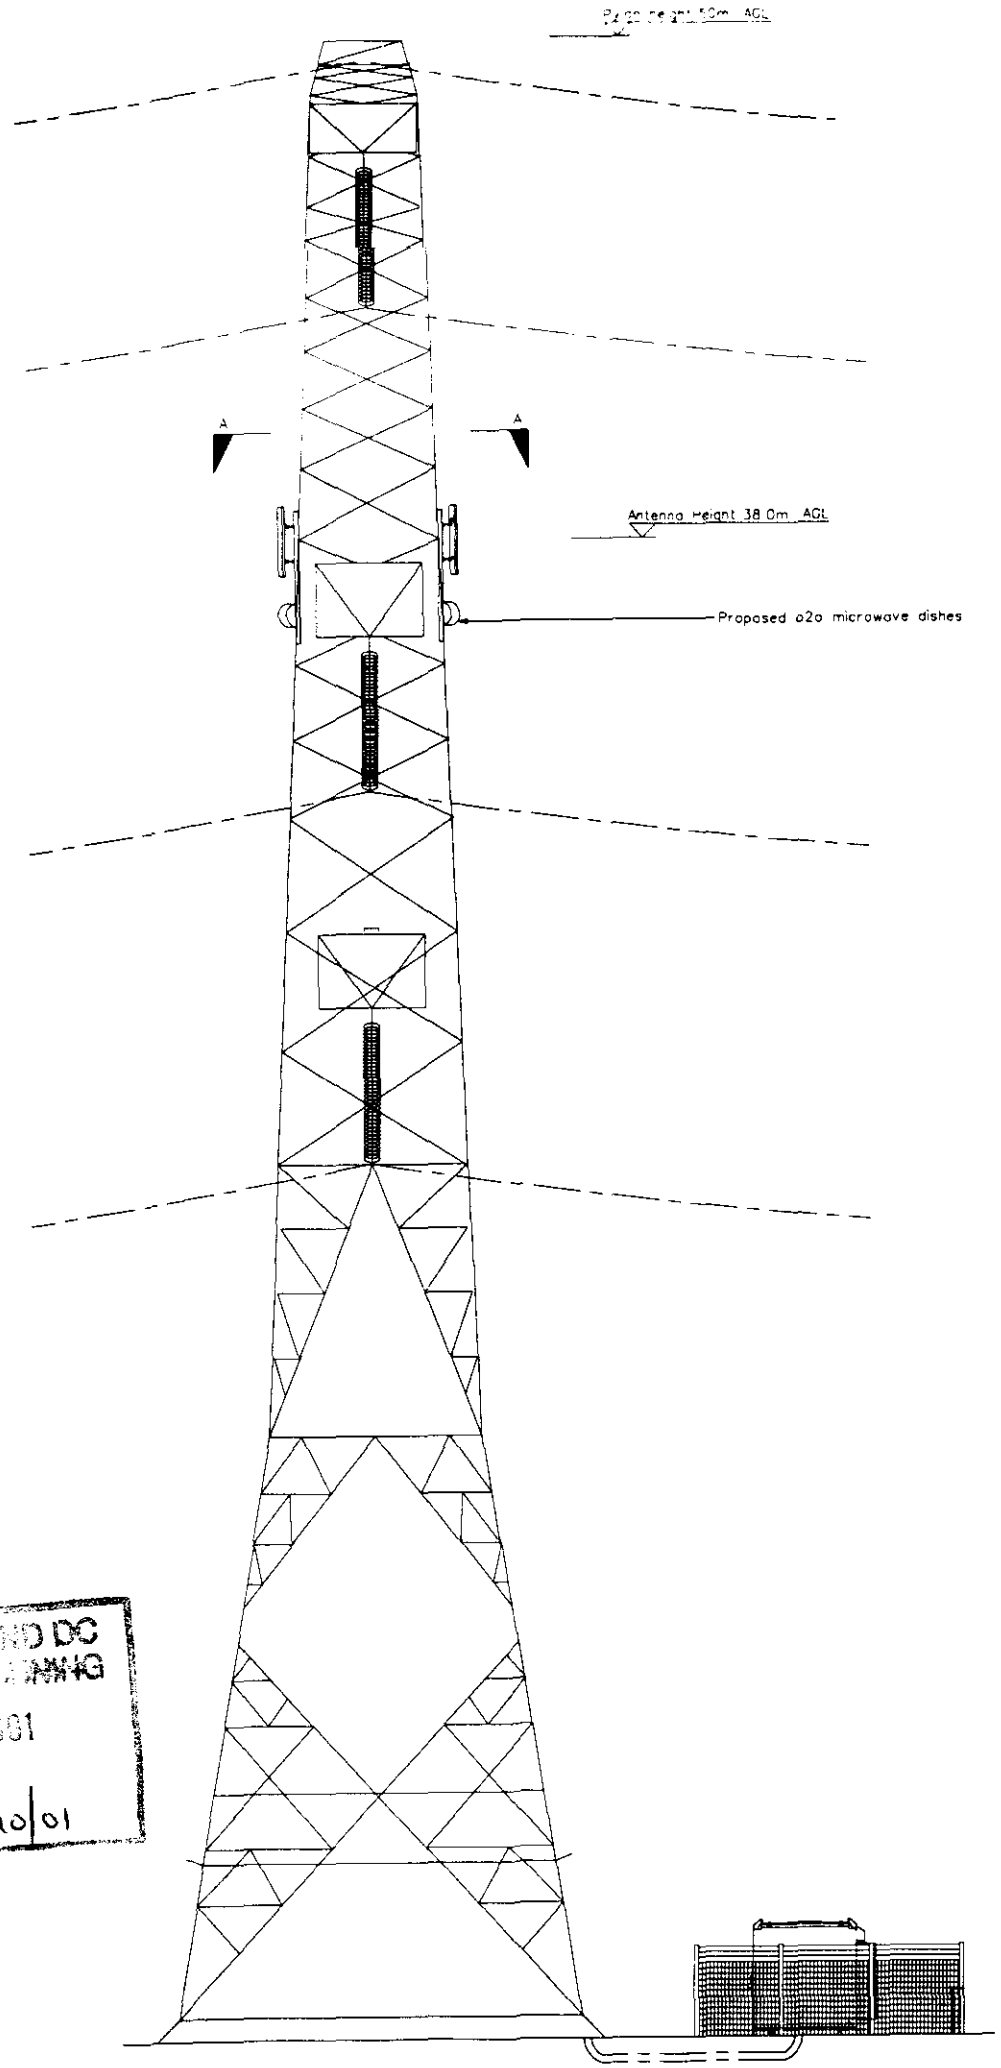

NORTH-EAST ELEVATION
SCALE 1:200

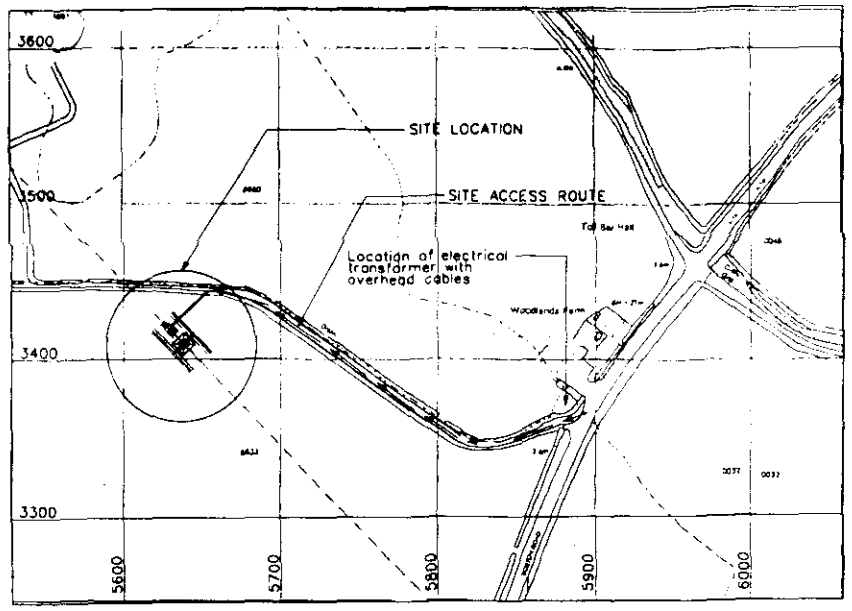

SITE LOCATION MAP
CELL: 65607 SITE ID:788909
NATIONAL GRID REFERENCE 525638/333409
Scale 1:2500

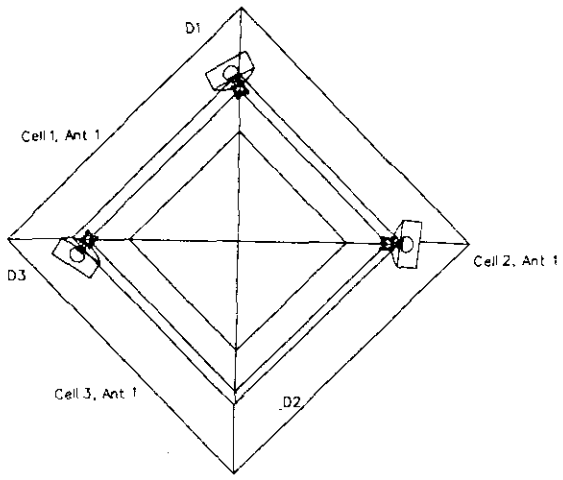

SECTION 'A - A'
LAYOUT OF ANTENNAE AND DISHES
Scale 1:50

CAD File Ref No APT20116_A

NOTES

1.1 Do not scale

1.2 All dimensions are in mm unless otherwise specified

1.3 Assume all site details are existing unless otherwise specified.

o2o EQUIPMENT

PROPOSED CABIN DETAILS
o2o Ref: Portasite Maxi Cabin
Dimensions: 3700 x 3700 x 2900 high
Material: Steel
Colour: Grey

PROPOSED TOWER DETAILS
N/A

PROPOSED ANTENNA DETAILS
3 No. cross polar antennas with orientation of 340°, 100° & 220°

PROPOSED DISH DETAILS

DISH ID	D1	D2	D3	D4
DISH SIZE	600	600	600	600
HEIGHT m AGL	TBA	TBA	TBA	
BEARING °EGN	TBA	TBA	TBA	
SITE LINK	TBA	TBA	TBA	
SITE NAME	TBA	TBA	TBA	

One 2 One Exclusion Zones conform to the ICNIRP Reference Level for limiting RF exposure to members of the general public.

DETERMINED PLAN

NOTE: ORIGINAL DRAWING SIZE A1
100mm ON ORIGINAL A1 DRAWING
SCALE 1:200 0 1 2 3 4 5 6 7 8 9 10m

Rev	Date	Amendments	Drawn By	Approved By
A	21/06/01	FIRST ISSUE	PG	

A·P·T
A Marconi company

LONDON
Telephone 0870 609000
Fax 0870 6837391

NORTH WEST
Unit C
Fax 01270 535002

SCOTLAND
Telephone 0141 3379838
Fax 0141 3379845

MIDLANDS
Telephone 0116 282 1000
Fax 0116 2827001

NORTHERN IRELAND
Telephone 01232 376166
Fax 01232 737391

BELGIUM
Telephone 32 (0)3 289 1000
Fax 32 (0)3 239 36 40

Client: one2one

Client Ref: One 2 One Personal Communications Limited

Job Title: CELL - 65607
NG-BRATLEY LTD
EAUDYKE, SPALDING
LINCOLNSHIRE, PE11 4QB


Drawing Title: SITE LAYOUT (PLANNING)
(SHEET 2 OF 3)

Scale	Site ID	Issue Date
AS SHOWN	788909	

Drawn by	Date	Checked by	Date	Approved by	Date
PG	20/06/01	C Joyce	19/7/01		19/7/01

Drawing No.: 98045/65607/MPC01/02 Rev: A


SOUTH ... BOROUGH COUNCIL
HOUSE ... PLANNING
17 ... 2001
Ref: 0990/01

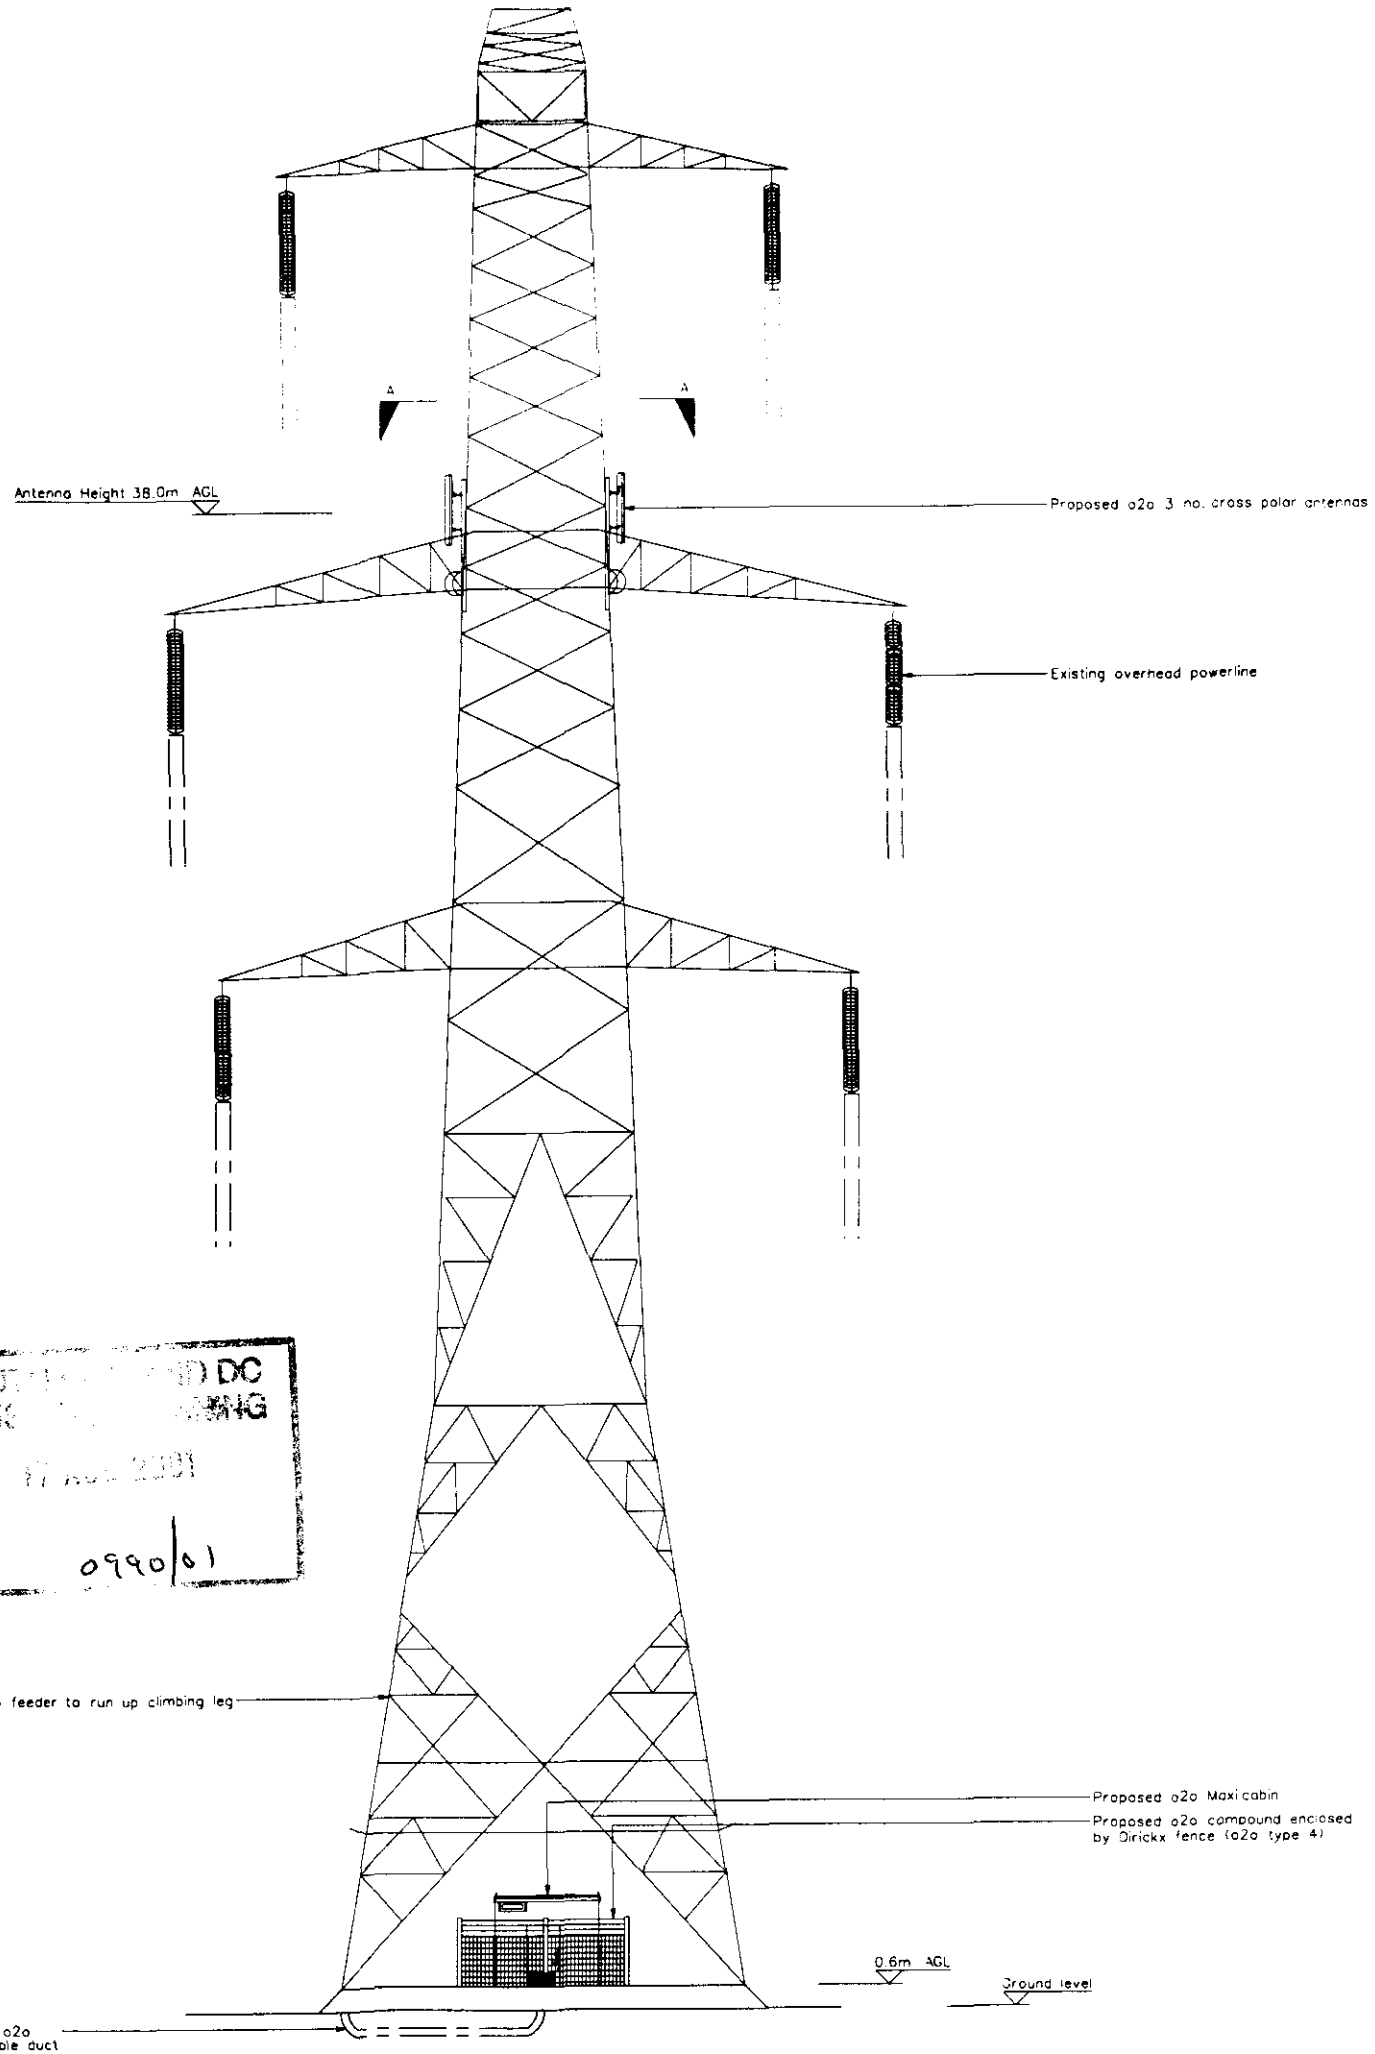

SOUTH-EAST ELEVATION


SCALE 1:200

SOUTH HOLLAND DC
PLANNING
17 AUG 2001
Ref: 0990/01

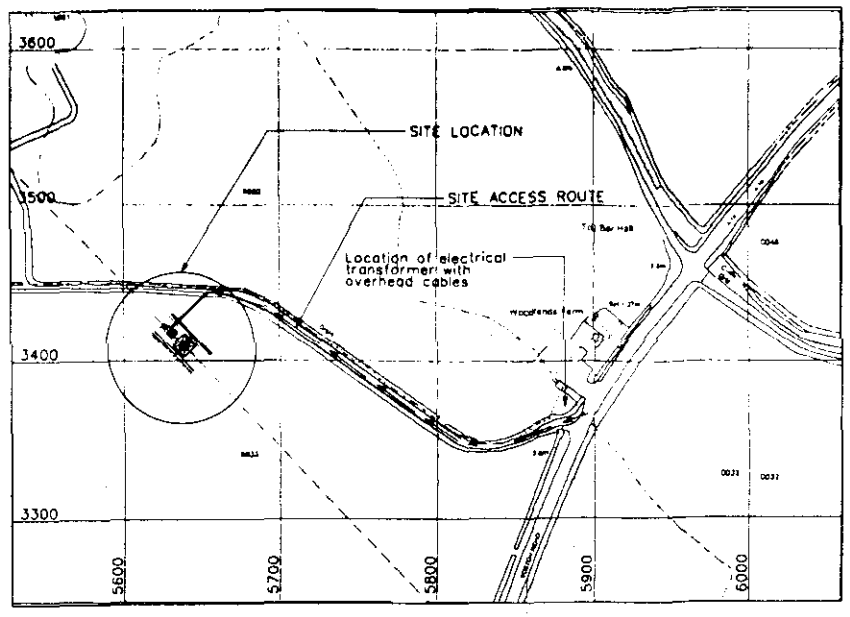

SITE LOCATION MAP

CELL: 65607 SITE ID:788909
NATIONAL GRID REFERENCE 525638/333409
Scale 1:2500

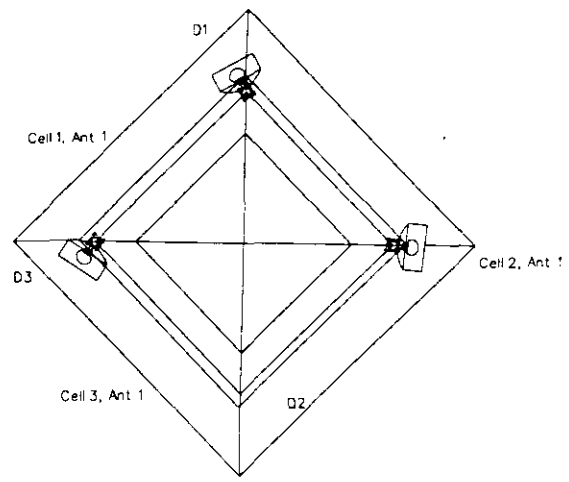

SECTION 'A - A'
LAYOUT OF ANTENNAE AND DISHES

Scale 1:50

CAD File Ref No APT2016_A

NOTES

1.1 Do not scale

1.2 All dimensions are in mm unless otherwise specified

1.3 Assume all site details are existing unless otherwise specified.

o2o EQUIPMENT

PROPOSED CABIN DETAILS
o2o Ref: Portasite Maxi Cabin
Dimensions: 3700 x 3700 x 2900 high
Material: Steel
Colour: Grey

PROPOSED TOWER DETAILS
N/A

PROPOSED ANTENNA DETAILS
3 No cross polar antennas with orientation at 120°/ 30° & 270°

PROPOSED DISH DETAILS

DISH ID	D1	D2	D3	D4
DISH SIZE	600	600	600	600
HEIGHT m AGL	TBA	TBA	TBA	
BEARING °EGN	TBA	TBA	TBA	
SITE LINK	TBA	TBA	TBA	
SITE NAME	TBA	TBA	TBA	

One 2 One Exclusion Zones conform to the ICNIRP Reference Level for limiting RF exposure to members of the general public

DETERMINED
PLAN

NOTE: ORIGINAL DRAWING SIZE A1

100mm ON ORIGINAL A1 DRAWING

SCALE 1:200 0 1 2 3 4 5 6 7 8 9 10m

Rev	Date	Amendments	Drawn By	Approved By
A	21/06/01	FIRST ISSUE	PG	

A·P·T
A Marconi company

Client: one2one

Client Ref: One 2 One Personal Communications Limited


Job Title: CELL - 65607
NG-BRATLEY LTD
EAUDYKE, SPALDING
LINCOLNSHIRE, PE11 4QB


Drawing Title: SITE LAYOUT (PLANNING)
(SHEET 3 OF 3)

Scale	Site ID	Issue Date
AS SHOWN	788909	

Drawn by	Date	Checked by	Date	Approved by	Date
PG	21/06/01	C. Tayar	19/7/01		9/07/01

Drawing No. 98045/65607/MPC01/03 Rev A

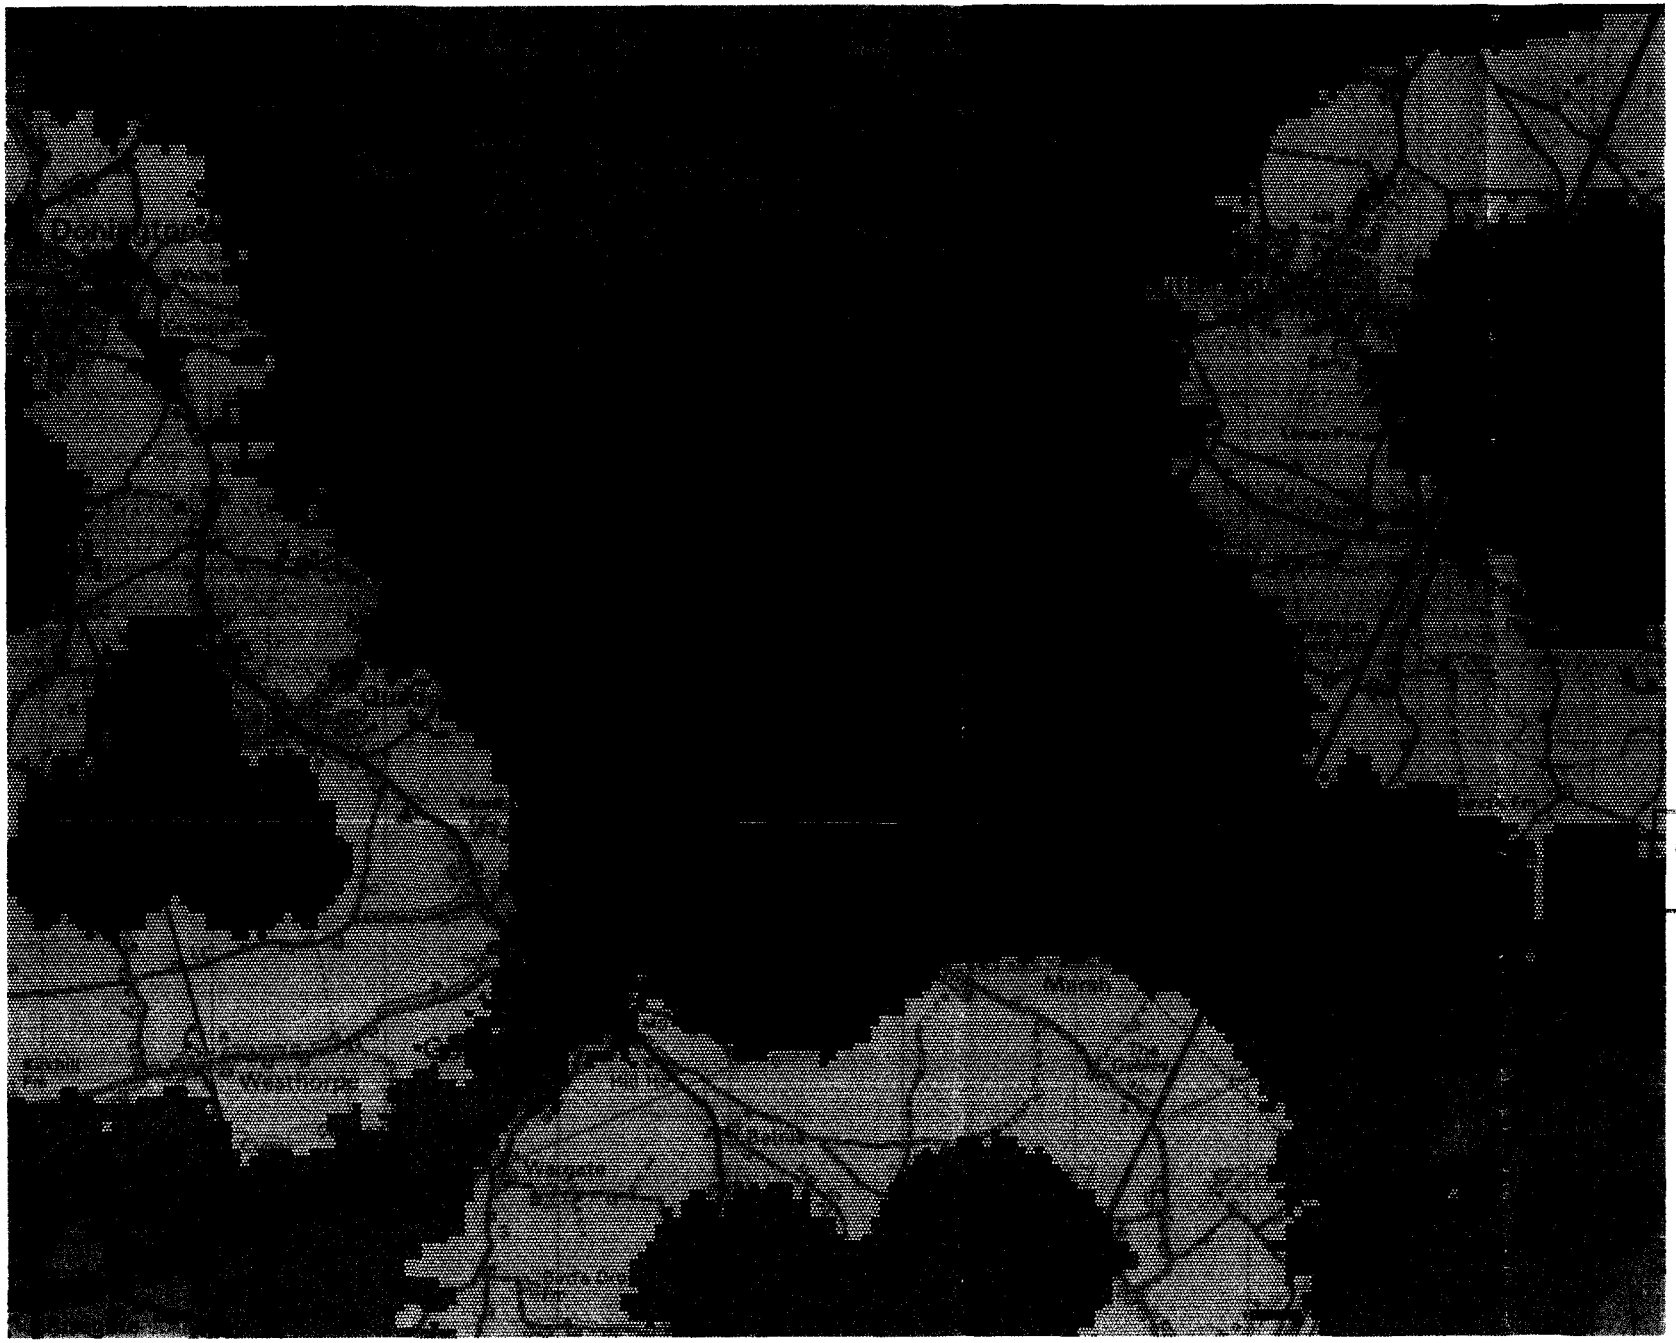
Dean Lane
Westcroft
Bradley
Cliffe
Cliffe Hall
Cliffe Hall Farm
Cliffe Hall Lane
Cliffe Lane
Cliffe Lane Farm
Cliffe Lane Farm
Cliffe Lane Farm

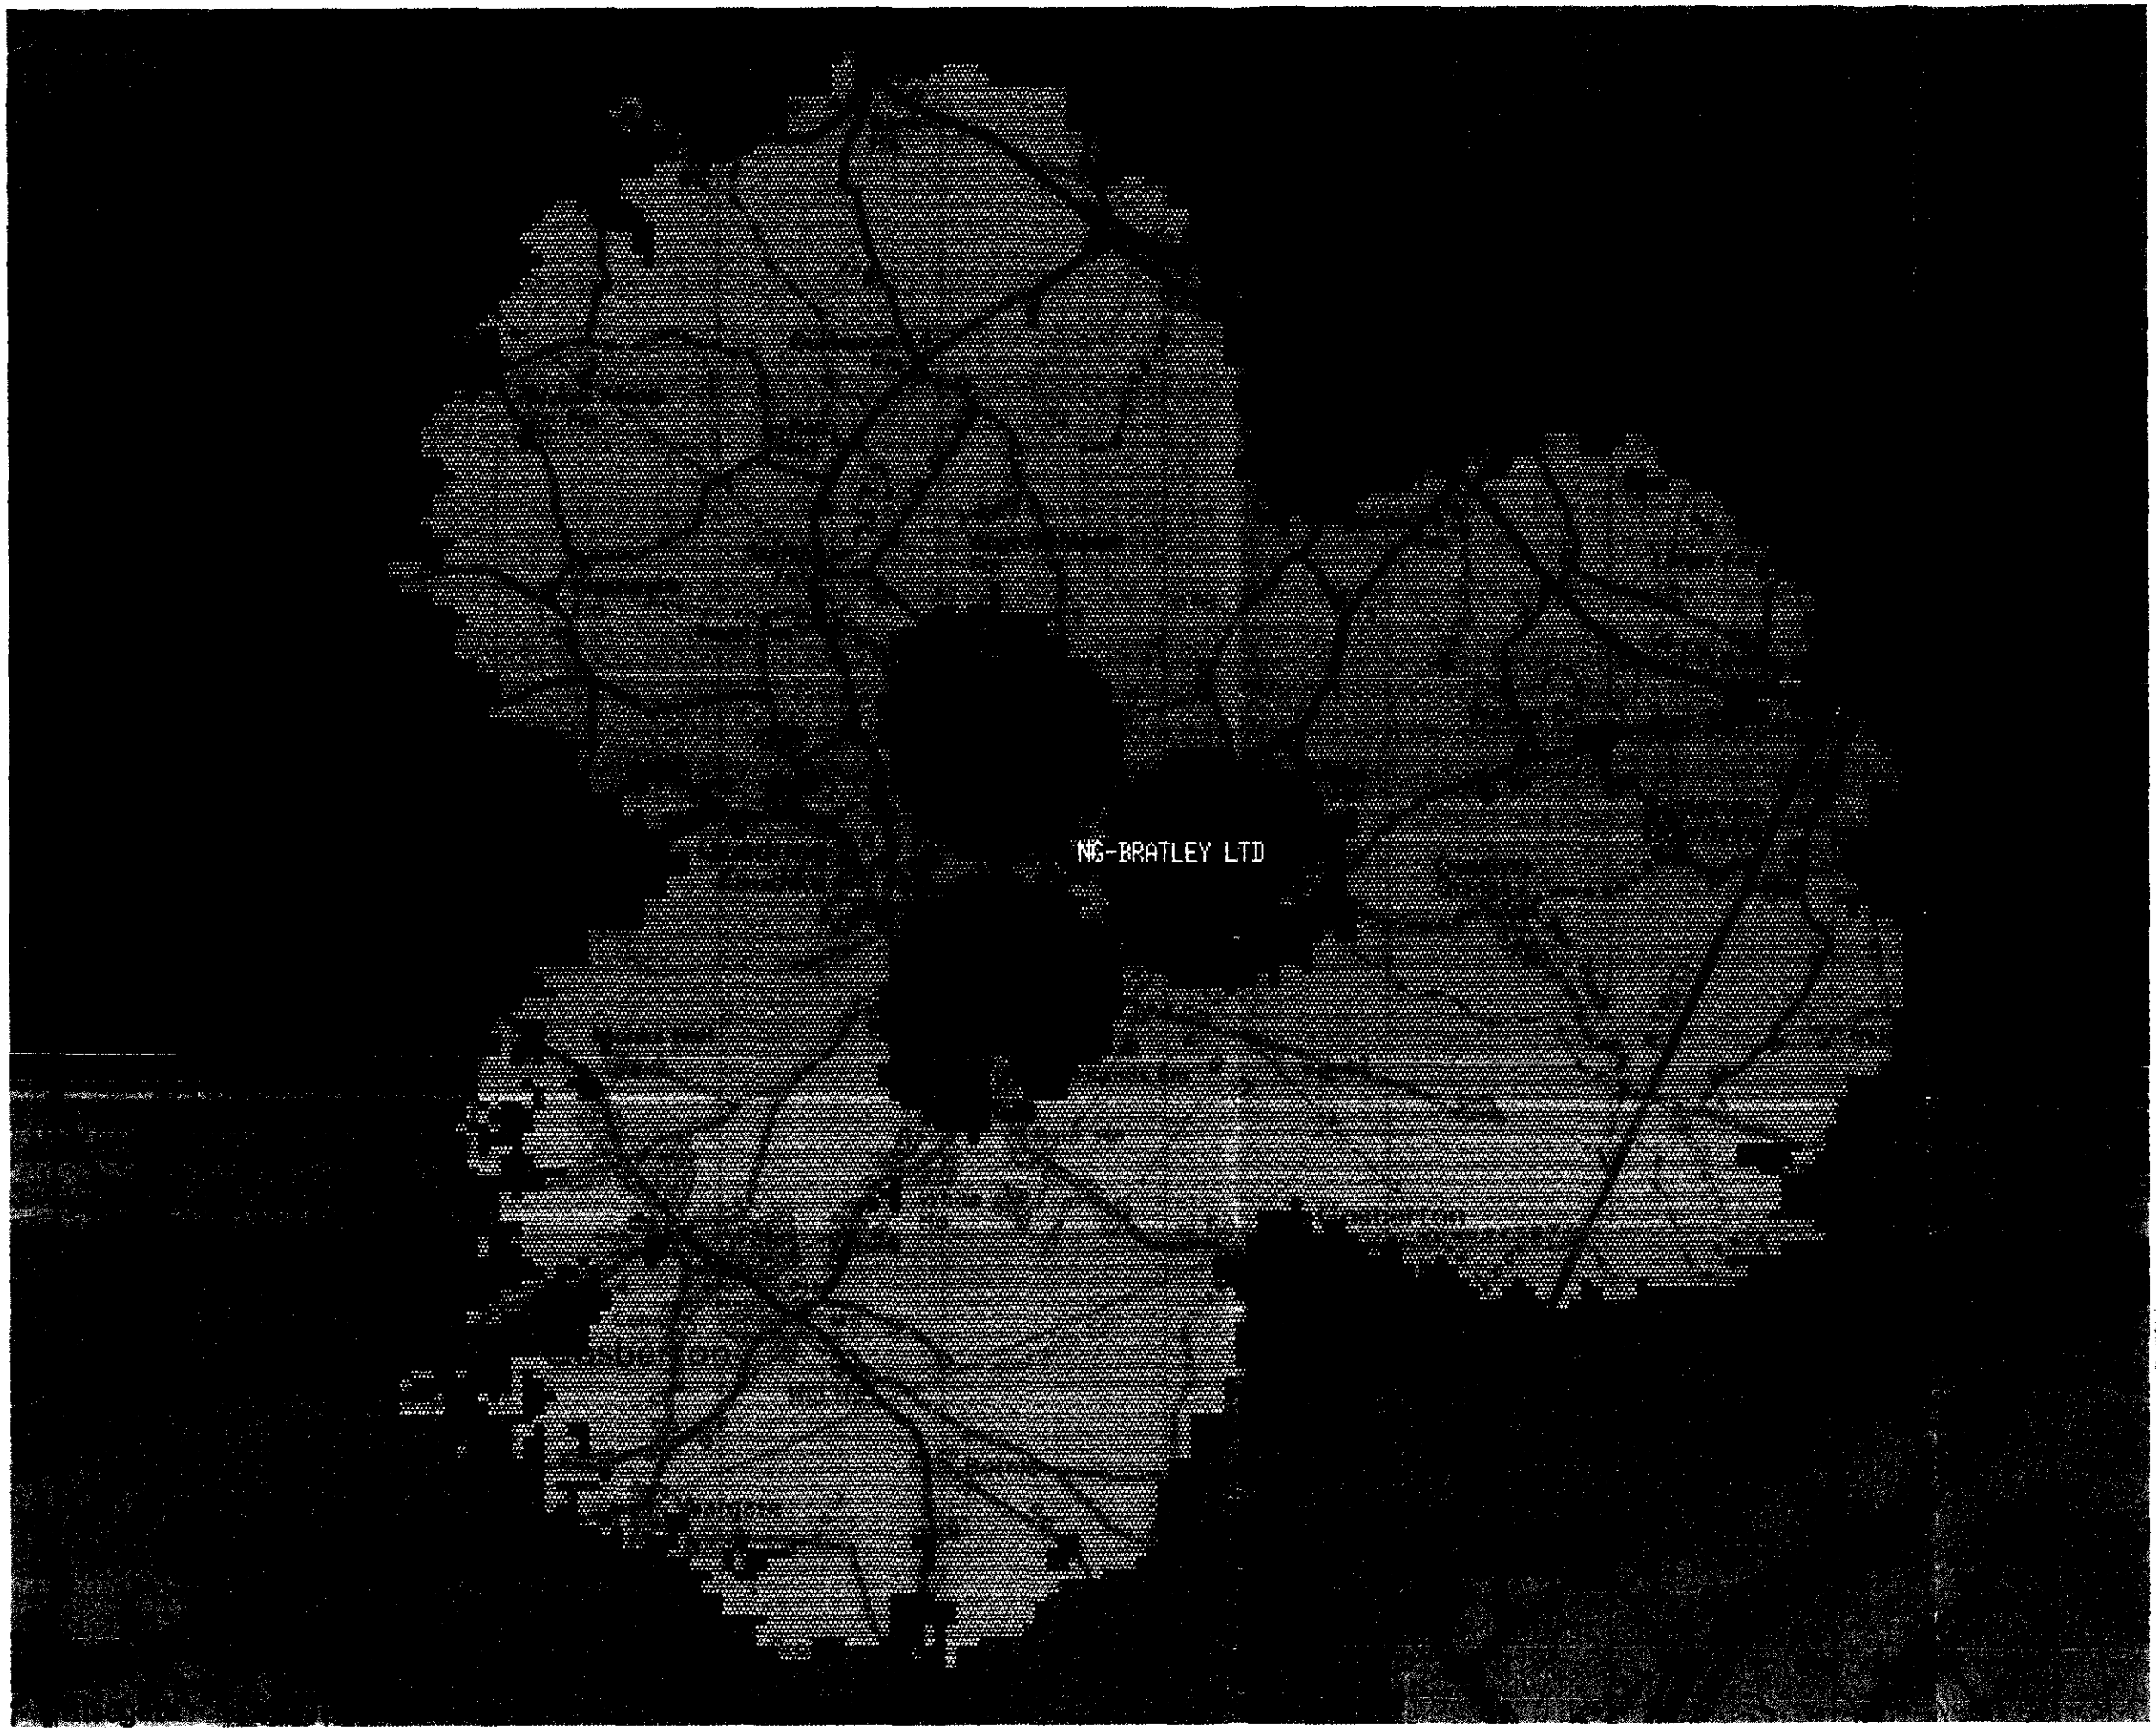

One2One Plot Ref: 10883


Cell 65607 NG-BRATLEY LTD

Coverage from NG-Bratley LTD in isolation @ 35m.

Produced by Olayemi Akande
On 19 January 2001

2001
0990/01

Reproduced from the 1997 Ordnance Survey 1:50 000 Scale Landranger map with the permission of The Controller of Her Majesty's Stationary Office, Crown copyright Mercury Personal Communications, Borehamwood, Herts, Licence No. AL 51286A0001

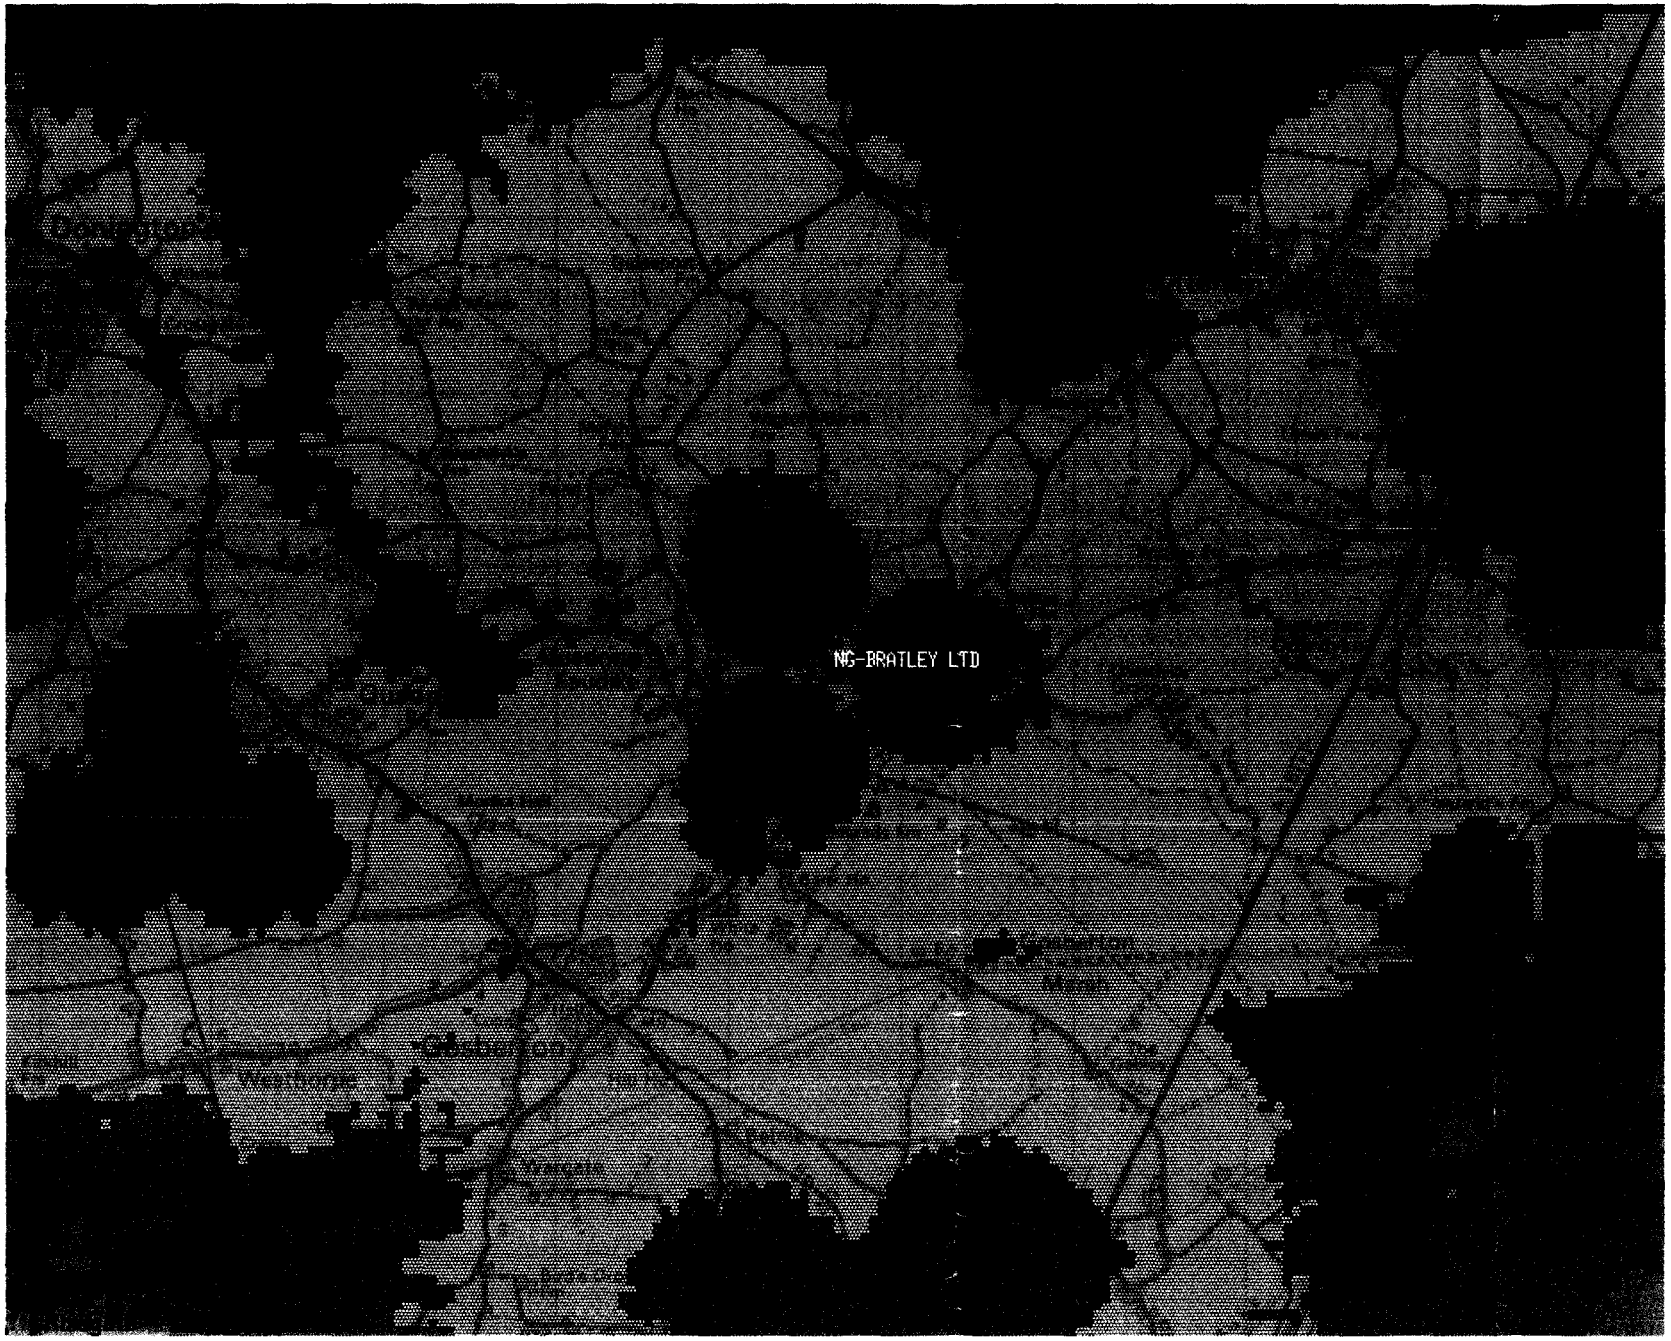

One2One Plot Ref: 10884

Cell 65607 NG-BRATLEY LTD

Coverage from NG-Bratley LTD with existing and planned sites in the area..

Produced by Olayemi Akande On 19 January 2001

DETERMINED
PLAN

Ref. 0990/01

Reproduced from the 1997 Ordnance Survey 1:50 000 Scale Landranger map with the permission of The Controller of Her Majesty's Stationary Office, Crown copyright Mercury Personal Communications, Borehamwood, Herts, Licence No. AL 51286A0001