
Contractor to check all Dimensions on site prior to ordering materials / commencing work.Do Not Scale from this Drawing - If in doubt then please ask




Proposed Front Elevation
Scale 1:100




Proposed Side Elevation
Scale 1:100

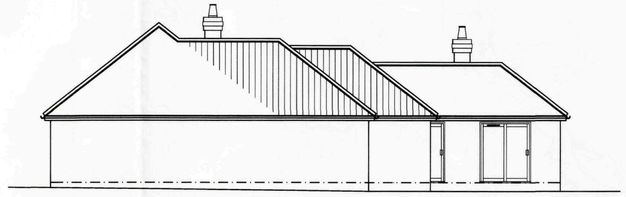


Proposed Rear Elevation
Scale 1:100

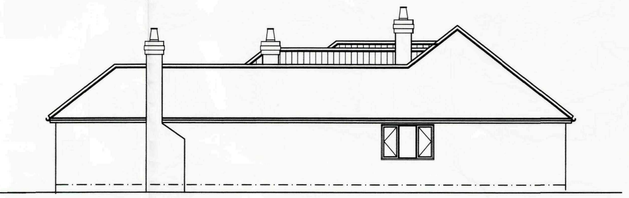

Proposed Side Elevation
Scale 1:100

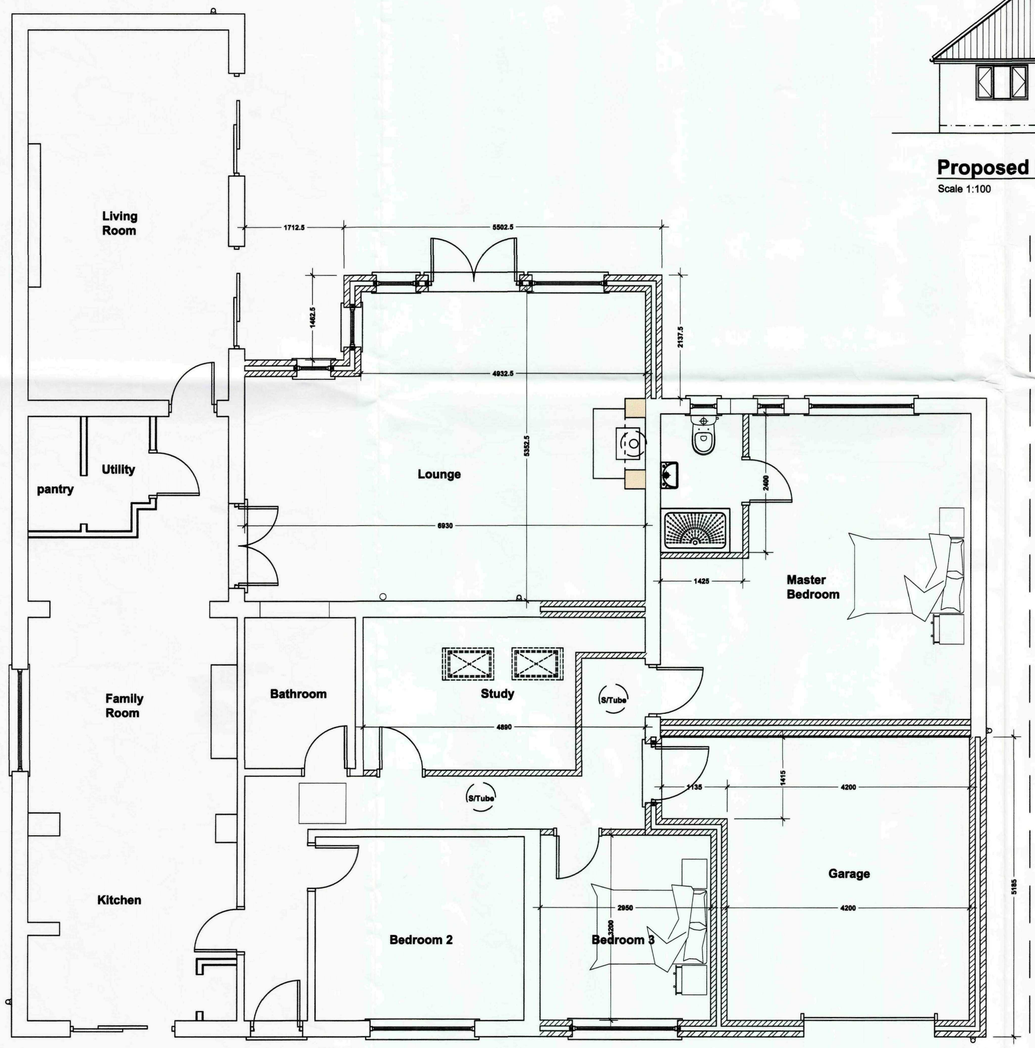

Proposed Ground Floor Plan
Scale 1:50

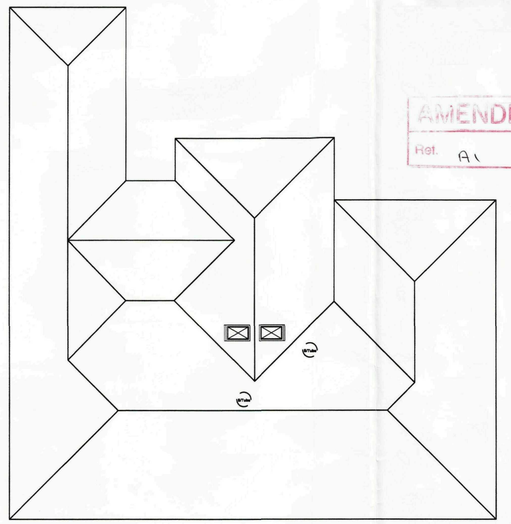

Proposed General Roof Layout
Scale 1:100

SHDC Planning & Development 30 DEC 2009 Ref: 0995/09

AMENDED PLAN
Ref. A1

GENERAL CONDITIONS
Contractors are responsible for checking all dimensions on site when work commences and before ordering any materials.Any discrepancies should be brought to the attention of the Client for remedial action before commencing further.

All materials not specified to be of a standard suitable for the work proposed and be fit for purpose.All work to be in accordance with good building practise and all necessary BS codes for Workmanship on Building Sites.

Revisions
H - 30.12.09 - Rear Roof Amended to suit Client
G - 18.12.09 - Rear Roof Amended to suit Client
F - 15.12.09 - Scheme Amended to suit Client
E - 10.12.09 - Scheme Amended to suit Client
D - 13.10.09 - Building Control Amendments added
C - 26.06.09 - Amended to suit Planning Dept's comments
B - 24.06.09 - Amended to suit Planning Dept's comments
A - 27.02.09 - Amended to suit Clients comments

Client:
Mr C Drakard

Site:
New Amsterdam
Chesboule Lane
Gosberton Risegate
PE11 4EU

Drg Title:
Proposed Plans and Elevations

remway Design Ltd
2nd Floor - 5B Sheepmarket
Spalding
P E 1 1 1 B H
Tel : 01775 768 921
e-mail: enquiries@remwaydesign.co.uk

Drg Size	Drawing Number	Revision:
A1	1700-02	H

PLEASE NOTE:
Due to areas of the structure being covered, unexposed or otherwise inaccessible the notes / specifications of existing materials are subject to confirmation of site when it is feasible to expose the relevant areas of construction.