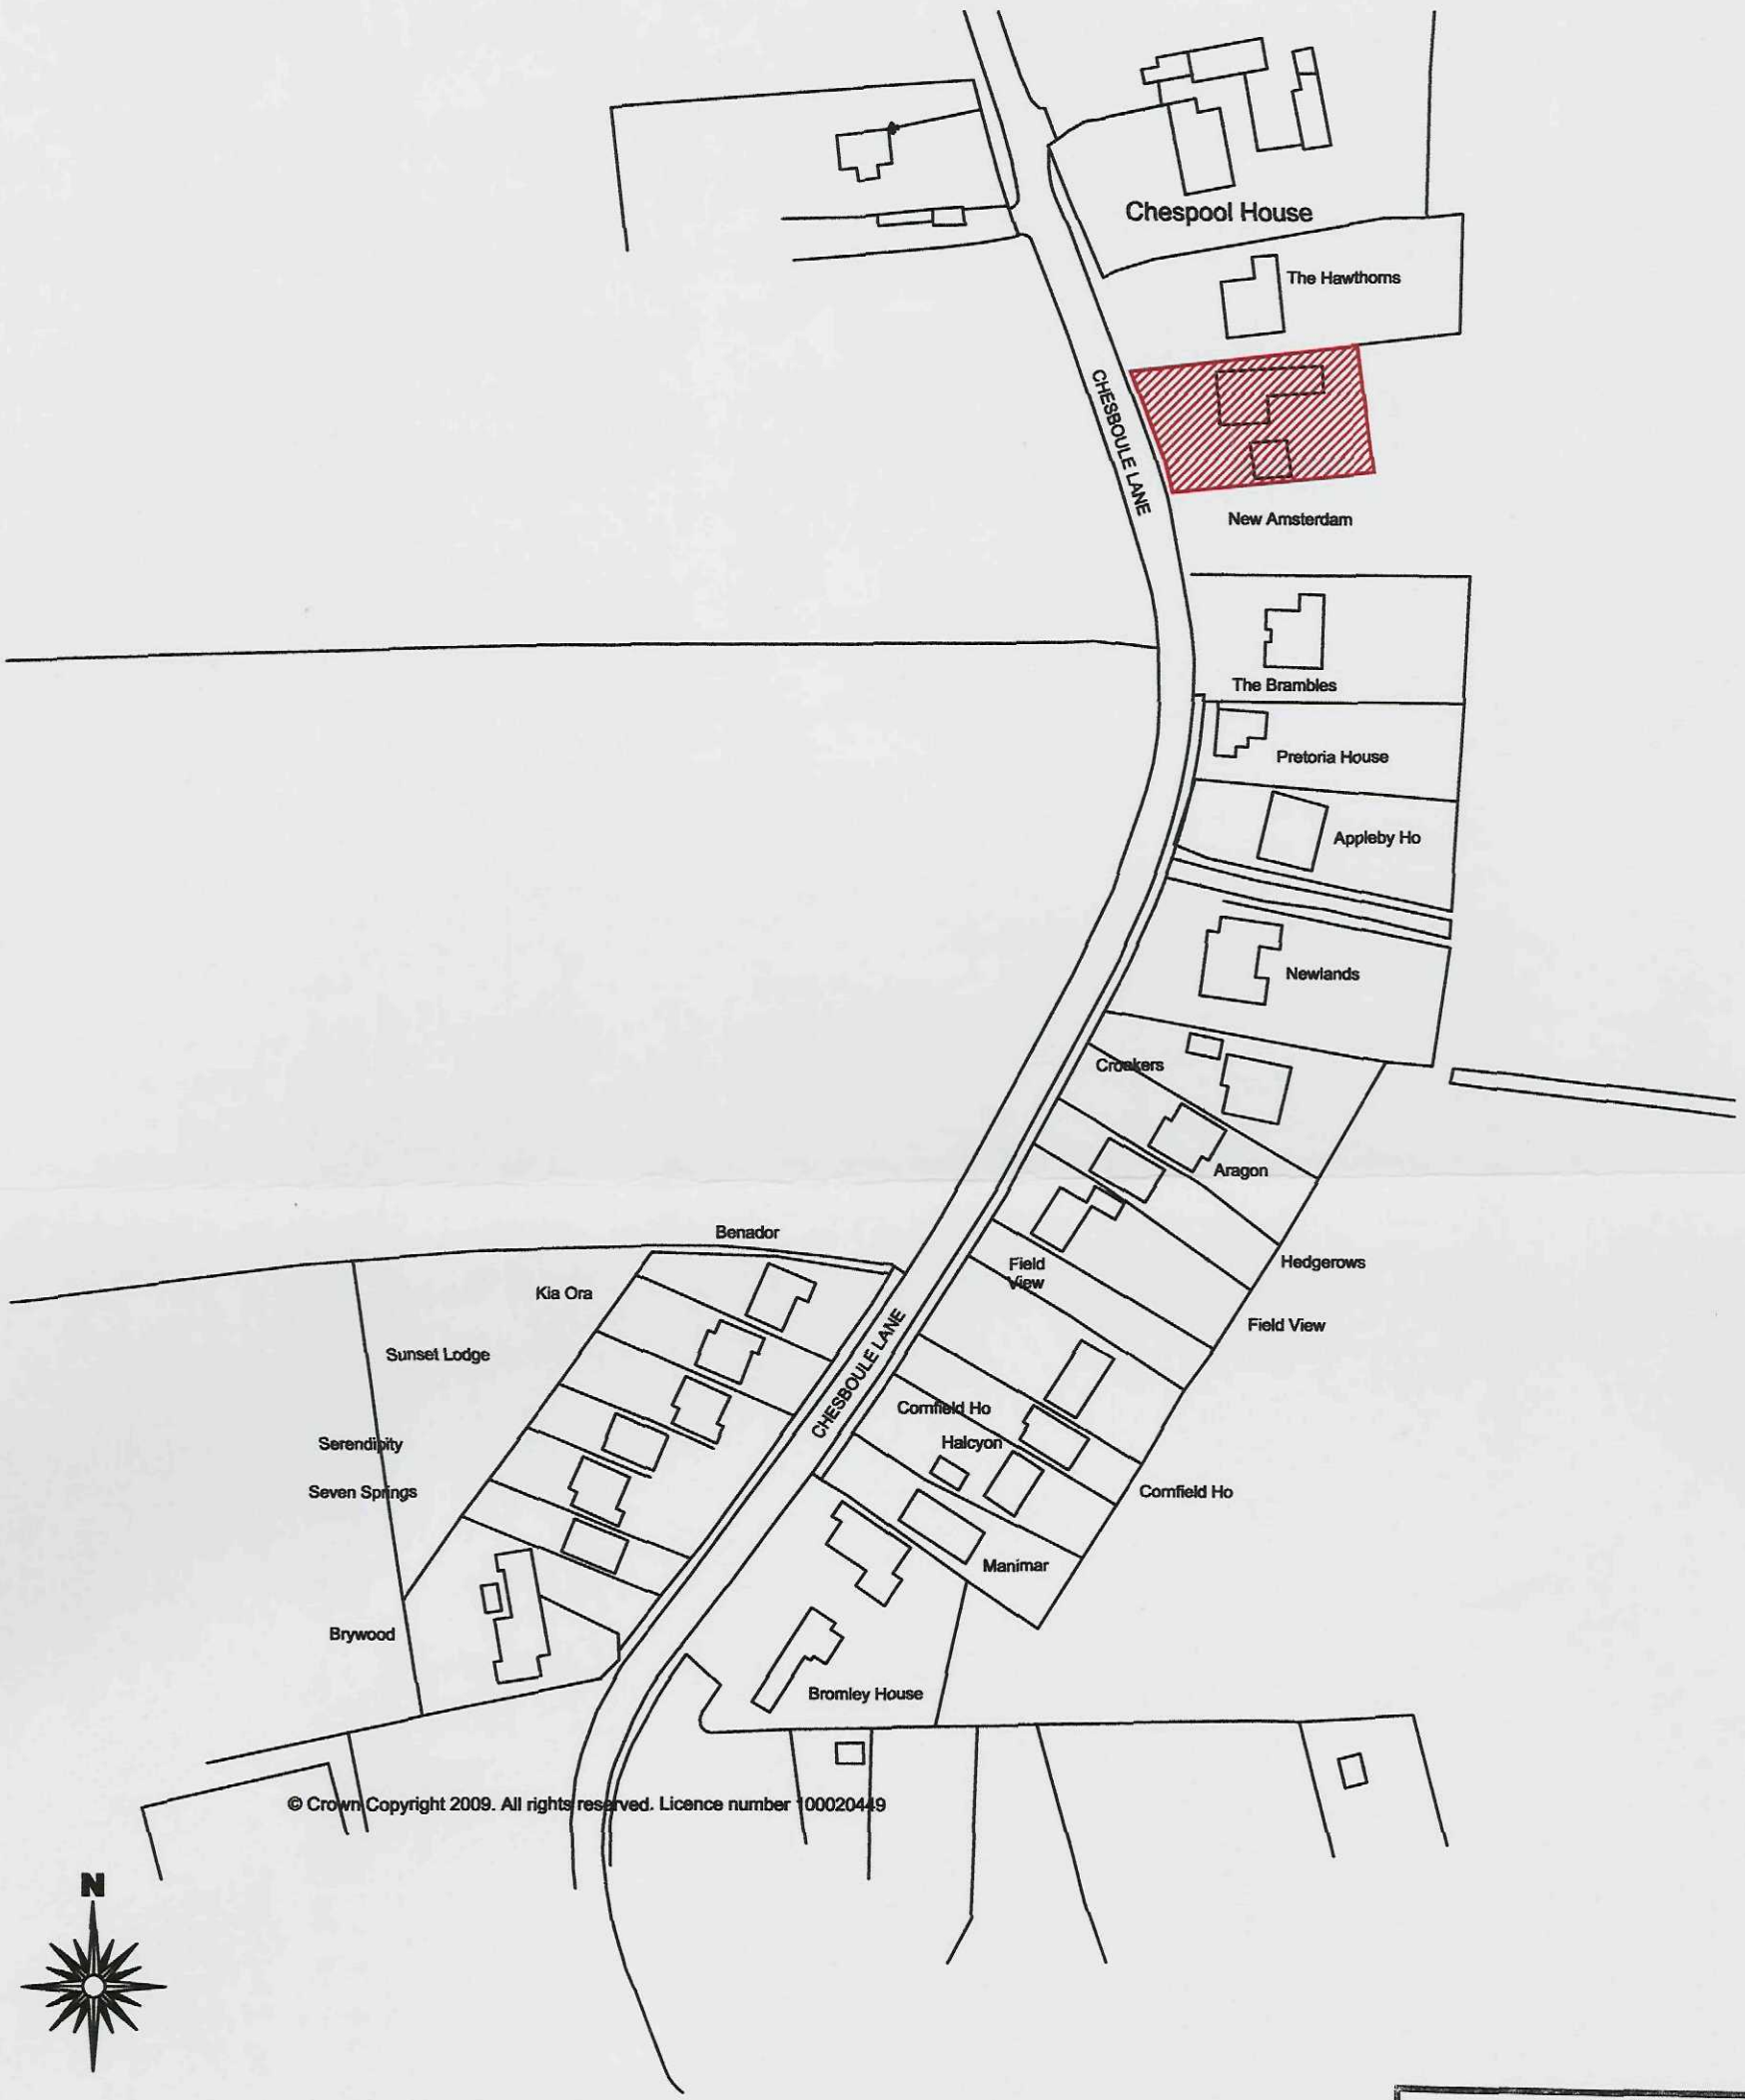


Site Location Plan

Scale 1:1250

SHDC
Planning & Development
18 DEC 2009
Ref: 0995-09

remway Design Ltd
2nd Floor - 5B Sheepmarket
Spalding
PE11 1BH
Tel: 01775 768 921
e-mail: enquiries@remwaydesign.co.uk

Site :
New Amsterdam
Chesboule Lane
Gosberton Risegate
PE11 4EU

Client :
Mr C Drakard

Date : *****
Scale : as noted

Drawing No:
A3-1700-04

The Hawthorns

CHESBOULE LANE

New Amsterdam

N

Site Block Plan

Scale 1:250

SHDC
Planning & Development
18 DEC 2009
Ref: 0995-09

rev "B" - 18.12.09 - Scheme Amended
rev "A" - 24.07.09 - Scheme Amended

remway Design Ltd
2nd Floor - 5B Sheepmarket
Spalding
PE11 1BH
Tel: 01775 768 921
e-mail: enquiries@remwaydesign.co.uk


Site :
New Amsterdam
Chesboule Lane
Gosberton Risegate
PE11 4EU

Client :
Mr C Drakard

Date : *****
Scale : as noted

Drawing No:
A3-1700-05 B


Contractor to check all Dimensions on site prior to ordering materials / commencing work.Do Not Scale from this Drawing - If in doubt then please ask

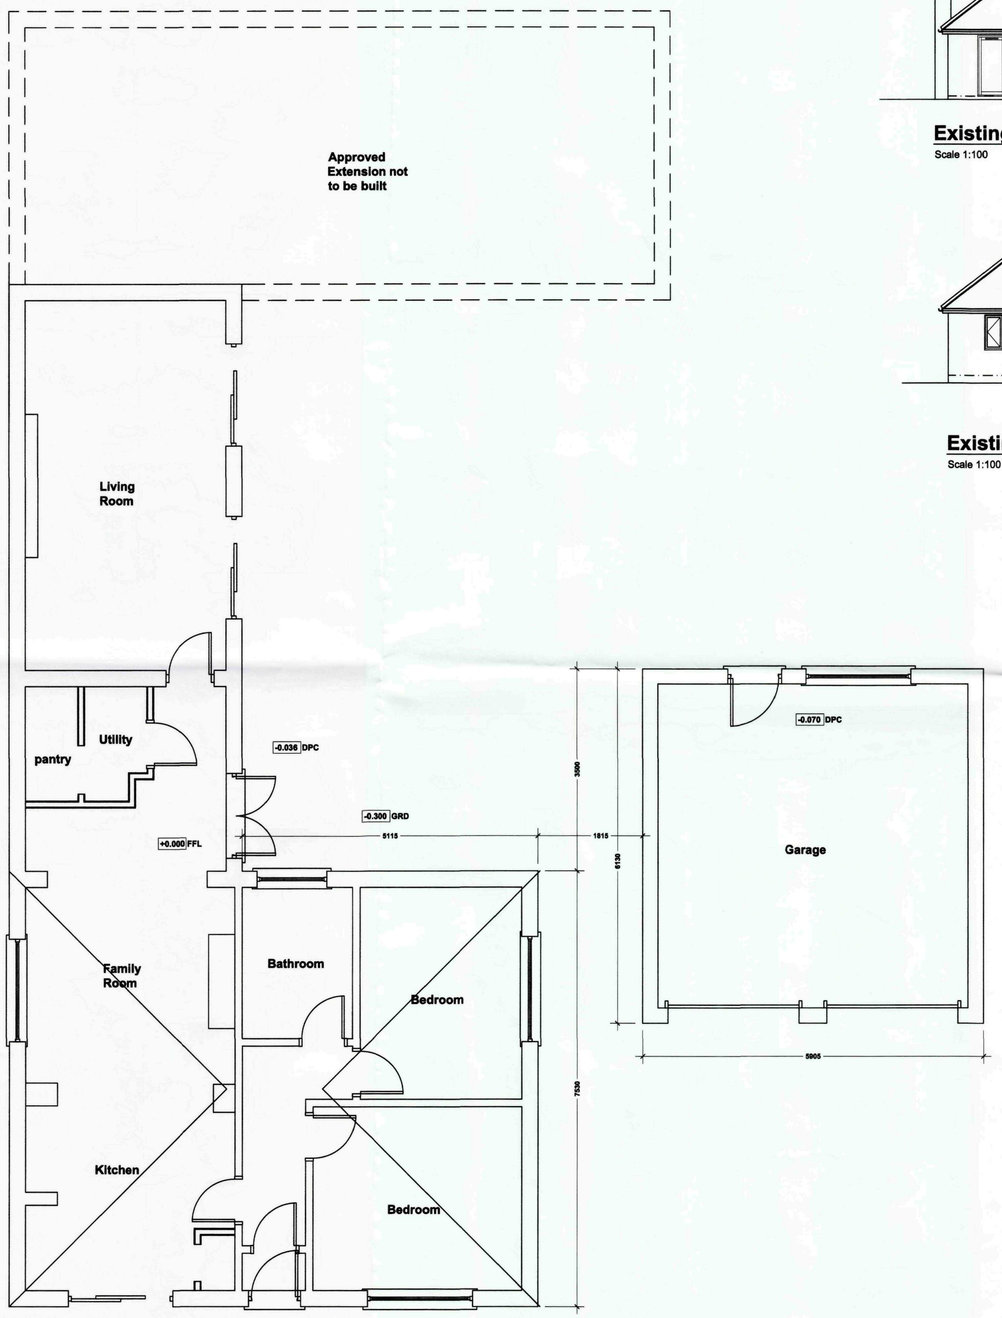


Existing Ground Floor Plan
Scale 1:50




Existing Front Elevation
Scale 1:100

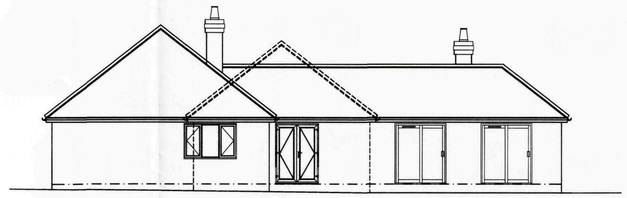


Existing Side Elevation
Scale 1:100

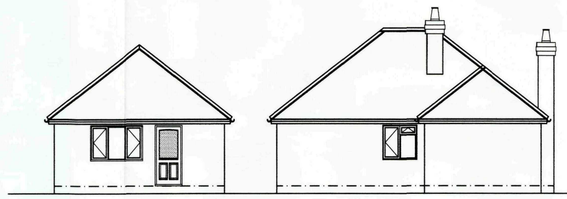

Existing Rear Elevation
Scale 1:100

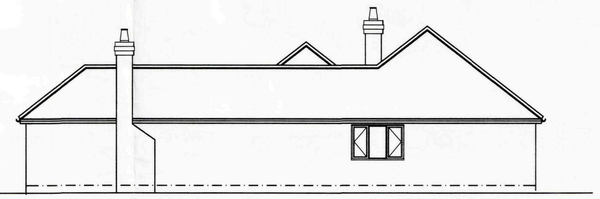

Existing Side Elevation
Scale 1:100

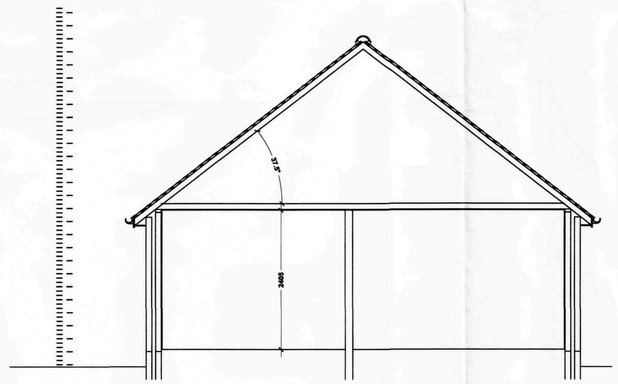

Existing Section
Scale 1:50

GENERAL CONDITIONS
Contractors are responsible for checking all dimensions on site when work commences and before ordering any materials.Any discrepancies should be brought to the attention of the Client for remedial action before commencing further.

All materials not specified to be of a standard suitable for the work proposed and be fit for purpose.All work to be in accordance with good building practise and all necessary BS codes for Workmanship on Building Sites.

Revisions

Client:
Mr C Drakard

Site:
New Amsterdam
Chesboule Lane
Gosberton Risegate
PE11 4EU

Drg Title:
Existing Plans and Elevations

SHDC
Planning & Development
18 DEC 2009
Ref: 0995-09

remway Design Ltd
2nd Floor - 5B Sheepmarket
Spalding
PE11 1BH
Tel : 01775 768 921
e-mail: enquiries@remwaydesign.co.uk


Drg Size	Drawing Number	Revision:
A1	1700-01	

PLEASE NOTE:
Due to areas of the structure being covered, unexposed or otherwise inaccessible the notes / specifications of existing materials are subject to confirmation of site when it is feasible to expose the relevant areas of construction.

Contractor to check all Dimensions on site prior to ordering materials / commencing work.Do Not Scale from this Drawing - If in doubt then please ask




Proposed Front Elevation
Scale 1:100

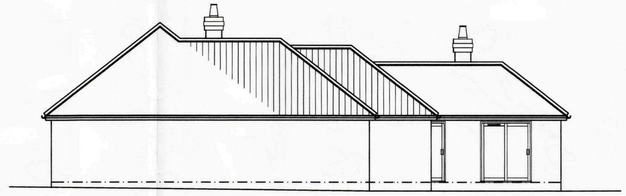


Proposed Side Elevation
Scale 1:100




Proposed Rear Elevation
Scale 1:100

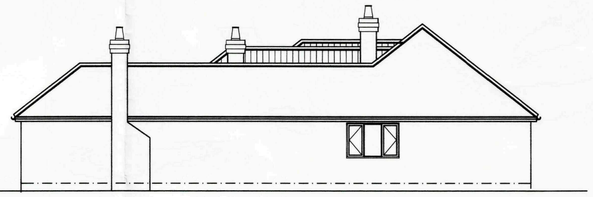

Proposed Side Elevation
Scale 1:100

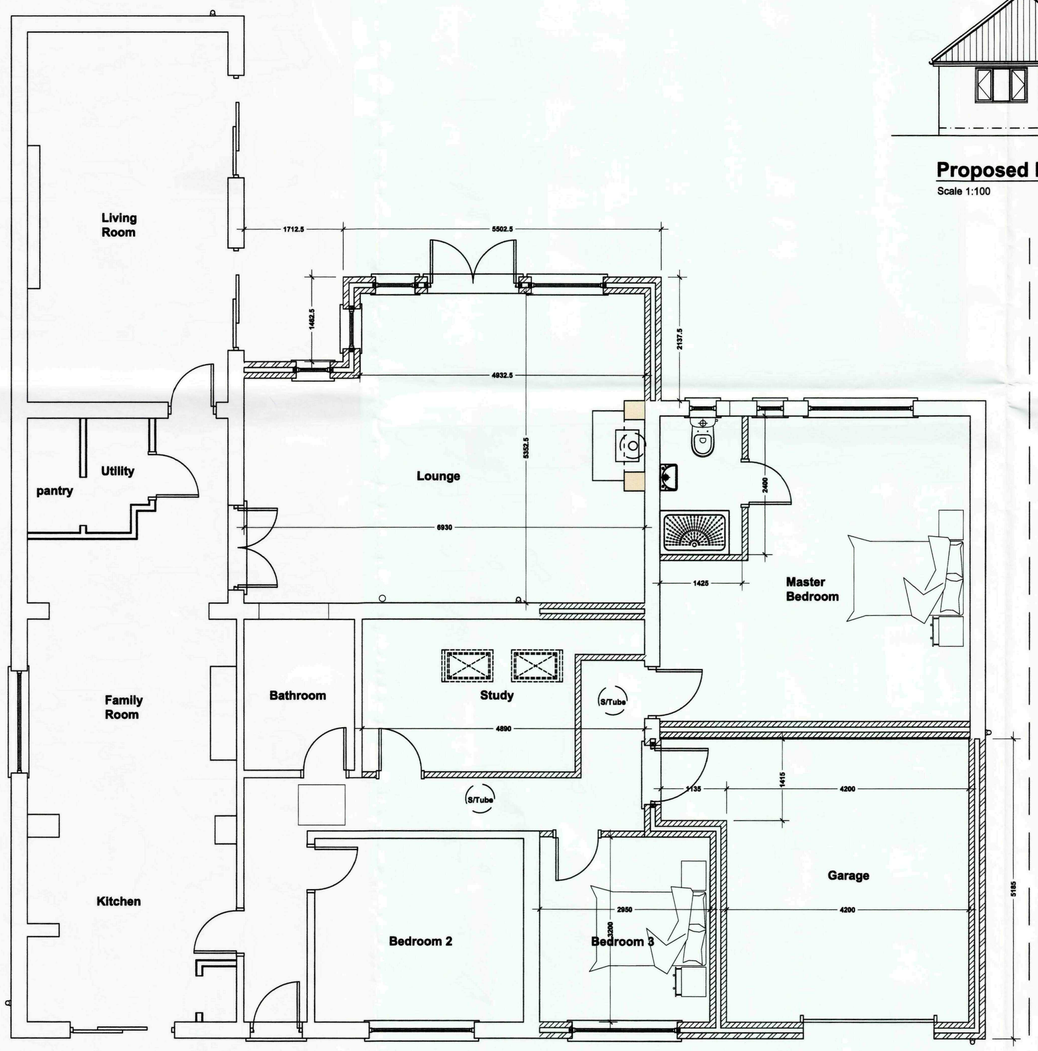

Proposed Ground Floor Plan
Scale 1:50

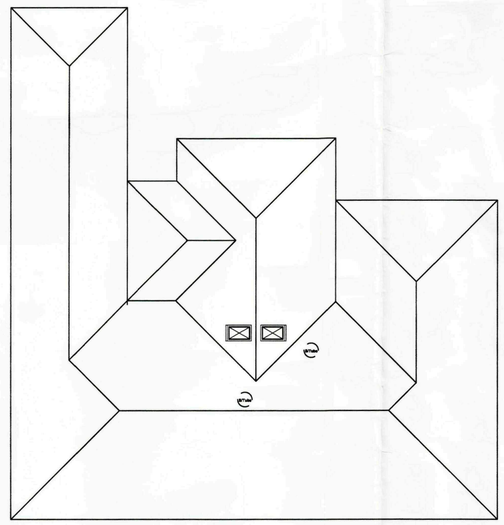

Proposed General Roof Layout
Scale 1:100

SHDC
Planning & Development
18 DEC 2009
Ref: 0995-09

GENERAL CONDITIONS
Contractors are responsible for checking all dimensions on site when work commences and before ordering any materials.Any discrepancies should be brought to the attention of the Client for remedial action before commencing further.

All materials not specified to be of a standard suitable for the work proposed and be fit for purpose.All work to be in accordance with good building practise and all necessary BS codes for Workmanship on Building Sites.

Revisions

G - 18.12.09 - Rear Roof Amended to suit Client
F - 15.12.09 - Scheme Amended to suit Client
E - 10.12.09 - Scheme Amended to suit Client
D - 13.10.09 - Building Control Amendments added
C - 26.06.09 - Amended to suit Planning Dept's comments
B - 24.06.09 - Amended to suit Planning Dept's comments
A - 27.02.09 - Amended to suit Clients comments

Client:
Mr C Drakard

Site:
New Amsterdam
Chesboule Lane
Gosberton Risegate
PE11 4EU

Drg Title:
Proposed Plans and Elevations

remway Design Ltd
2nd Floor - 5B Sheepmarket
Spalding
P E 1 1 1 B H
Tel : 01775 768 921
e-mail: enquiries@remwaydesign.co.uk

Drg Size	Drawing Number	Revision:
A1	1700-02	G

PLEASE NOTE:
Due to areas of the structure being covered, unexposed or otherwise inaccessible the notes / specifications of existing materials are subject to confirmation of site when it is feasible to expose the relevant areas of construction.