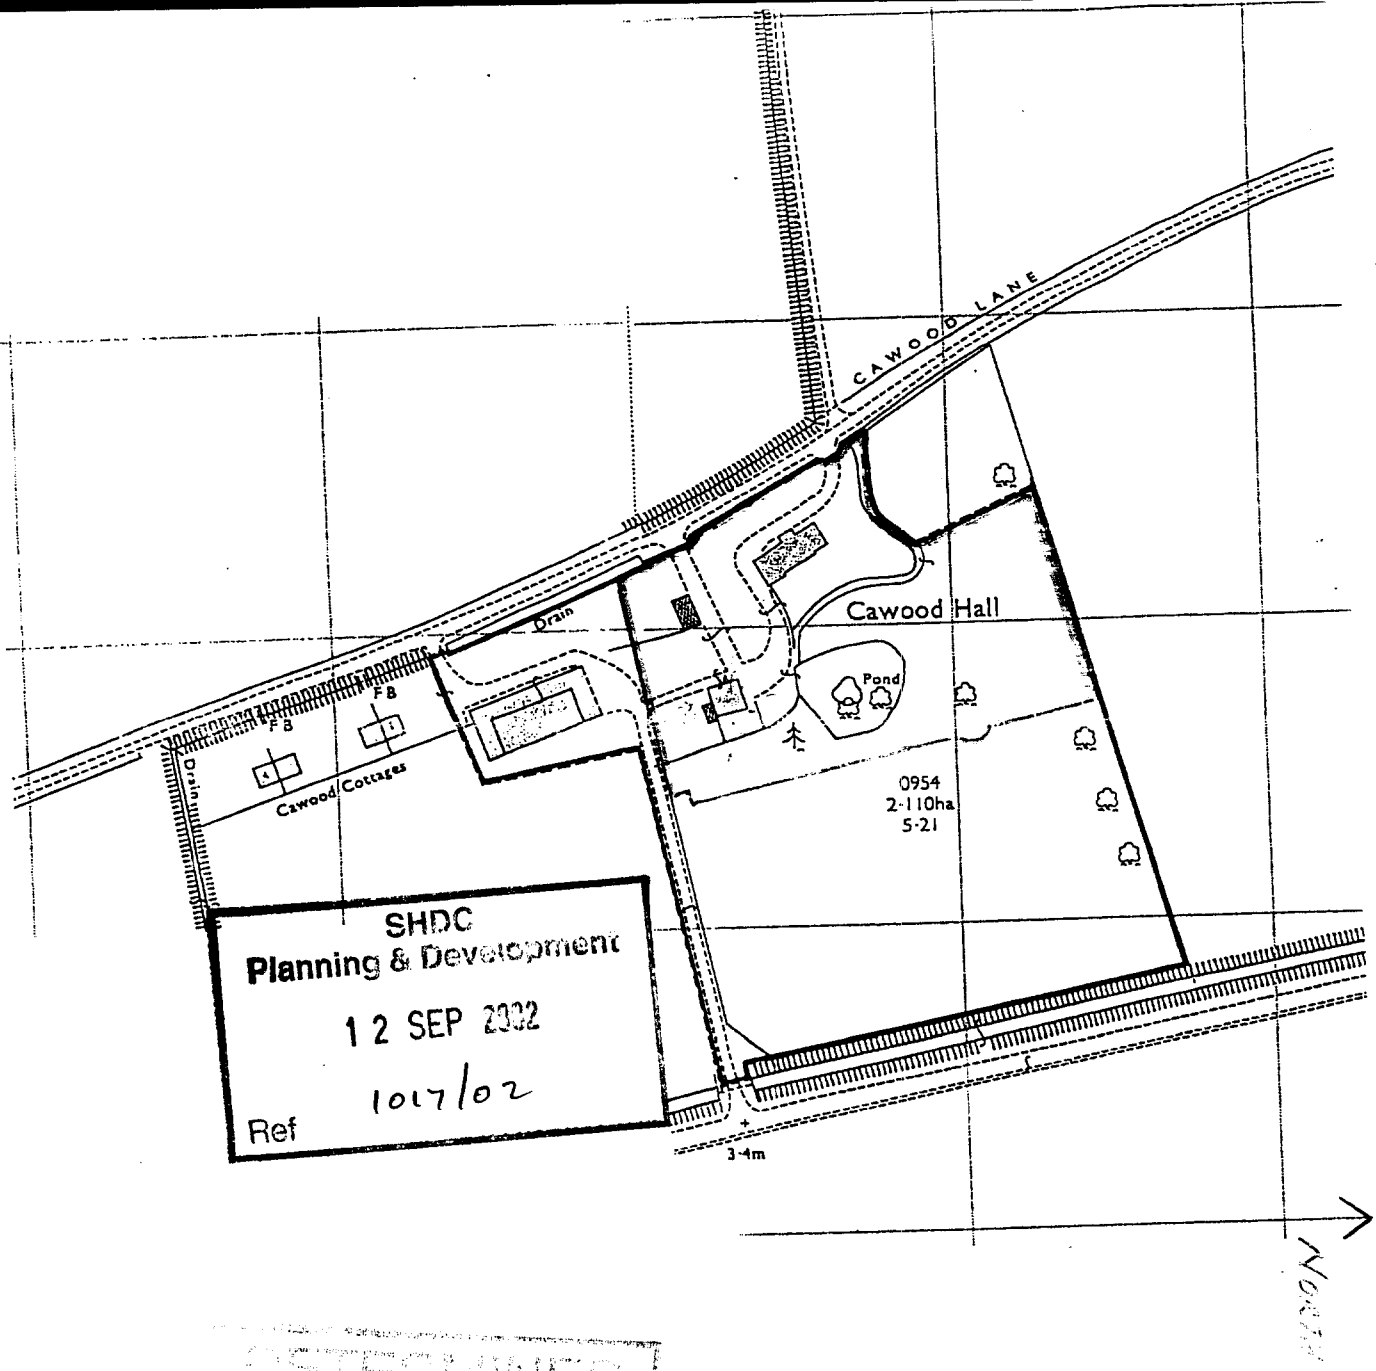


SHDC
Planning & Development
12 SEP 2002
Ref 1017/02


DETERMINED
PLAN

TF2330
TF2230


CERTIFICATE CO
H. M. L
REG

SITE LOCATION


Contractors must verify all dimensions on the site before commencing any work or making any shop drawings: No dimensions to be scaled from this drawing. All materials specified on this drawing are to be used strictly in accordance with the manufacturers recommendations and current codes of practice.

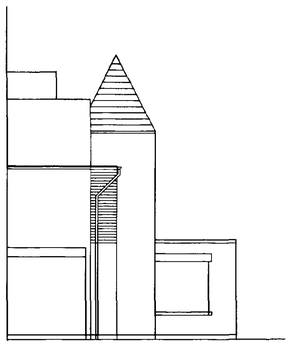

proposed south west elevation

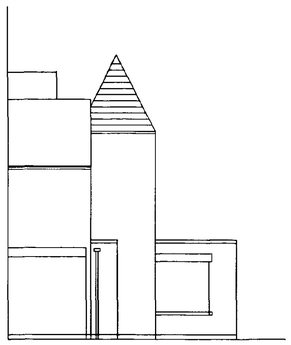


existing south west elevation

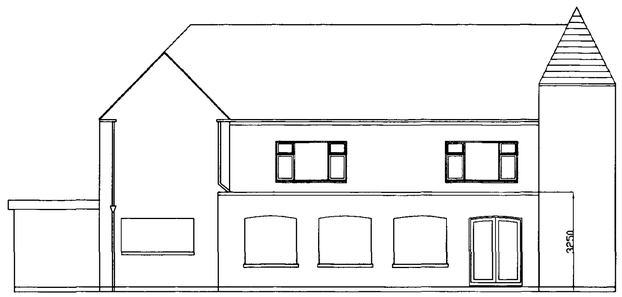


existing south east elevation




proposed south east elevation

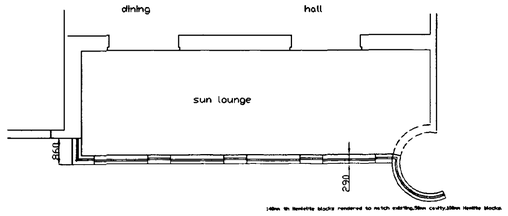


existing grd flr layout plan

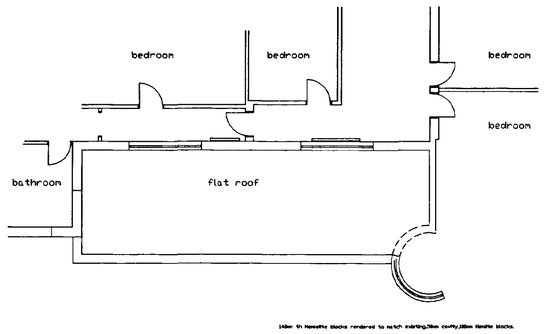

existing first flr layout plan

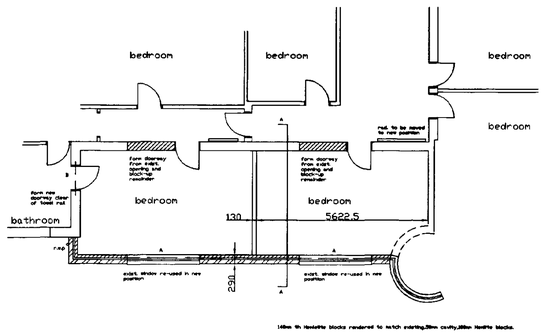

proposed first flr layout plan

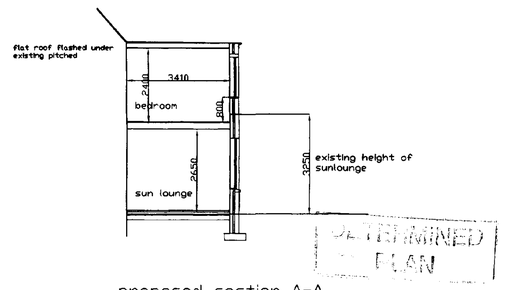

proposed section A-A

DETERMINED PLAN
SHDC
Planning & Development
12 SEP 2002
Ref 1017/02

Client: Mr & Mrs J. Wright		
Project: Proposed Bedroom Extension Cawood Hall,Cawood Lane, Gosberton		
Drawing: Layout Plan & Elevations		
Drawn: n.a.o	Checked:	Date: Sept 2002
Drawing Number: 02/CH/01		Scale: 1:100