




SIDEVIEW to SOUTH-WEST (side view)

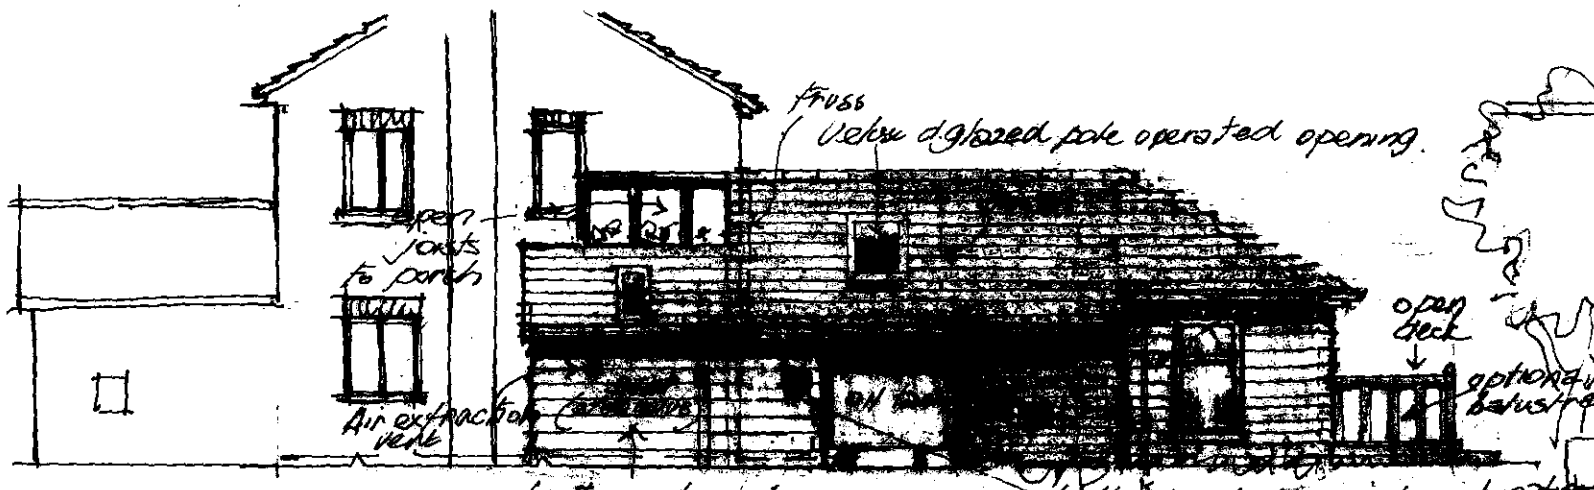



(front) VIEW to NORTH-WEST (ROAD)

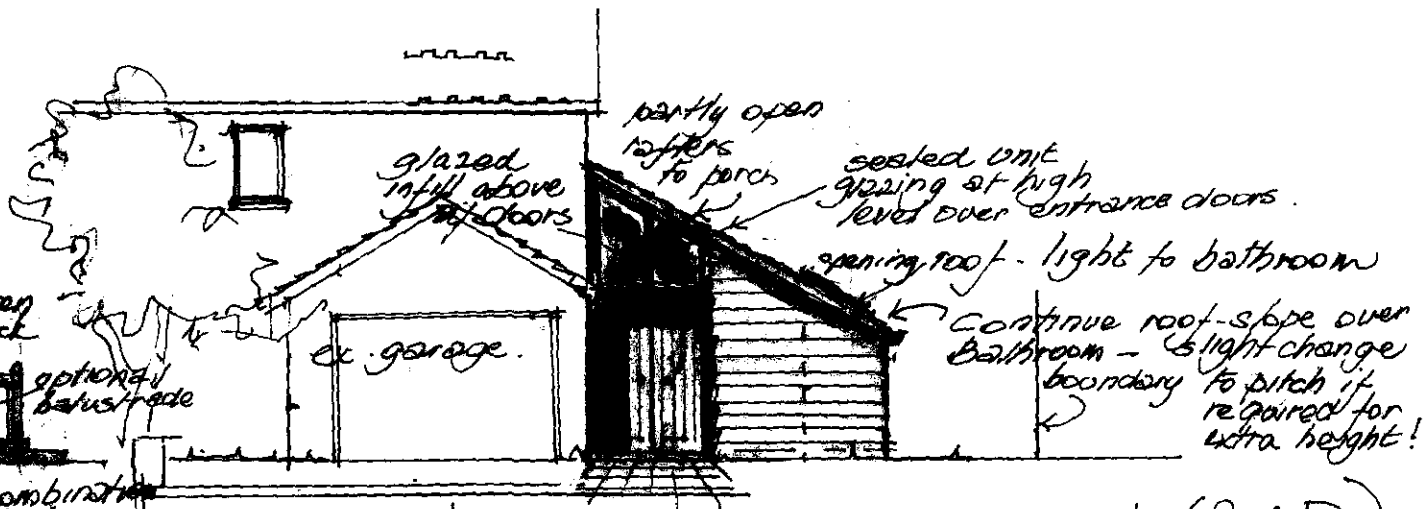


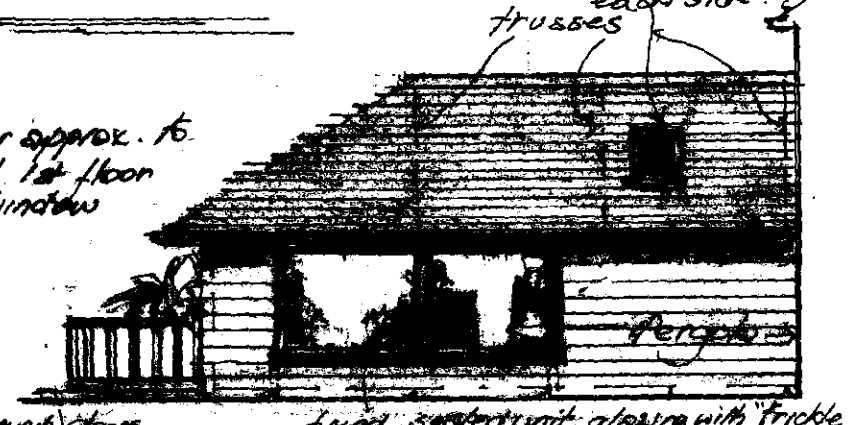

VIEW to SOUTH-EAST (rear) VIEW to NORTH-EAST (side view)

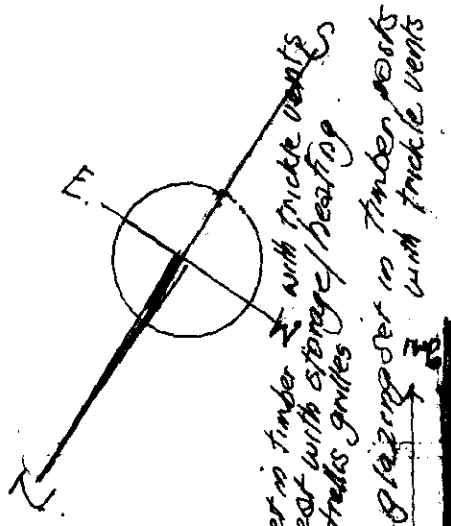

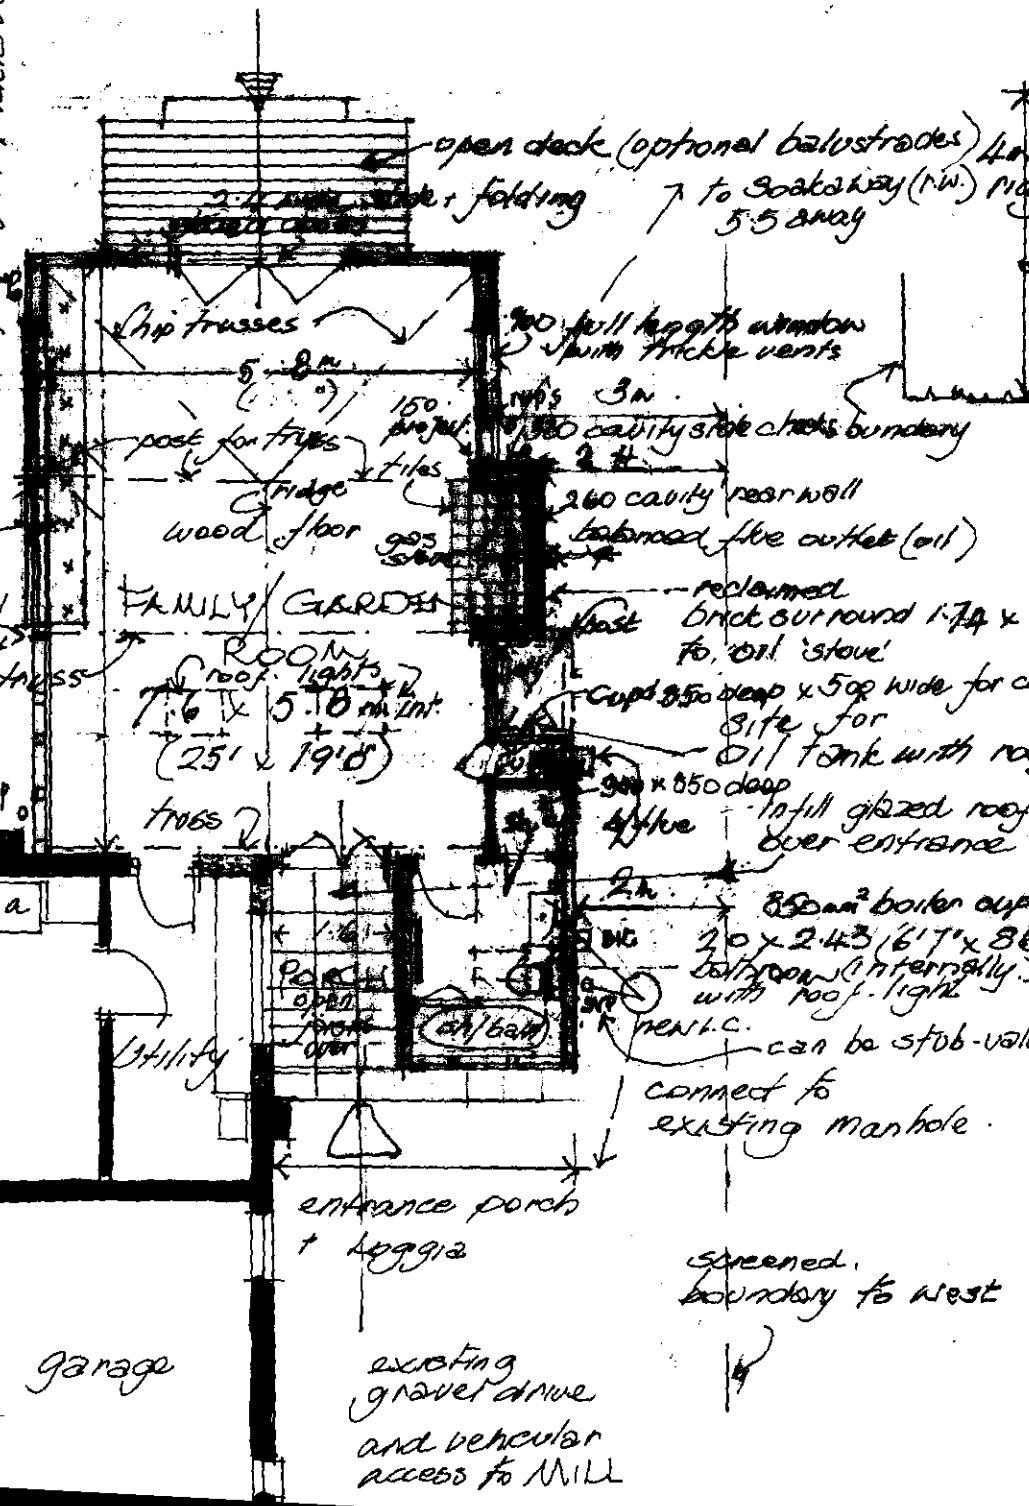

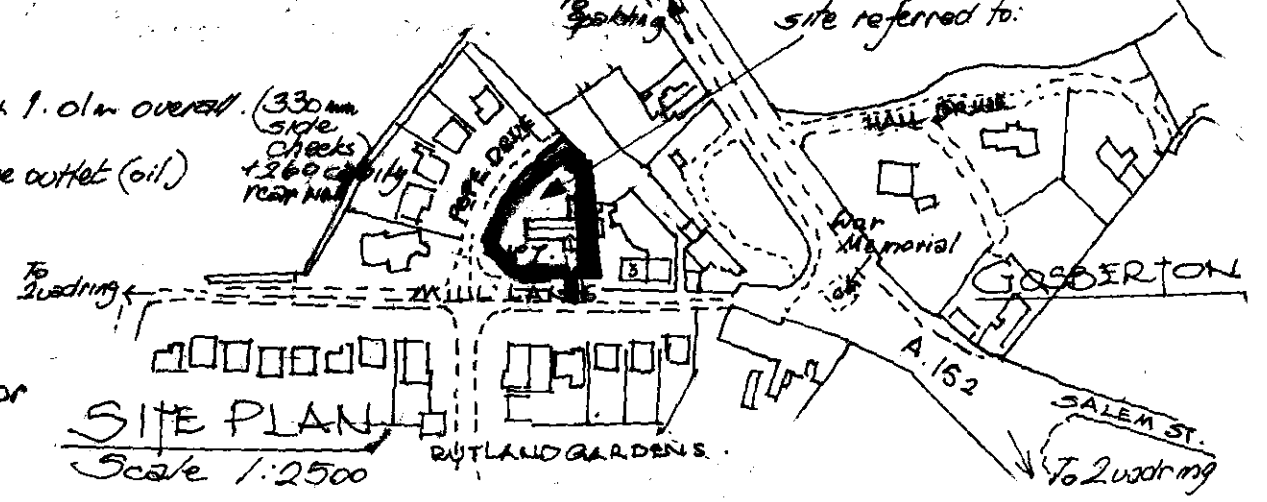

SITE PLAN
Scale 1:2500

DESIGN for Mr and Mrs J. CHATTERTON
for GARDEN/FAMILY ROOM (timber framed)
at 7 MILL LANE · GOSBERTON · SPALDING.

(Planning)

Scale: 1:100. 14 May 2000 Drwg no: 196/2A. 28 July '00. amended 13th

Wall indications: existing / proposed / options

SOUTH HOLLAND DC
HOUSING & PLANNING
23 AUG 2000
DETERMINATION PLANS

SOUTH HOLLAND DISTRICT COUNCIL

Council Offices, Priory Road, Spalding, Lincolnshire PE11 2XE

1:500


18/10/2000

This map is reproduced from Ordnance Survey material with permission of Ordnance Survey on behalf of Her Majesty's Stationery Office (c) Crown copyright. Unauthorised reproduction infringes Crown copyright and may lead to prosecution or civil proceedings. LA079413 South Holland District Council



SOUTH HOLLAND DISTRICT COUNCIL

Council Offices, Priory Road, Spalding, Lincolnshire PE11 2XE

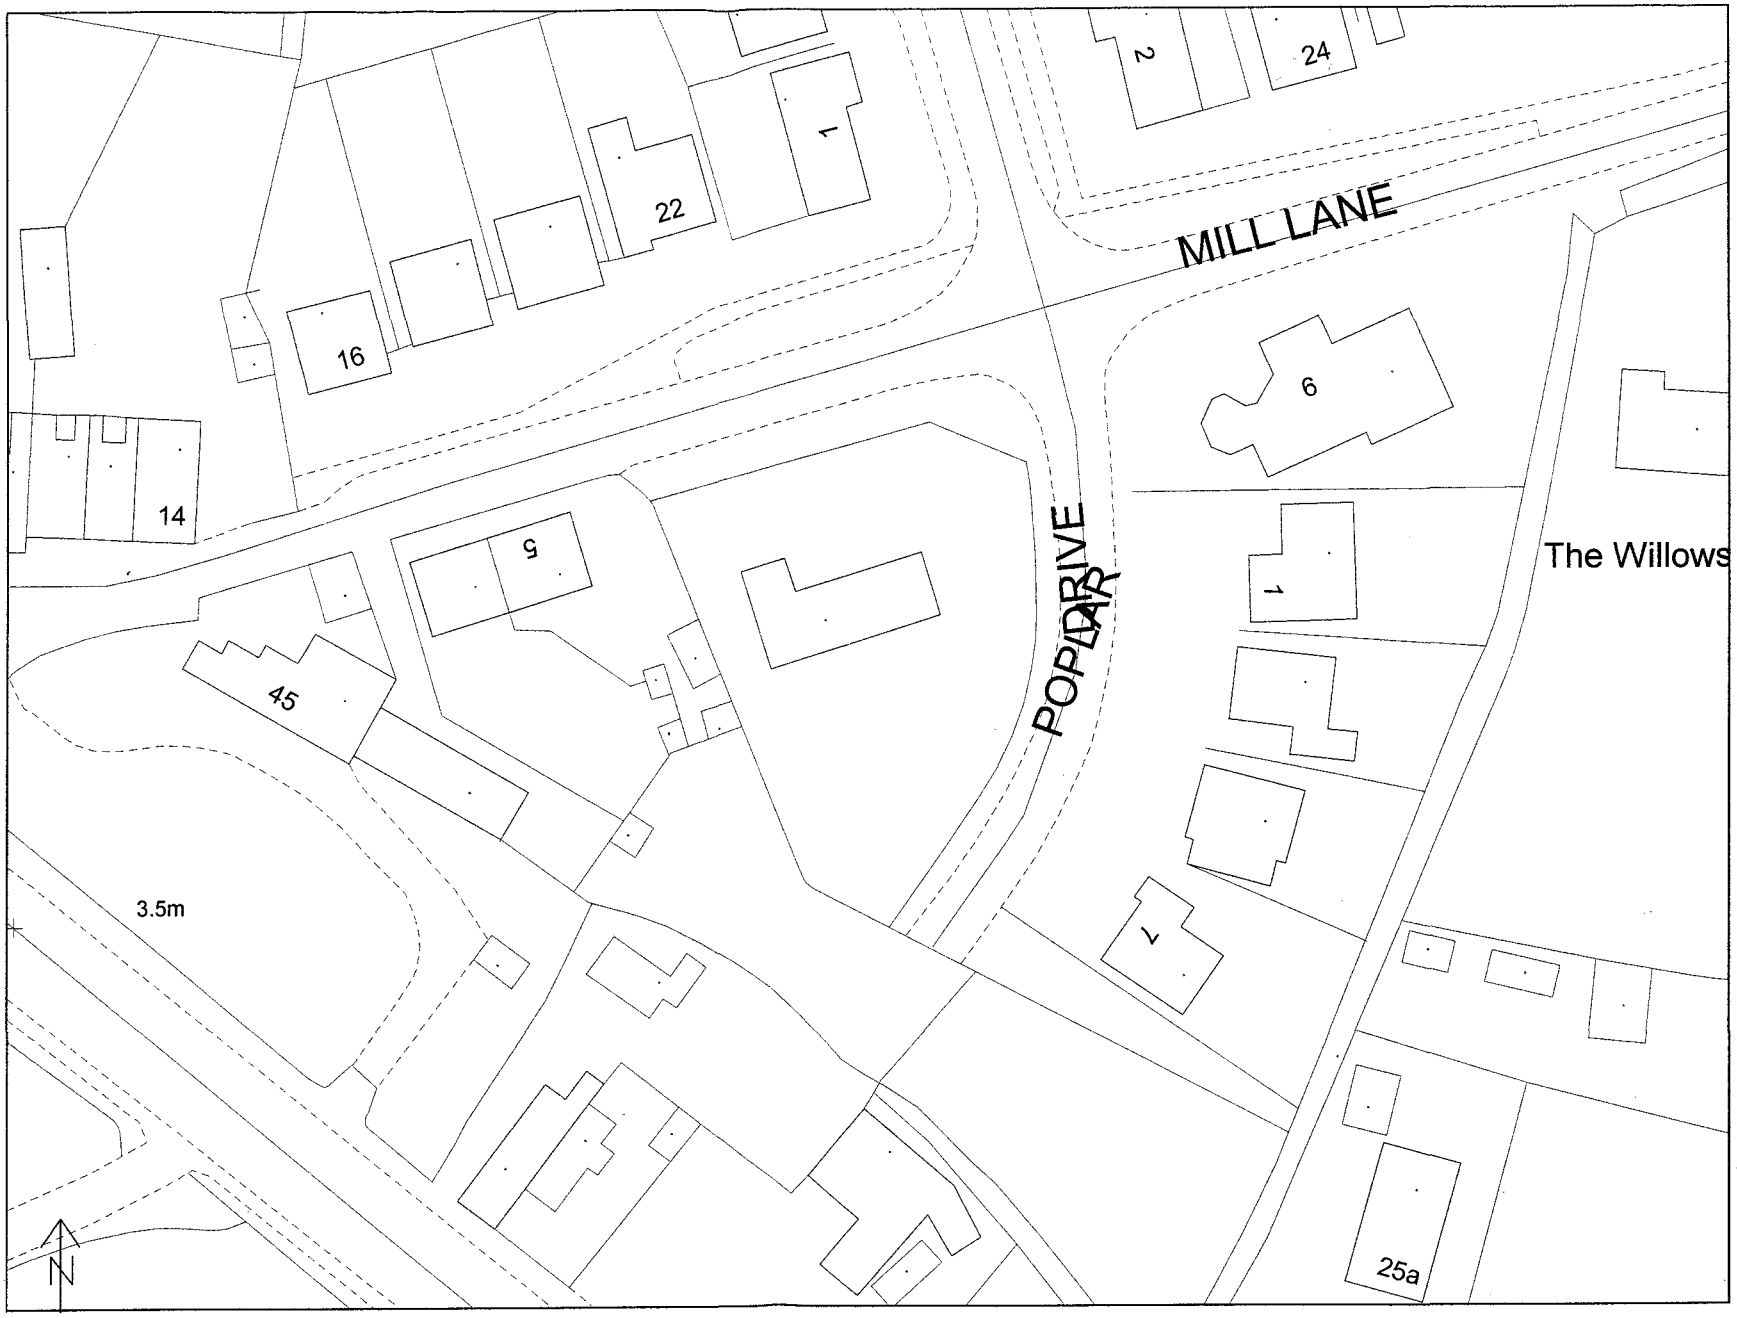

1:500

18/11/2000

This map is reproduced from Ordnance Survey material with permission of Ordnance Survey on behalf of Her Majesty's Stationery Office (c) Crown copyright. Unauthorised reproduction infringes Crown copyright and may lead to prosecution or civil proceedings. LA078413 South Holland District Council

1:500