
PLAN TF 2230-2330

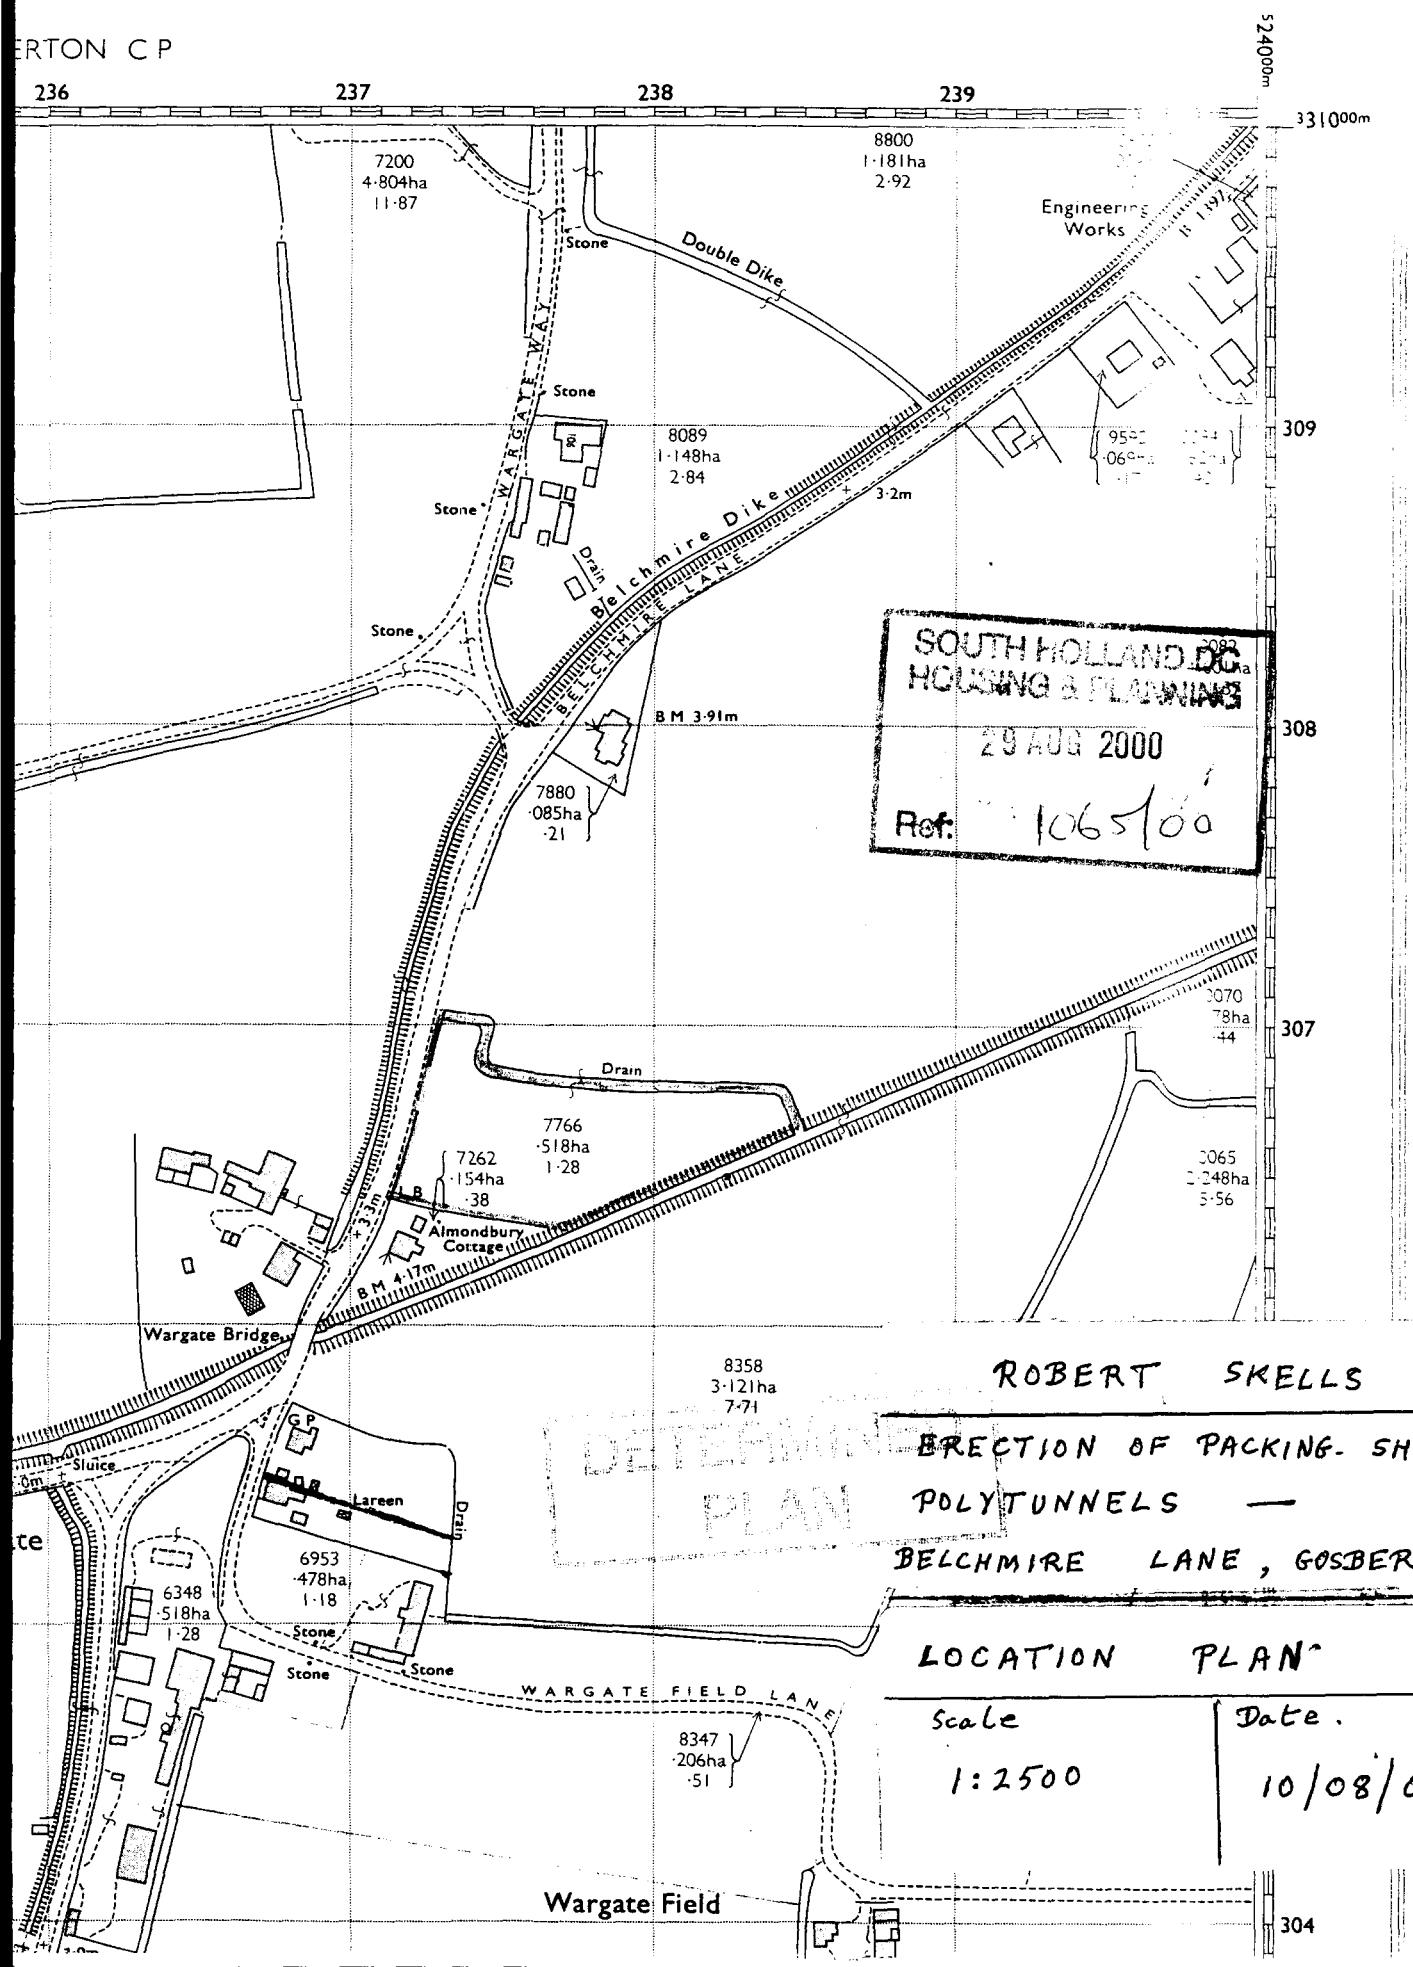


SOUTH HOLLAND D.C.
HOUSING & PLANNING
29 AUG 2000
Ref: H065/00

ROBERT SKELLS

ERECTION OF PACKING SHED
POLYTUNNELS —
BELCHMIRE LANE, GOSBERTON

LOCATION PLAN

Scale	Date.
1:2500	10/08/00

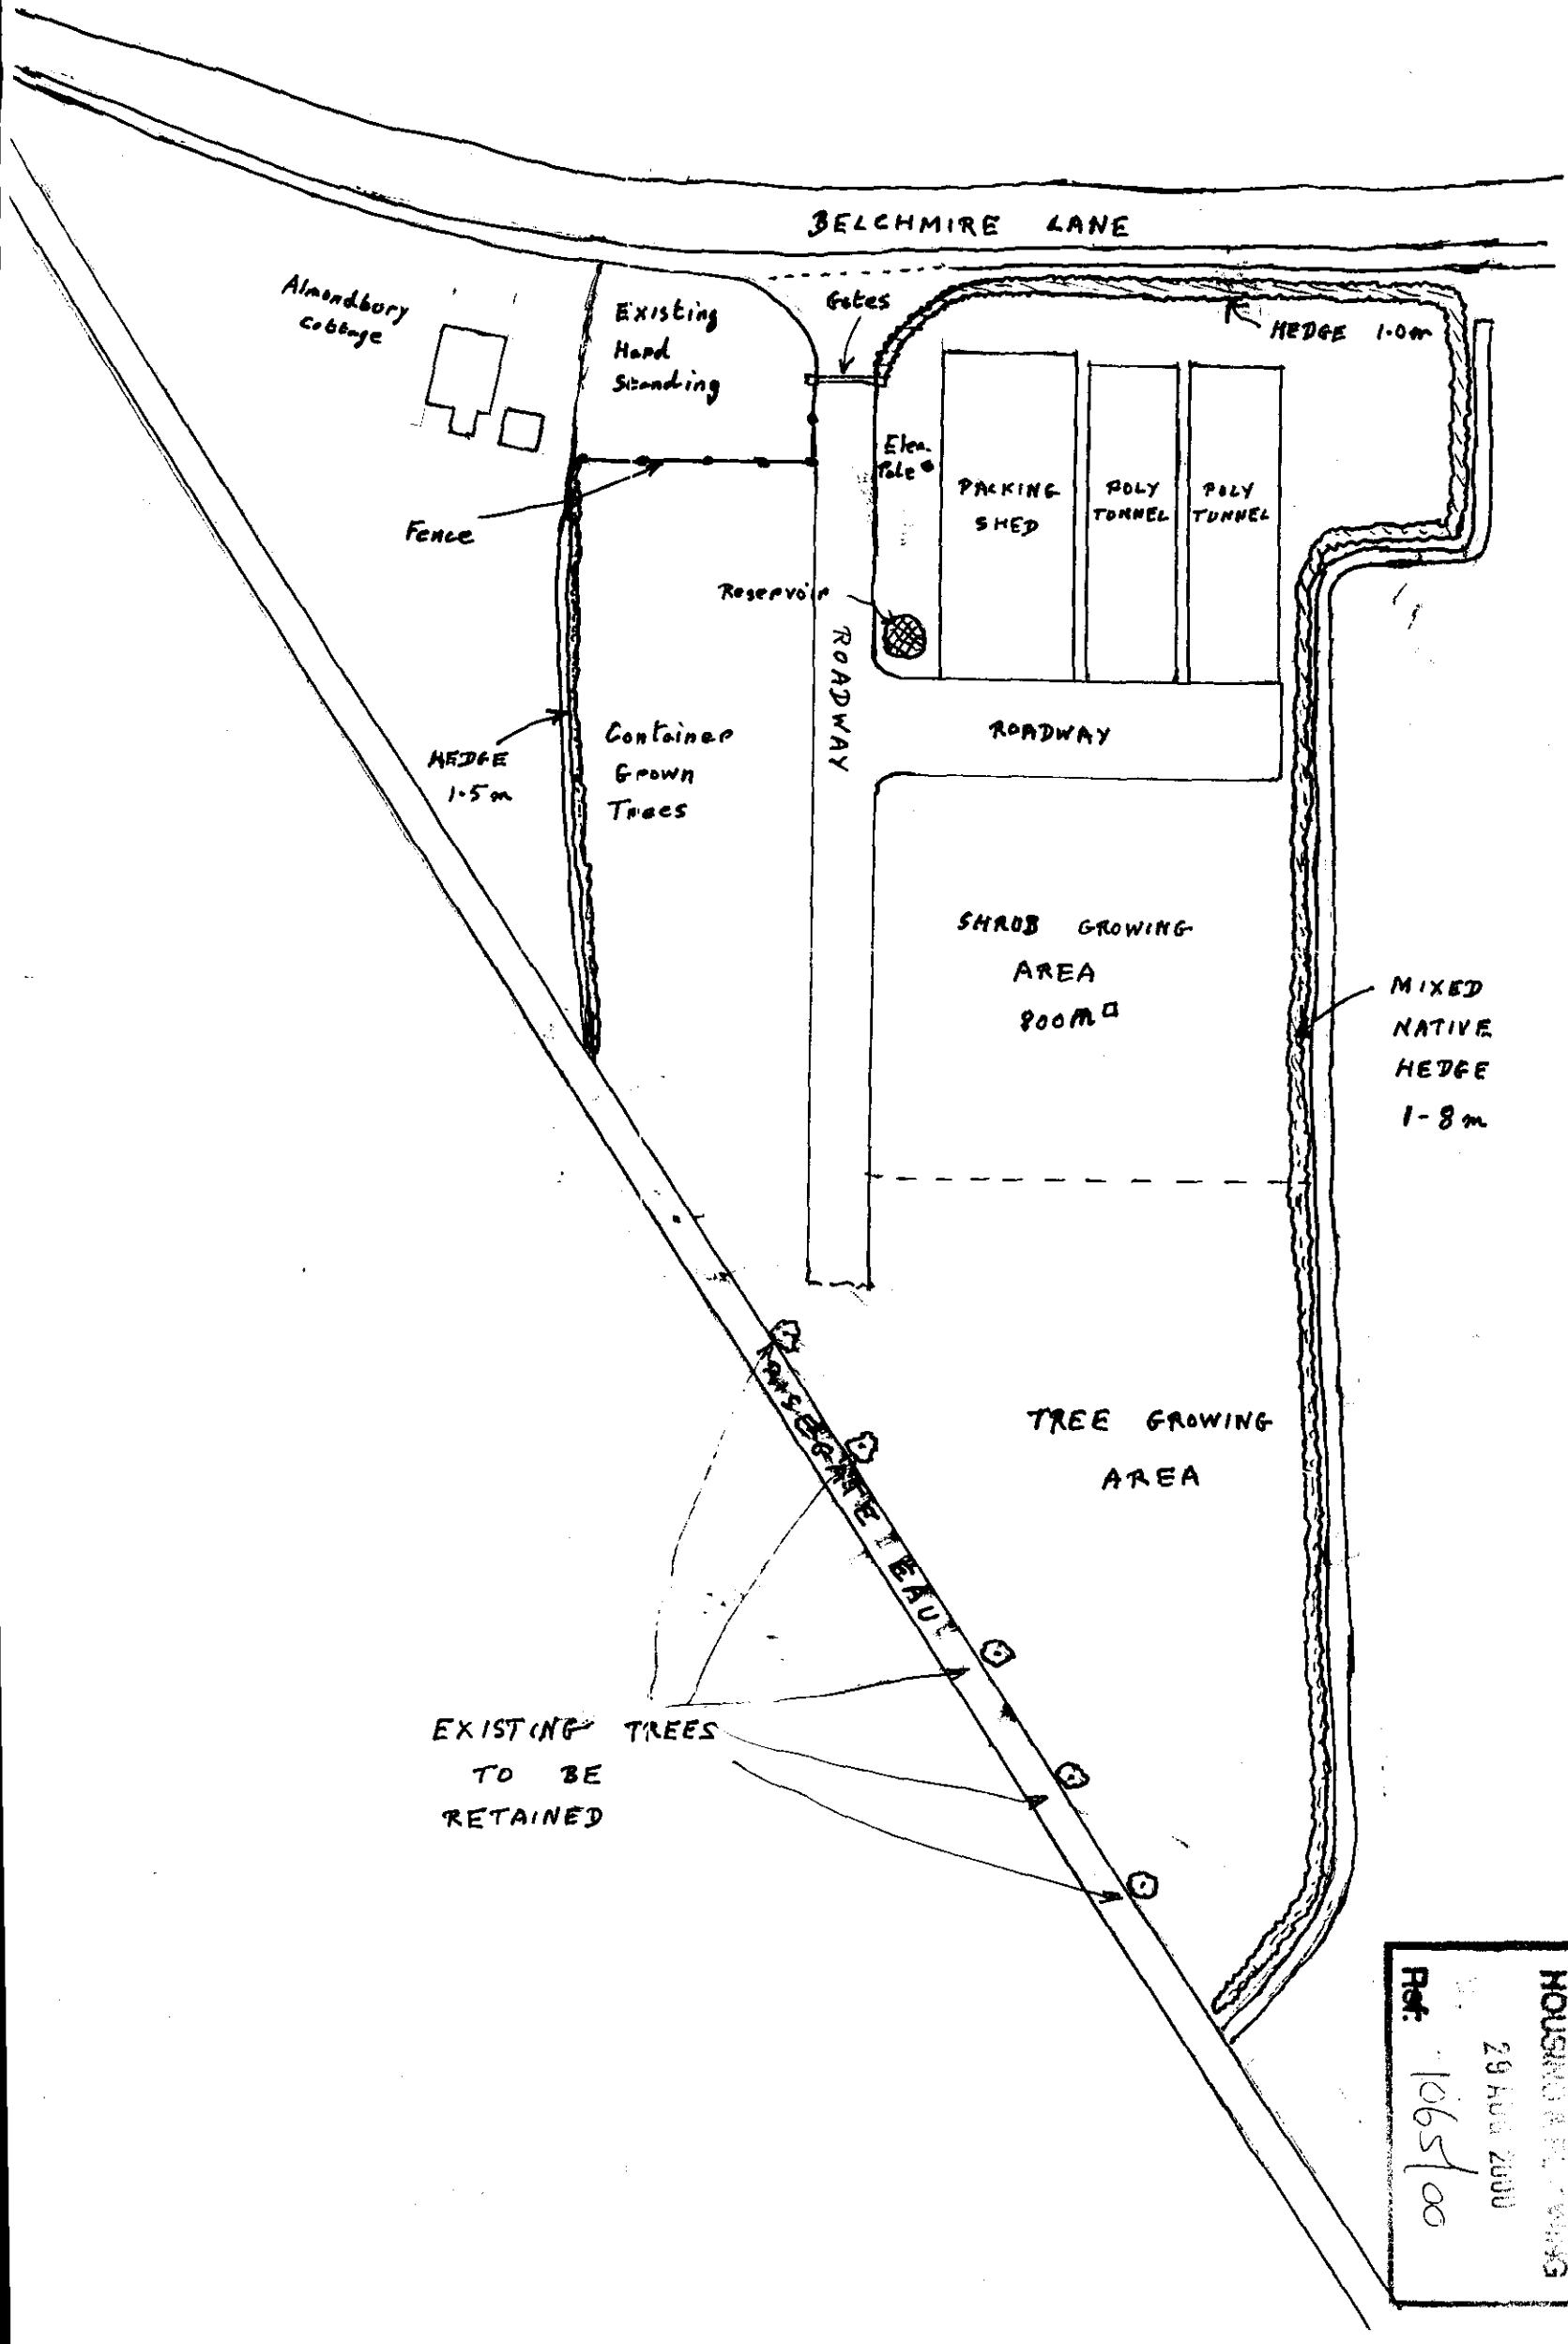

SOUTH HOLLAND DC
HOUSING & PLANNING
29 AUG 2000
Ref. 106500

ROBERT SKELLS


ERECTION OF PACKING SHED POLYTUNNELS — BELCHMIRE LANE GOSBERTON

PLAN of SITE

Scale:	Date
1:500	10/08/00


Drawing No.

WDS 11

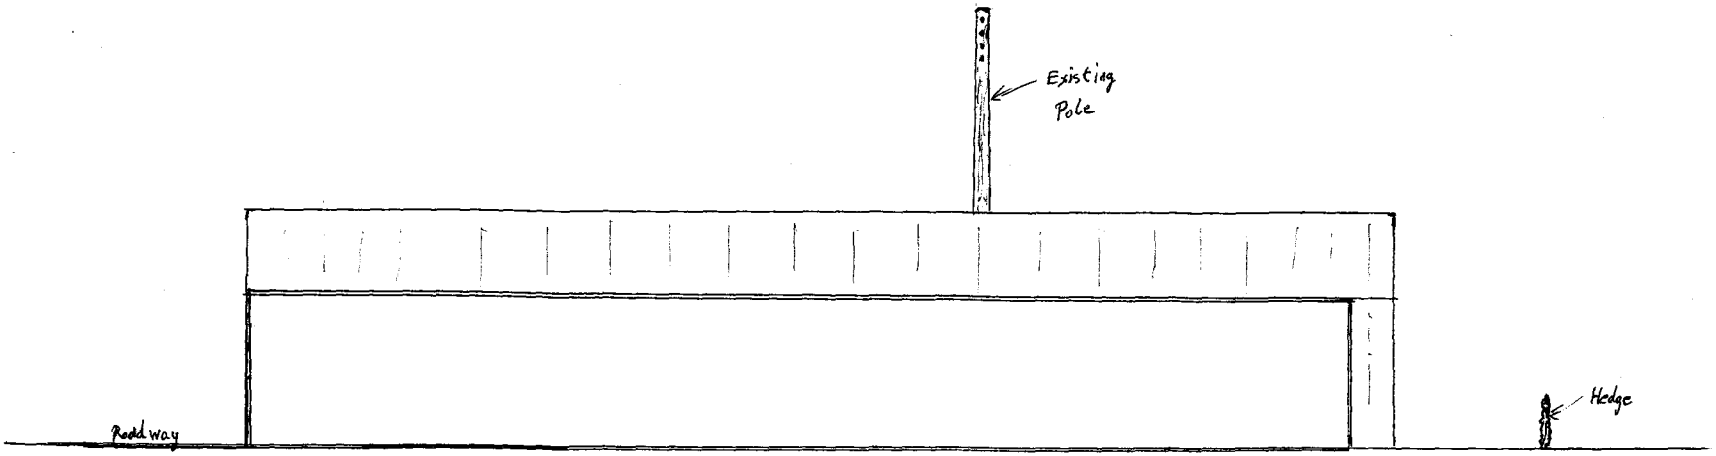

NORTH ELEVATION

SOUTH HOLLAND DC
HOUSING & PLANNING
29 AUG 2000
Ref 106/00

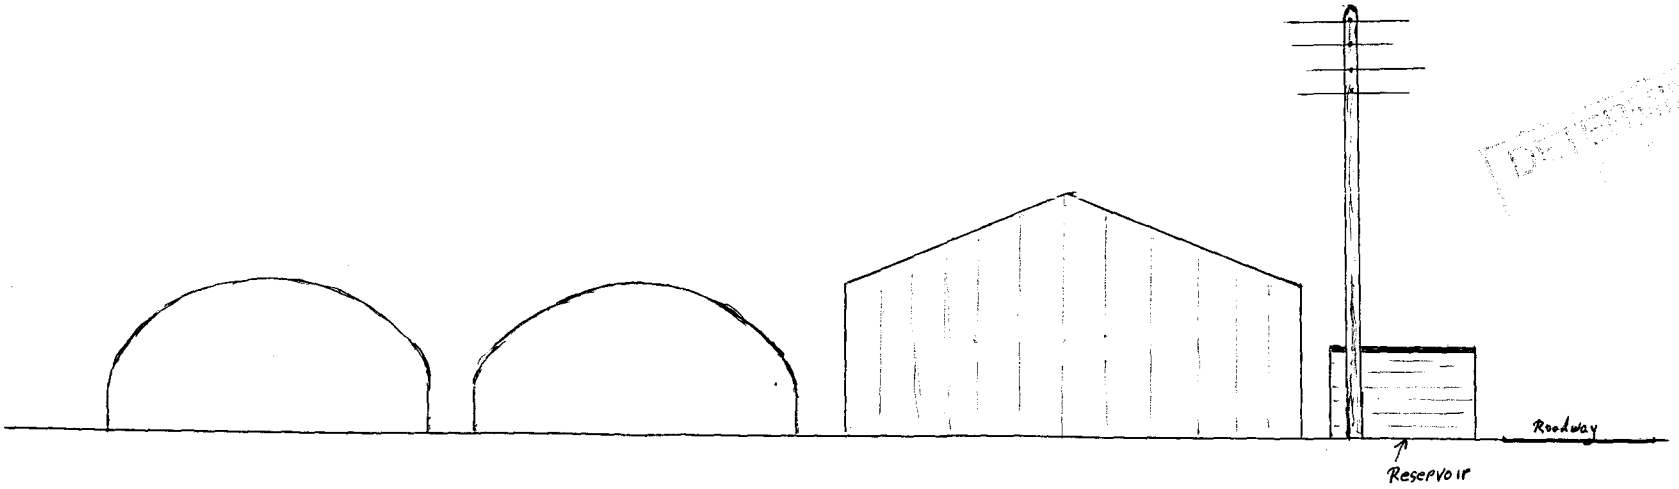

WEST ELEVATION

DETERMINED


ROBERT SKELLS

ERECTION OF PACKING SHED POLYTUNNELS — BELCHMIRE LANE GOSBERTON

ELEVATIONS


Scale	Date
1:100	10/08/00

Drawing No. WDS 13

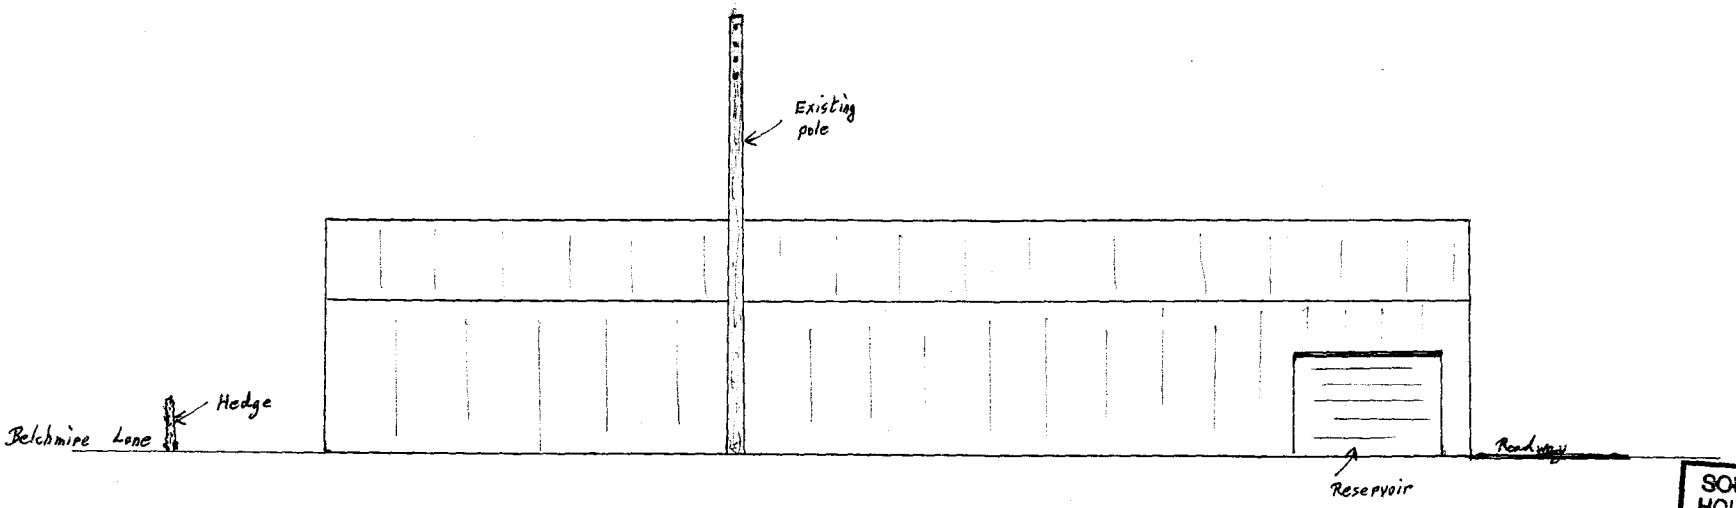

SOUTH ELEVATION

SOUTH HOLLAND DC
HOUSING & PLANNING
29 AUG 2000
Ref: 1065/00

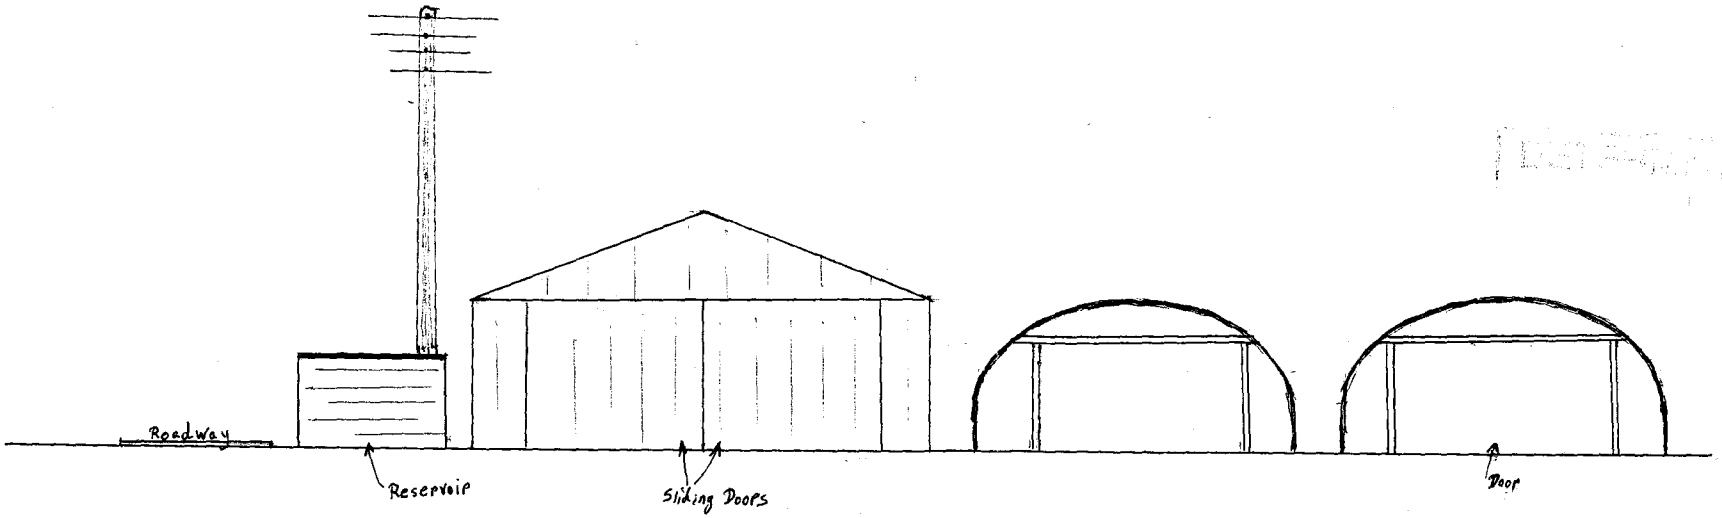

EAST ELEVATION

ROBERT SKELLS

ERECTION OF PACKING SHED POLYTUNNELS — BELCHMIRE LANE GOSBERTON

ELEVATIONS

Scale	Date
1 : 100	10/08/00

Drawing No.
WDS 12