

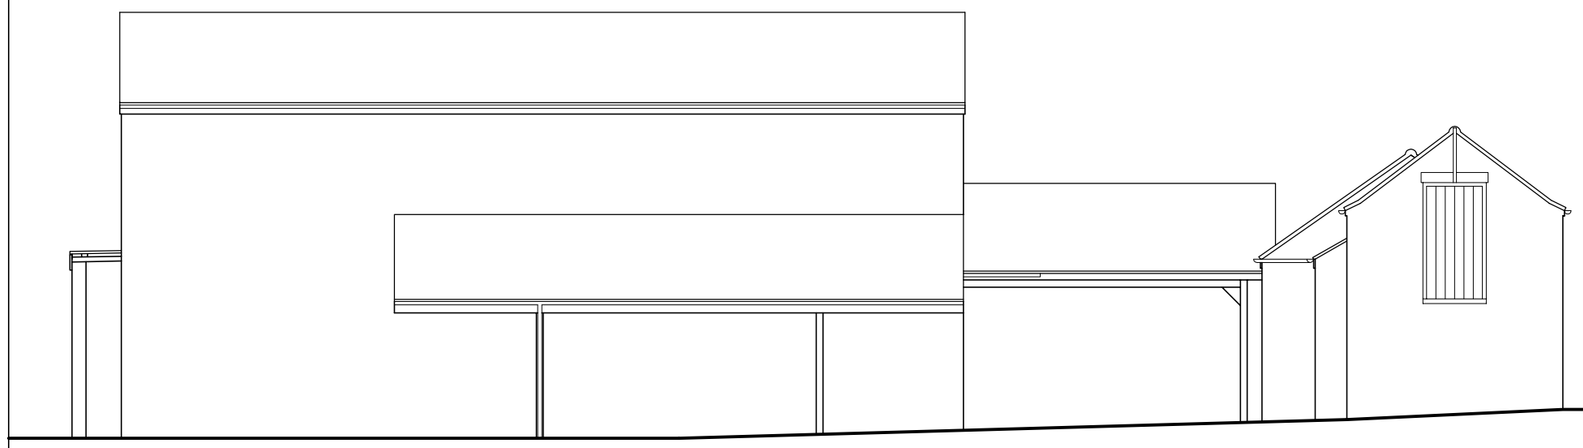



EAST ELEVATION FACING CHERRY HOLT

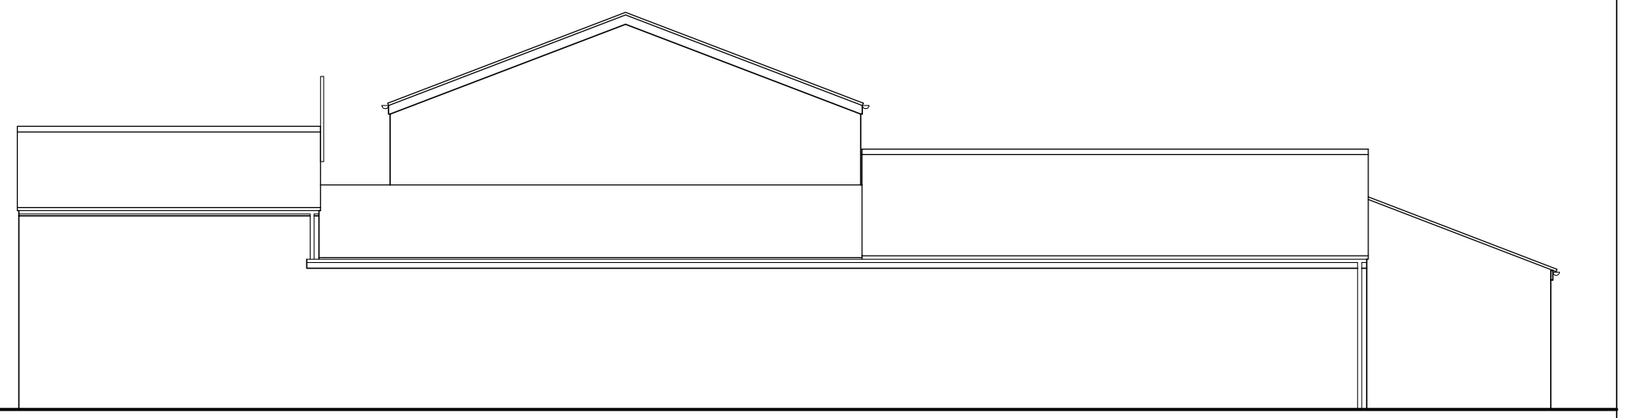


NORTH ELEVATION FACING THE HIGHWAY

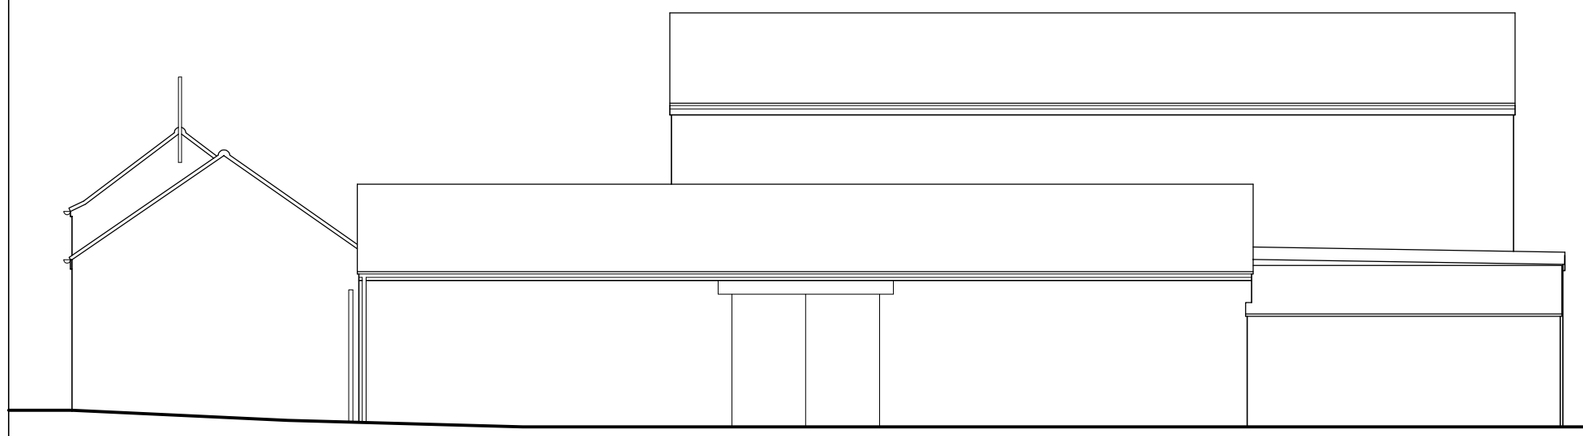


WEST ELEVATION FACING THE FIELDS

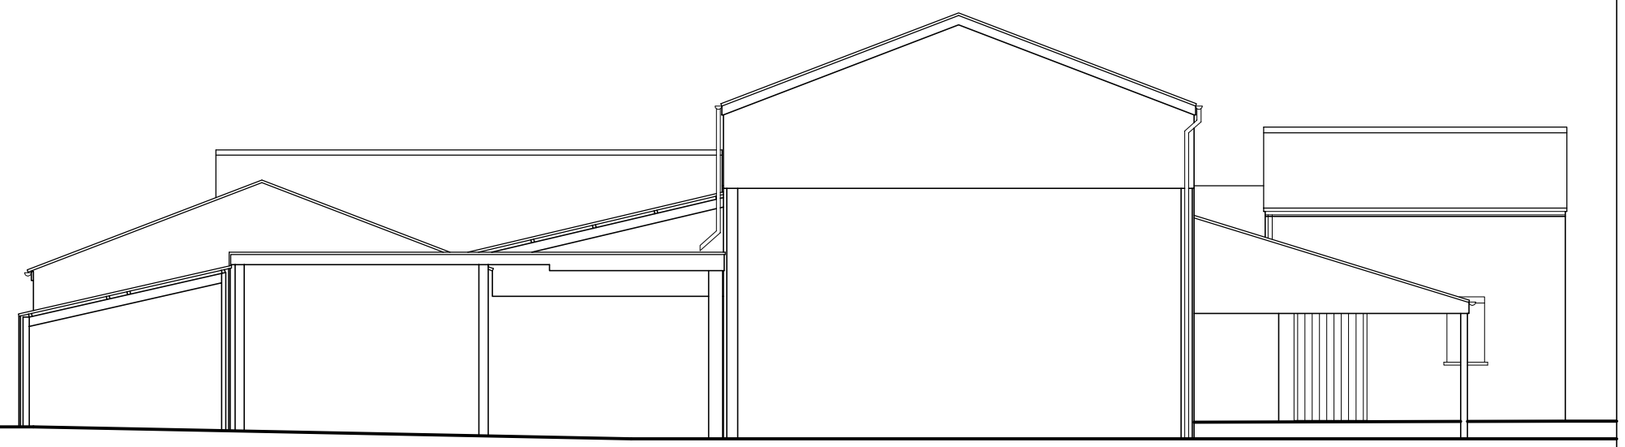

SOUTH ELEVATION FACING THE FIELDS

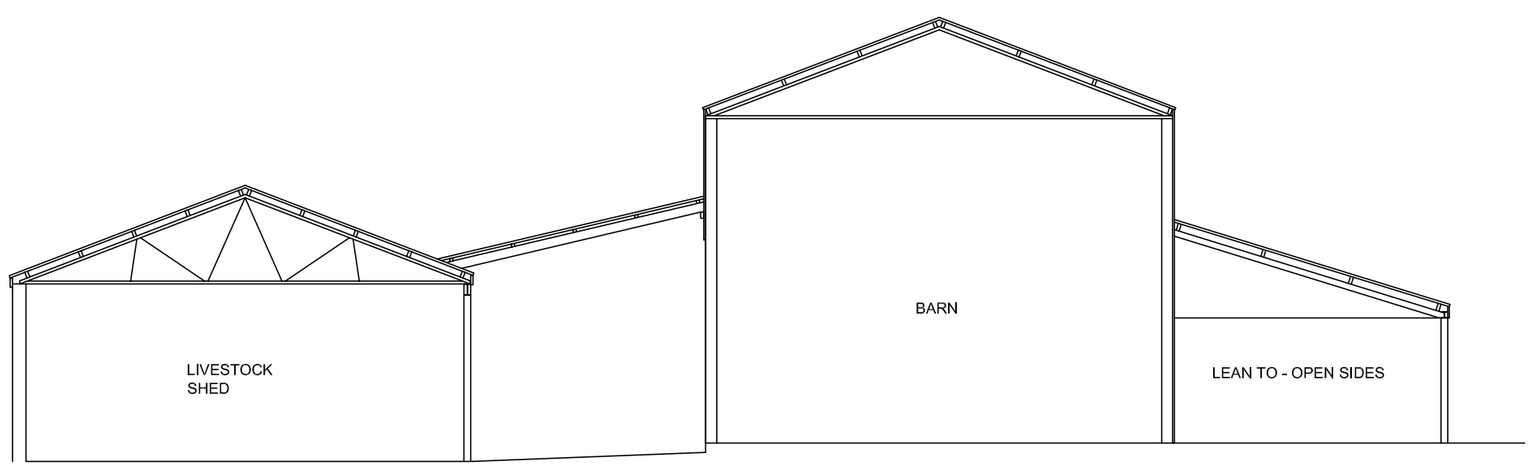

EXISTING SECTION

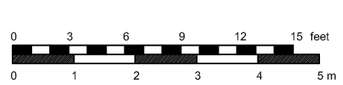

ELEVATIONS AS EXISTING

Jenny McIntee Architectural Design
www.jennymcintee.co.uk info@jennymcintee.co.uk Tel 07921 003153

Project:	Proposed Barn Conversion	Date:	September 2015
Address:	Station Road, Gosberton Wargate, Spalding, Lincs PE11 4JB	Scale:	1:100 on A2 1:200 on A4
Client:	Mr R Andrews	Job No:	1578
Drawing Title:	Existing Elevations	Dwg No:	04 A