


Contractor to check all Dimensions on site prior to ordering materials / commencing work.Do Not Scale from this Drawing - If in doubt then please ask

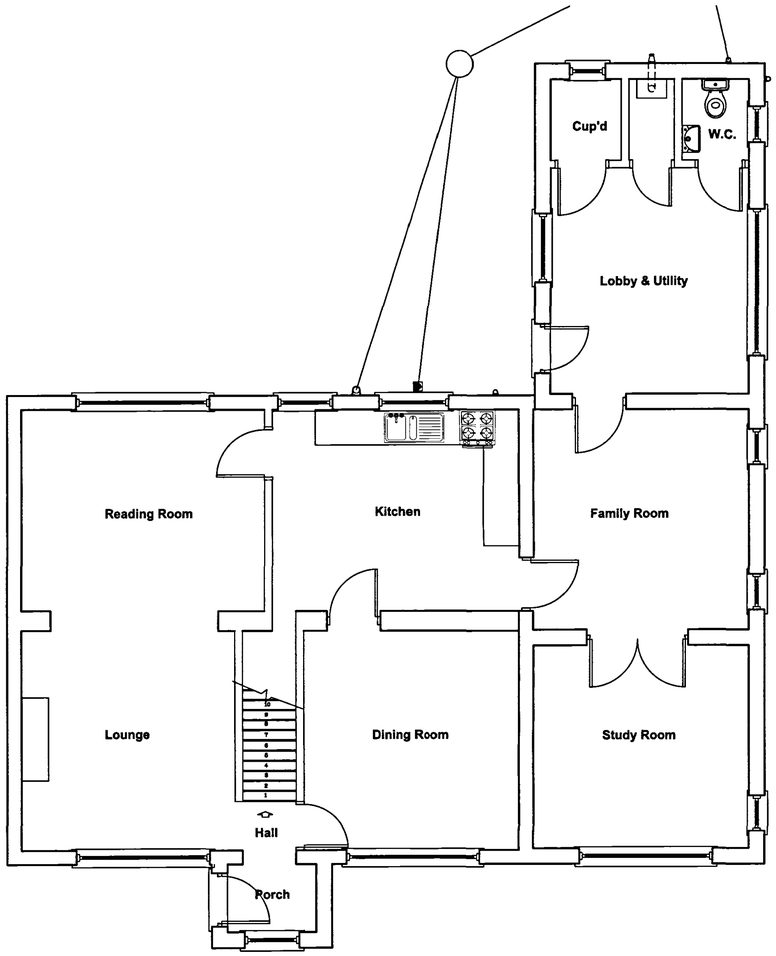


Existing Ground Floor Plan
Scale 1:50

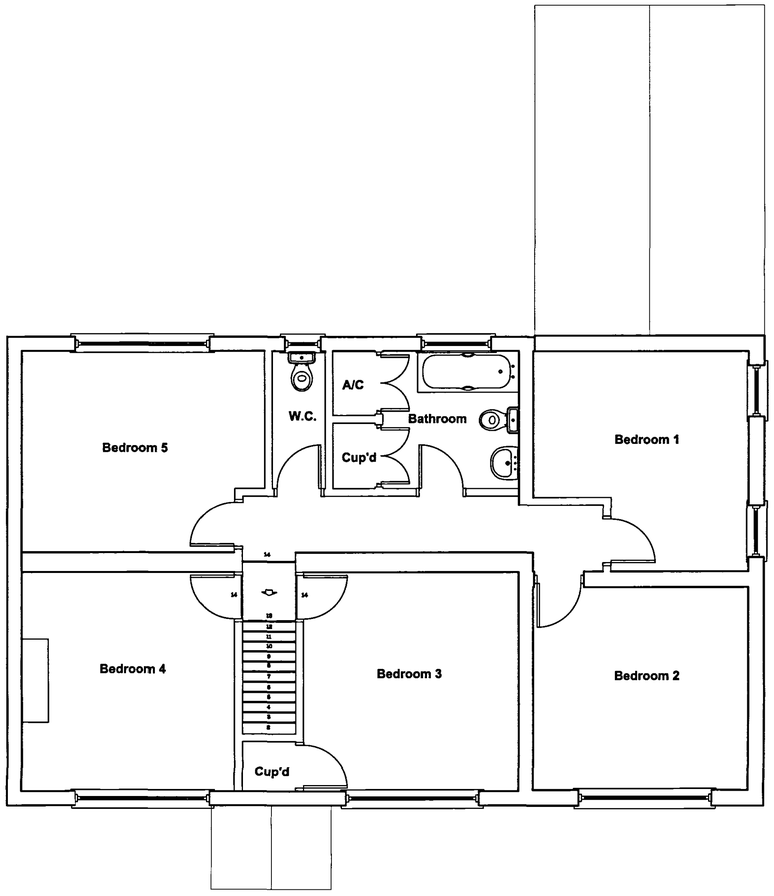


Existing First Floor Plan
Scale 1:50

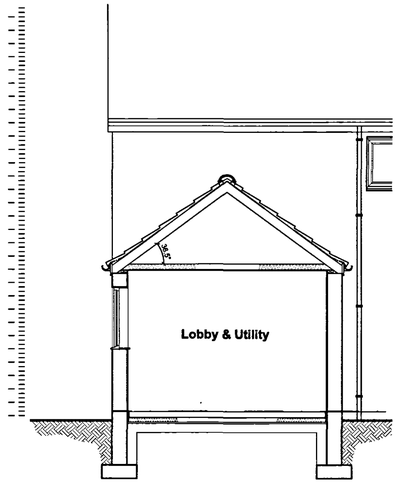

Existing Section
Scale 1:50

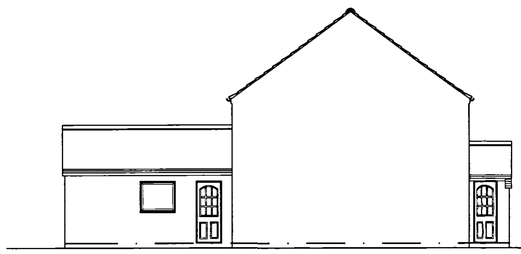


Existing Side Elevation
Scale 1:100

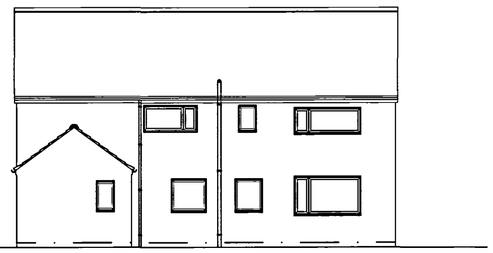


Existing Rear Elevation
Scale 1:100



Existing Side Elevation
Scale 1:100

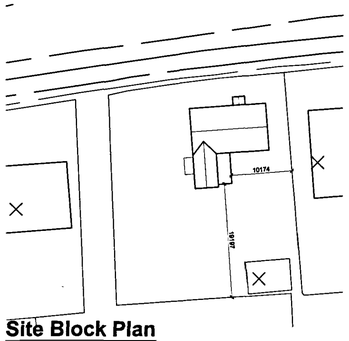

Site Block Plan
Scale 1:500

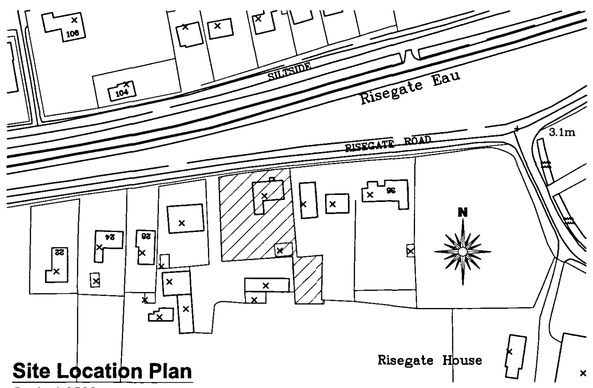

Site Location Plan
Scale 1:2500

Planning & Development
15 AUG 2007
Ref: 1077/07

DETERMINED PLAN

rev "A" - 09.08.07 - Dimensions added to boundaries

Client :
Mr R Dudley
Orchard House
32 Risegate Road
Gosberton
PE11 4EZ

Site : **Proposed Grd Floor Boot Room Extension and First Floor Bedroom and En Suite Extension above existing Utility**

remway Design Ltd
2 Red Lion Street
Spalding
PE11 1SX
Tel / Fax: 01775 768 921
Mobile : 07815 112 058
e-mail: jason@remwaydesign.co.uk

Date : mar07 | Scale : As Noted

Drawing No:
1427 - 01"A"

PLEASE NOTE:
Due to areas of the structure being covered, unexposed or otherwise inaccessible the notes / specifications of existing materials are subject to confirmation of site when it is feasible to expose the relevant areas of construction.