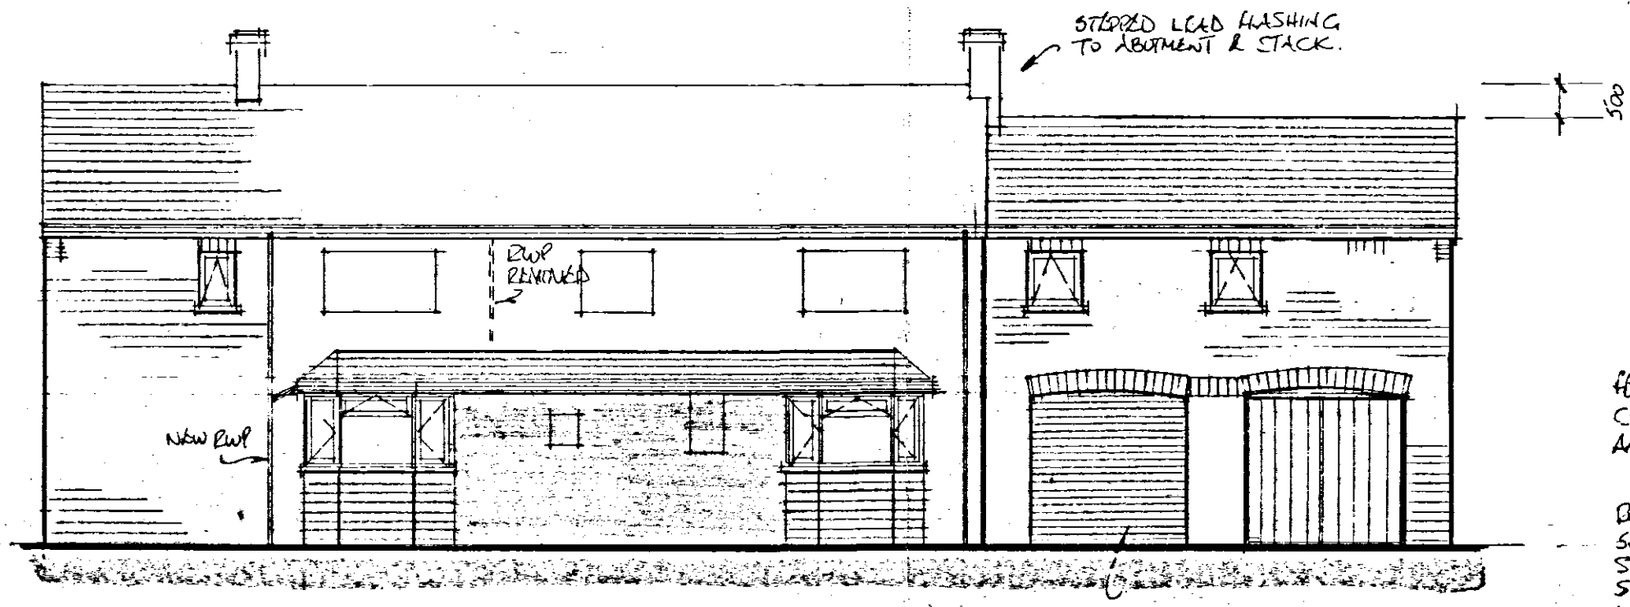


CA LEAD STEPPED & MORTARED OVER NEW CANOPY & TO NEW ABUTMENTS WITH EXTG. STACKS.

FEATURE BRICK ON EDGE COURSE CONTINUED OVER LOW ARCHES AND WINDOWS TO MATCH EXTG..

ROOF OVER BAYS FORMED. SC4 SECURED TO BOLTED PLATE ON STRUCTURE. EXTG. LINTOLS RETAINED SW FRAMED & SOLIT FIXED IN WBP 18mm PLY. VOIDS PACKED INSUL'N. QUILT & FASCIAS TO MATCH EXTG. RWGS TO ADJACENT OUTFALL.

BRICKWORK AS GENERAL CONSTN. ELSEWHERE CAV. INSULATION TO $K \leq 0.35 W/m^2K$.
MIN. 150 CP15 CONC. FLR. SCREEDED UP TO EXTG. CAV. GS POLY INSULATION & EDGING. DPM LINKED TO DPCS.

NEW UPPER FLR. WINDOW OPENING LIGHTS AS INDICATED TO BE 'ESCAPE' WINDOWS WITH CLEAR 450mm WIDTH & MIN. $0.3m^2$ OPEN AREA. MAX 1100 ABOVE FFL.


FR. DOORS TO BALCONY AREA TO BE BS6206 SAFETY GLASS AS PER GENERAL NOTES ON B1/12/06 DRWG.

Front Elevation


CANOPY EXTENDING BETWEEN BAYS

ALL WINDOWS TO PERMIT 1/20TH AREA ROOM OPENING VENT AND 8000mm² TRICKLE VENT.


'FALSE' MATCHING ARCHWAY IN RECESSED BRICK FACE

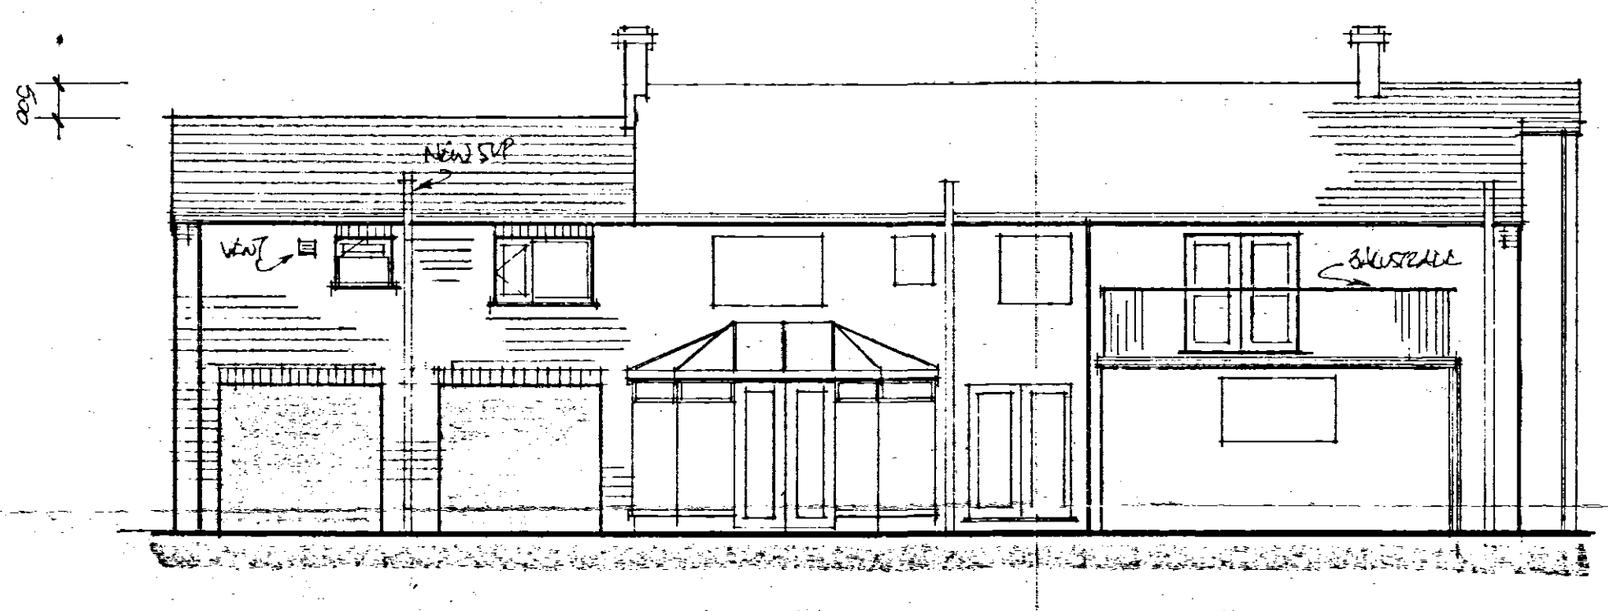

Rear Elevation

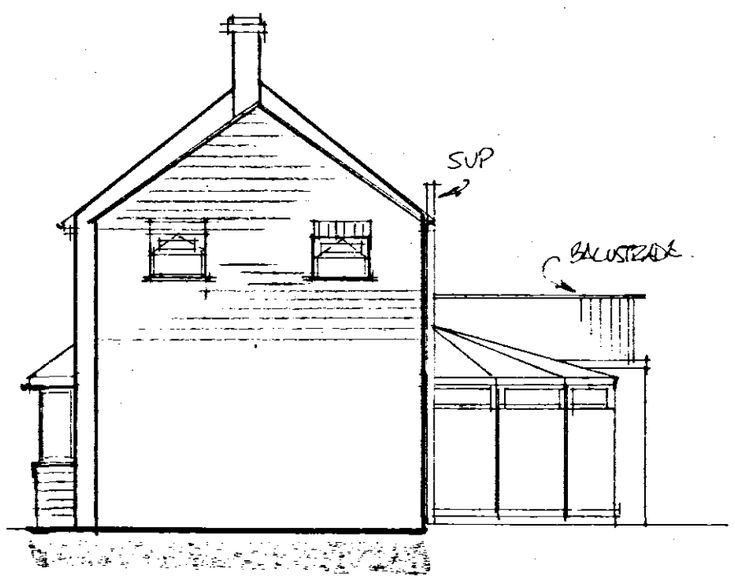

West Elev'n.

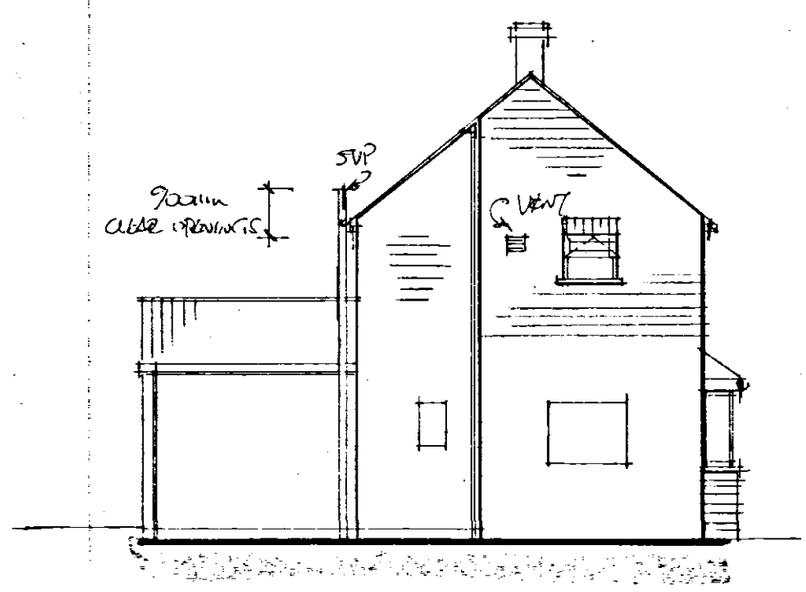

East Elev'n.

SHDC
PLANNING & DEVELOPMENT
- 7 AUG 2007
Ref. 1092/07

DETERMINED PLAN

THIS DRAWING TO BE READ IN CONJUNCTION WITH DRG. B1/12/06

Revisions 'B' ROOF LINK REDUCED
'A' NOTES ADDED. 28/8/07

Title
EXTENSION TO DWELLING - ELEVATIONS

Address
HOLLYBUSH FARM
NORTHGATE
GOSBERTON

john clayton
sandacre lodge
north drove
quadring fen
lincolnshire
pe11 4qs

Drawn JC
Scale 1:100
Date DEC 06
No. B2/12/06
Amd'mt. B