

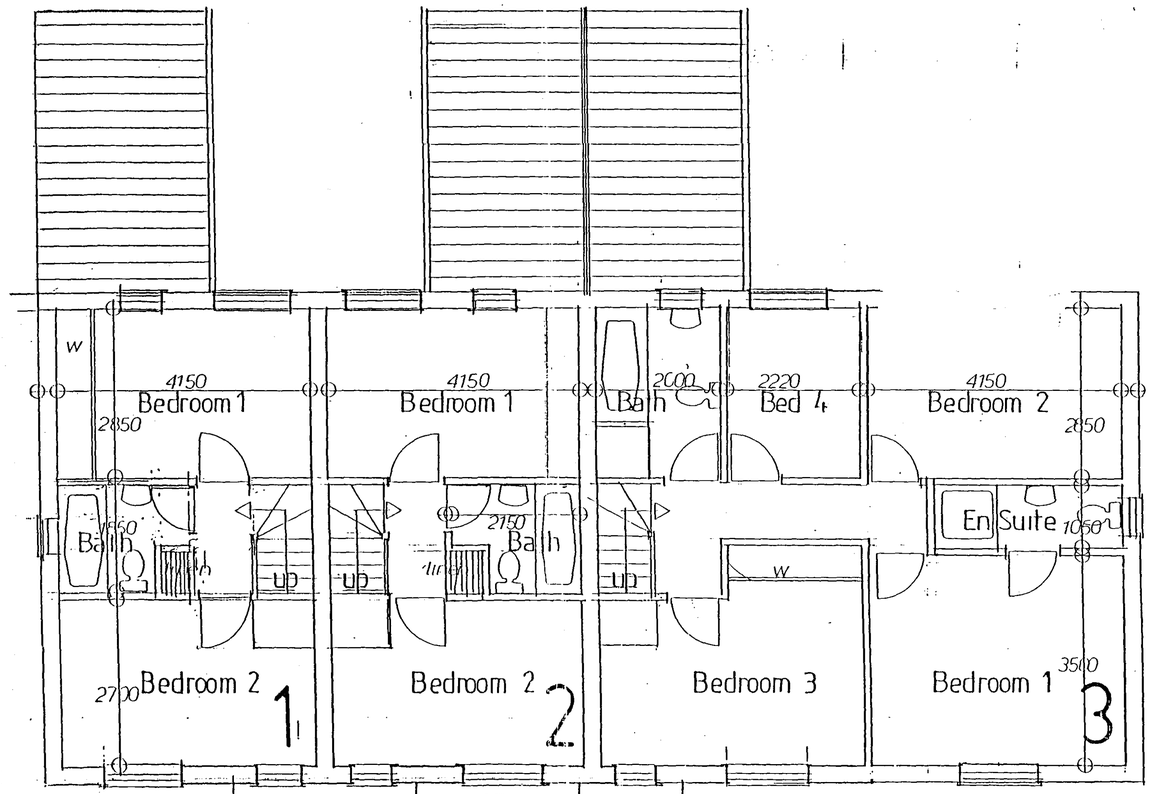



FIRST FLOOR

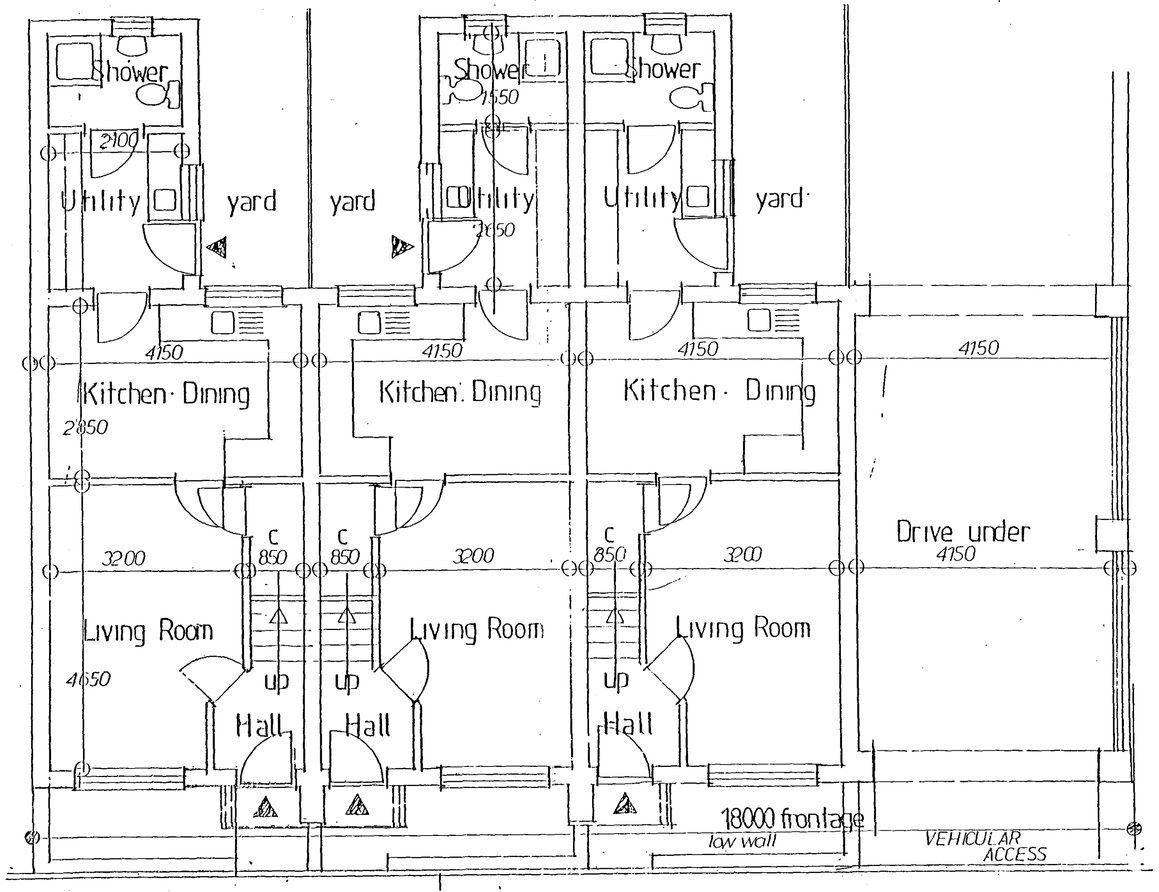


GARAGES

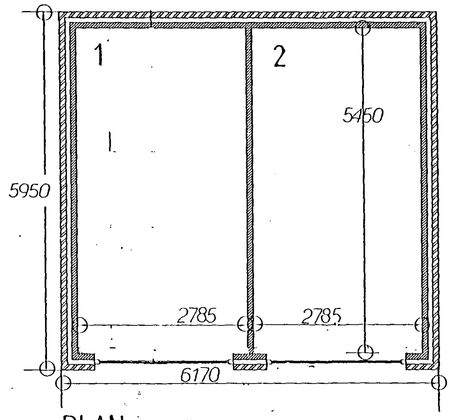

PLAN *DOUBLE*

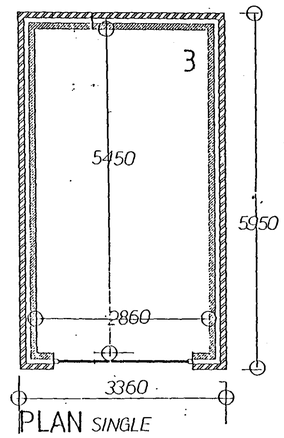


PLAN *SINGLE*

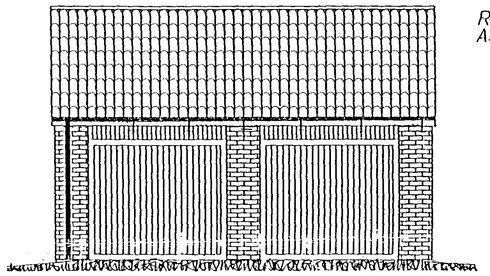


FRONT ELEVATION


ROOF COVERING / FACINGS AS DWELLINGS

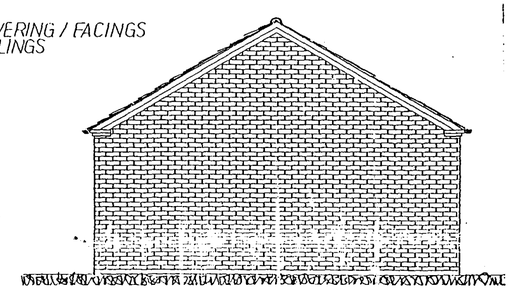

SIDE *DOUBLE*

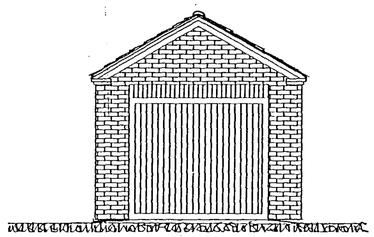

FRONT

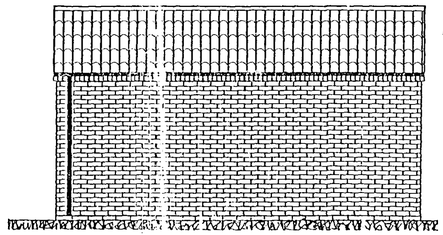

SIDE *SINGLE*

1109
~~1110~~ 68

GROUND FLOOR

Revision	Date	Comments
Revisions		

CLIENT : MR A GARRARD
ADDRESS 69 HIGH STREET
ADDRESS GOSBERTON
ADDRESS 69 HIGH STREET

CB DESIGN GROUP
ARCHITECTURAL & PLANNING SERVICES
NFU Buildings, Cowbridge, Spalding, Lincolnshire PE12 6ET
Tel: 01775 725541
Fax: 01775 760986

SCALE : 1:50	Date 17/05/05	Drawn By : N.F.
Drawing No 1051/05/02	Revision Nos.	