


SIDE ELEVATION

FRONT ELEVATION TO HIGH STREET



SIDE REAR OFFSHOOT

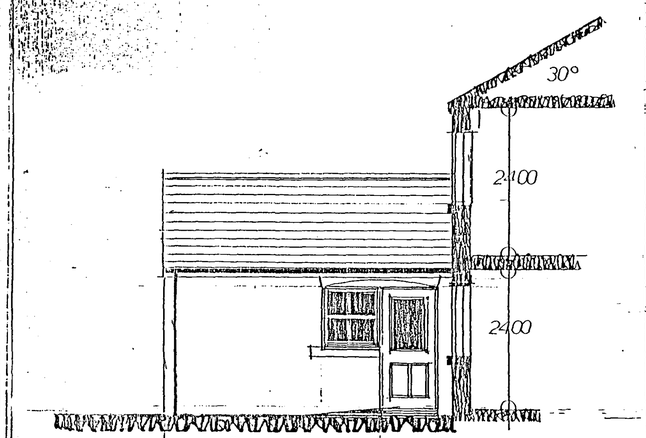

REAR ELEVATION

27
1109
#108

Revision	Date	Comments

Revisions

CLIENT: MR A GARRARD
ADDRESS 69 HIGH STREET
ADDRESS GOSBERTON
ADDRESS 69 HIGH STREET

CB DESIGN GROUP
ARCHITECTURAL & PLANNING SERVICES
NFU Building
Cornelius Sparkling
Lincolnshire
PE12 8ET
Tel: 01775 722241
Fax: 01775 769896

SCALE: 1:50	Date: 17/05/05	Drawn By: N.F.
Drawing No: 1051/05/04	Revision Nos:	