



FRONT ELEVATION TO HIGH STREET

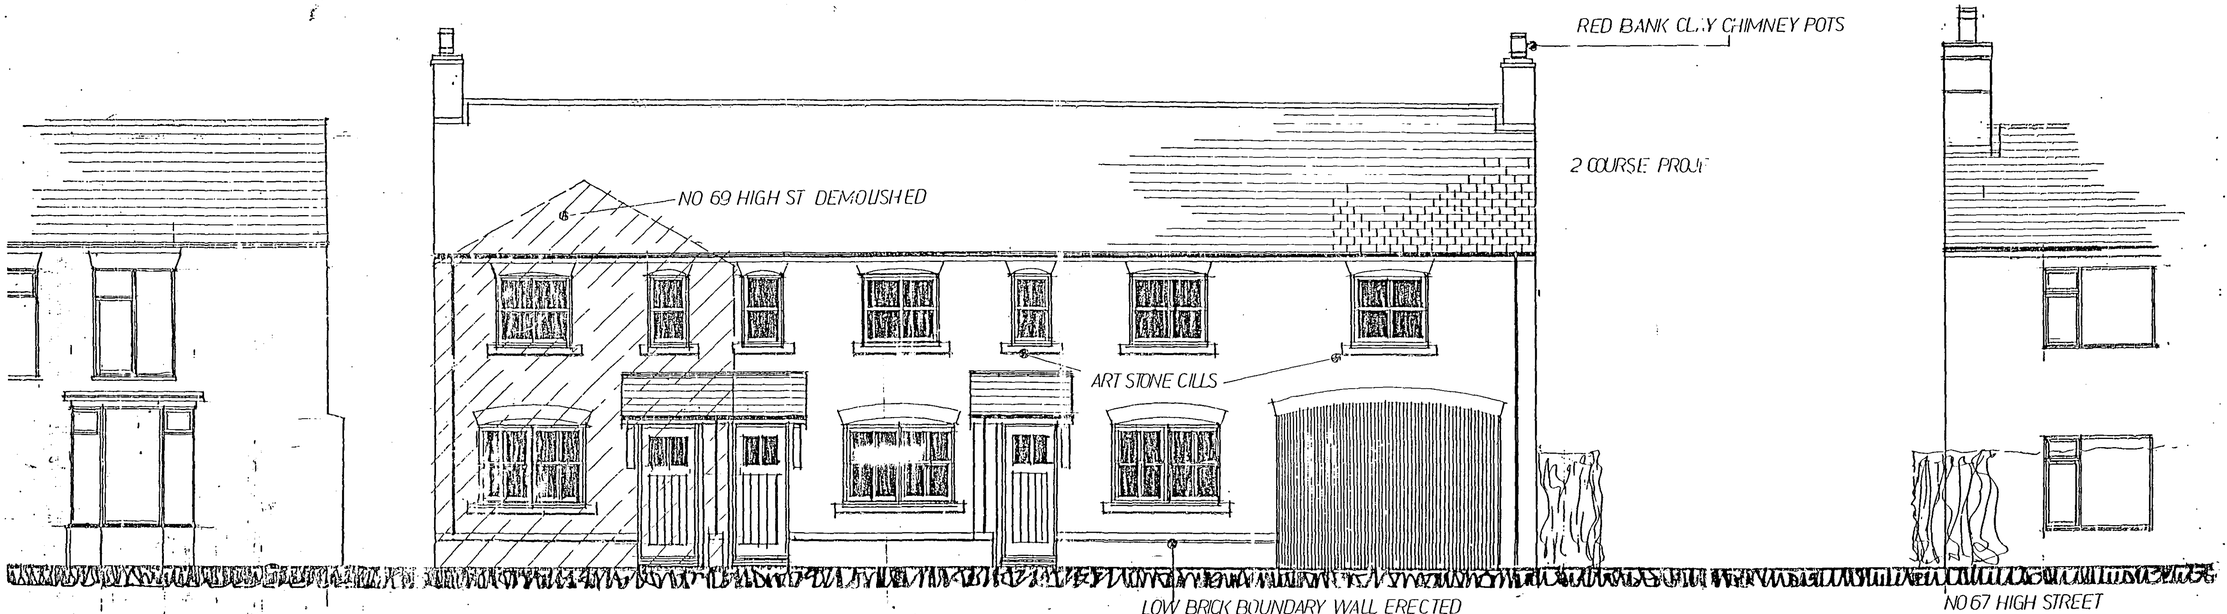

SIDE REAR OFFSHOOT

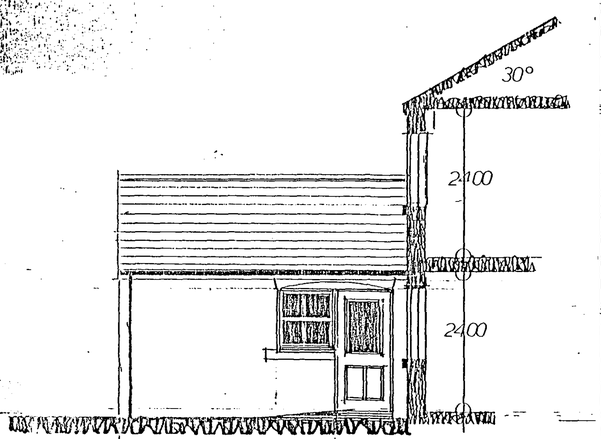

REAR ELEVATION

Revision	Date	Comments
Revisions		

CLIENT : MR A GARRARD
ADDRESS 69 HIGH STREET
ADDRESS GOSBERTON
ADDRESS 69 HIGH STREET

CB DESIGN GROUP
ARCHITECTURAL & PLANNING SERVICES
NFU Building
Cornwall Lo
Spalding
Lincolnshire
PE12 6ET
Tel: 01775 722241
Fax: 01778 789086

SCALE :	Date :	Drawn By :
1:50	17/05/05	N.F.
Drawing No.	Revision Nos.	
1051/05/04		