

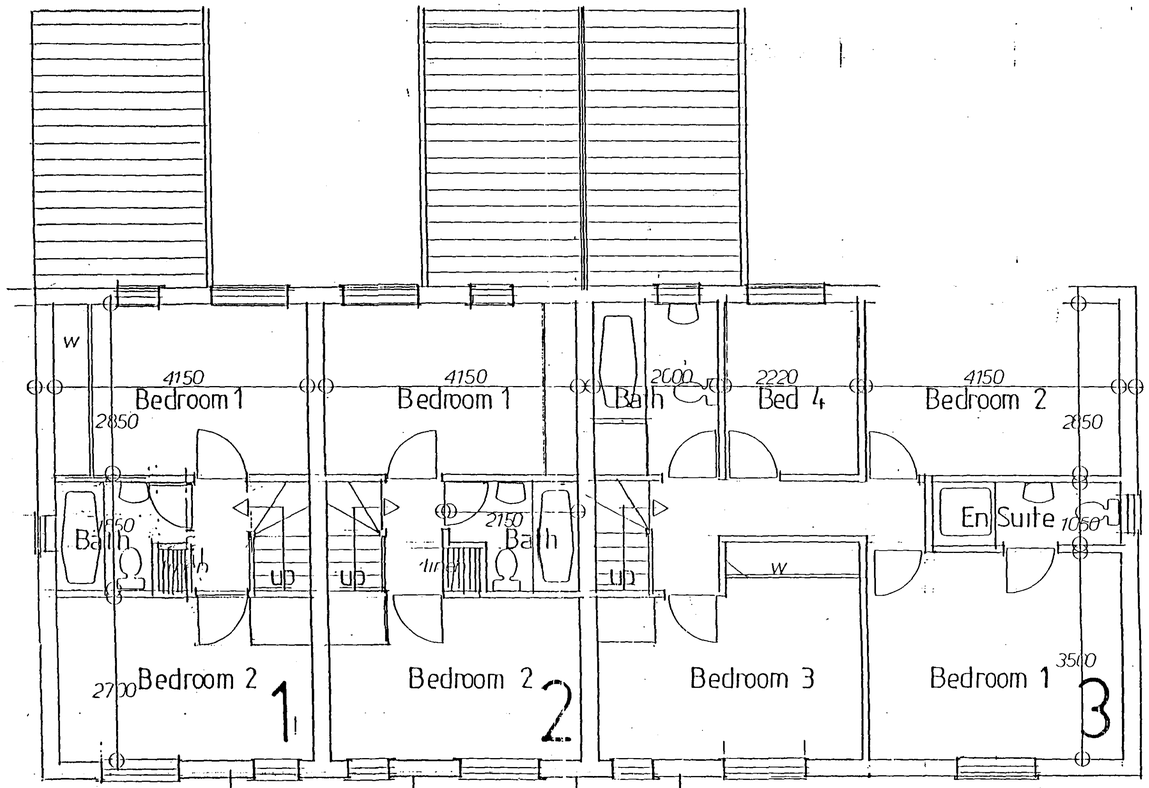


FIRST FLOOR

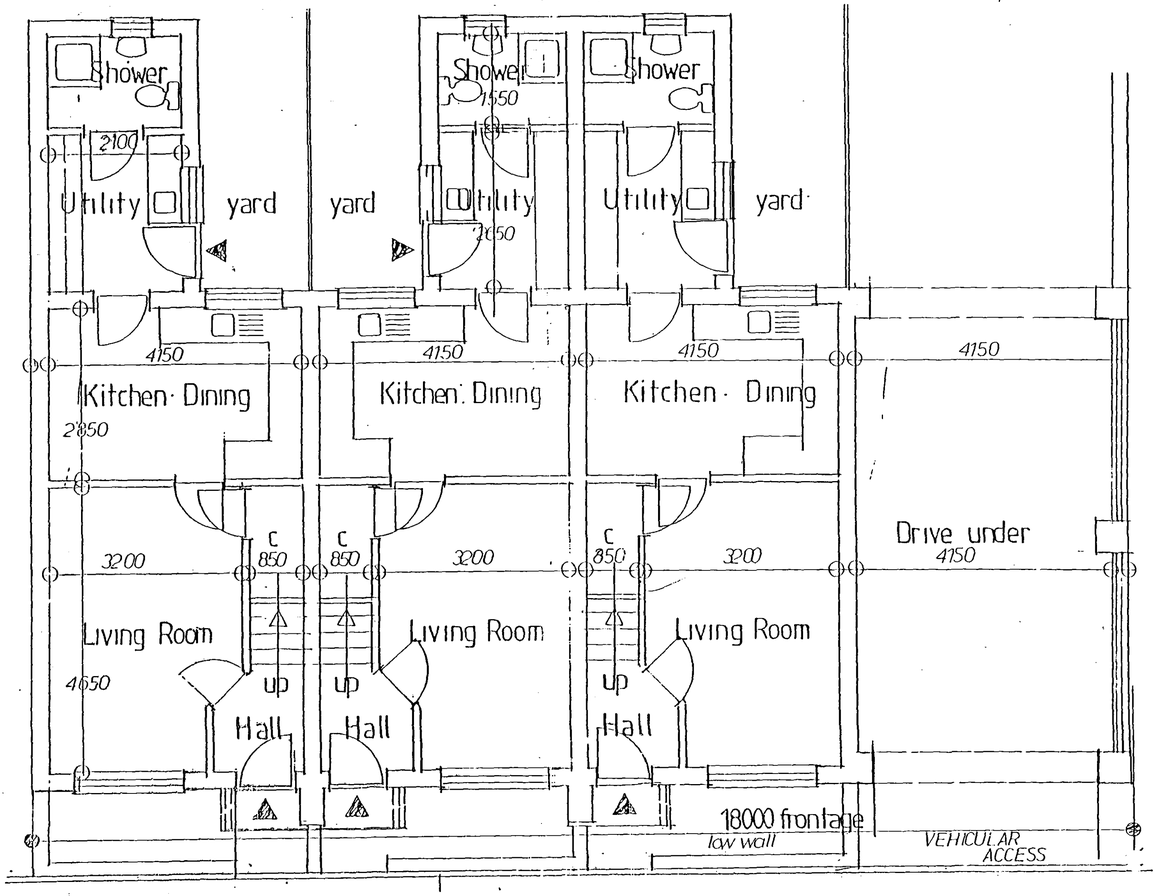


GROUND FLOOR


GARAGES

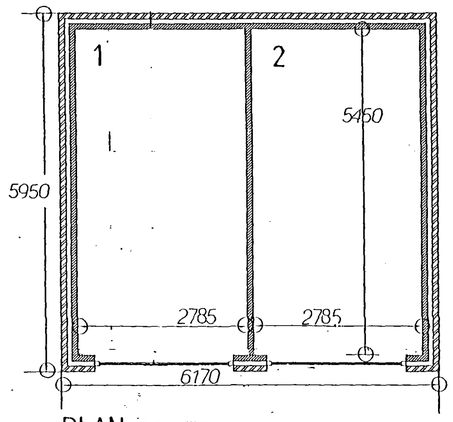

PLAN *DOUBLE*

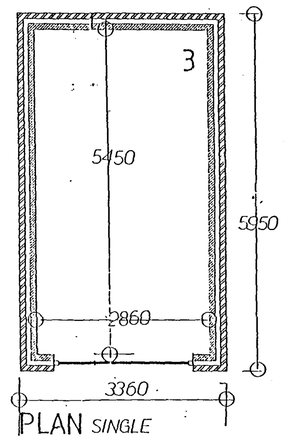


PLAN *SINGLE*

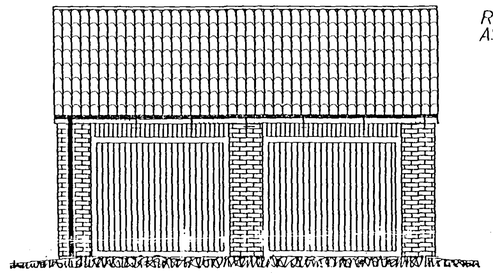


FRONT ELEVATION


ROOF COVERING / FACINGS AS DWELLINGS

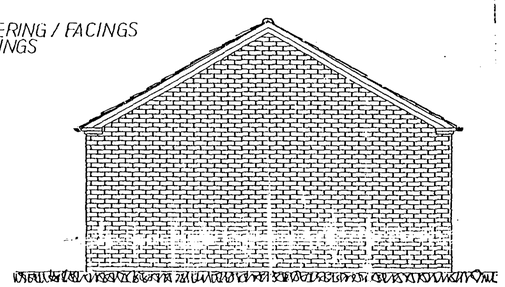

SIDE *DOUBLE*

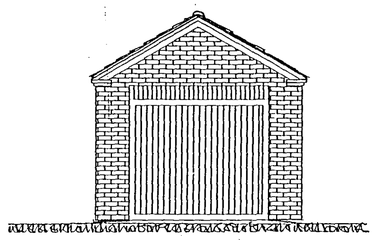

FRONT

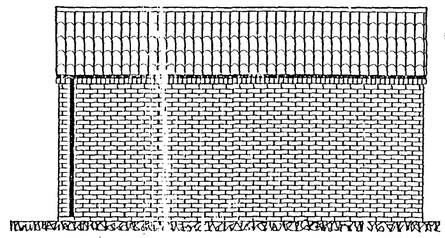

SIDE *SINGLE*

11/10/08

Revision	Date	Comments
Revisions		

CLIENT : MR A GARRARD
ADDRESS 69 HIGH STREET
ADDRESS GOSBERTON
ADDRESS 69 HIGH STREET

CB DESIGN GROUP
ARCHITECTURAL & PLANNING SERVICES
NFU Buildings, Cambridge Spalding Lincolnshire PE12 6ET
Tel: 01775 722541
Fax: 01775 769988

SCALE : 1:50	Date 17/05/05	Drawn By : N.F.
Drawing No 1051/05/02	Revision Nos	