
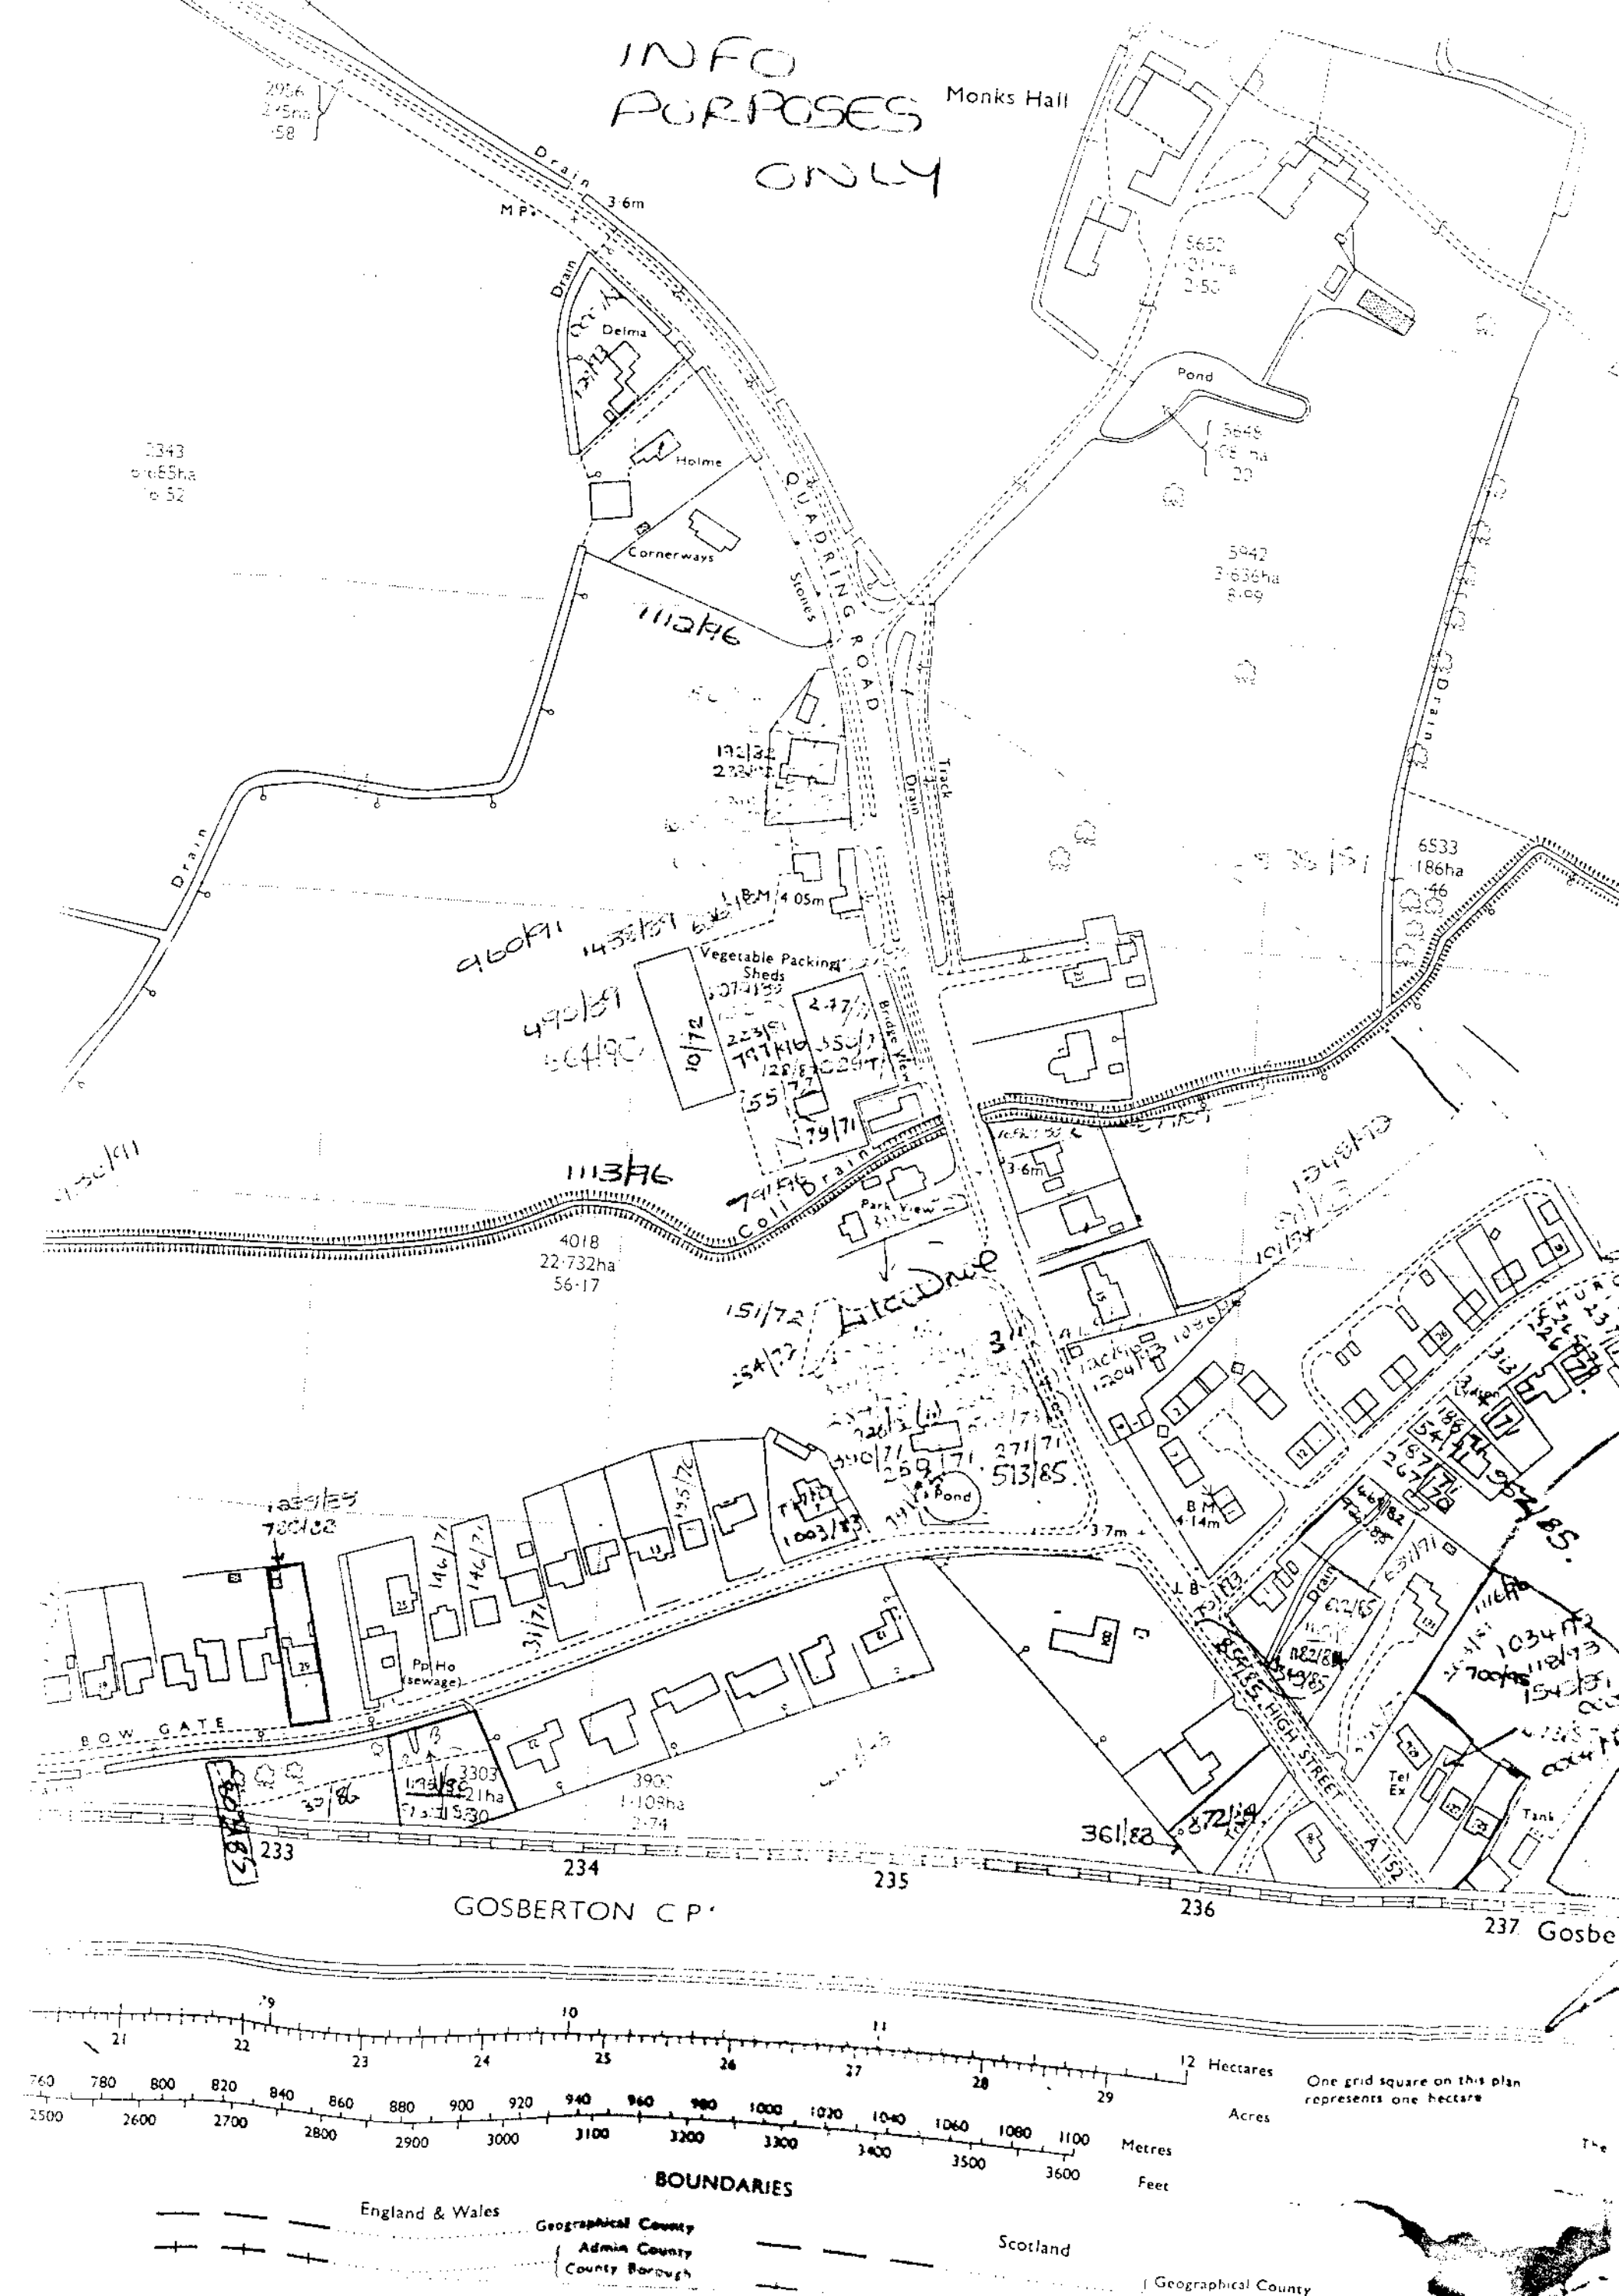


INFO PURPOSES ONLY
Monks Hall
Drain
MP
3·6m
Delma
Holme
Cornerways
QUADRING ROAD
Stones
Pond
5942
3·636ha
Track
Drain
BM 4·05m
Vegetable Packing Sheds
Bridge View
Park View
Coll Drain
4018
22·732ha
56·17
6533
186ha
B M 4·14m
3·7m
Pp Ho (sewage)
BOW GATE
Tel Ex
Tank
HIGH STREET
A 152
3303
3900
1·109ha
2·74
233
234
235
236
237
GOSBERTON CP
Gosbe
12 Hectares
Acres
Metres
Feet
One grid square on this plan represents one hectare
BOUNDARIES
England & Wales
Geographical County
Admin County
County Borough
Scotland
Geographical County

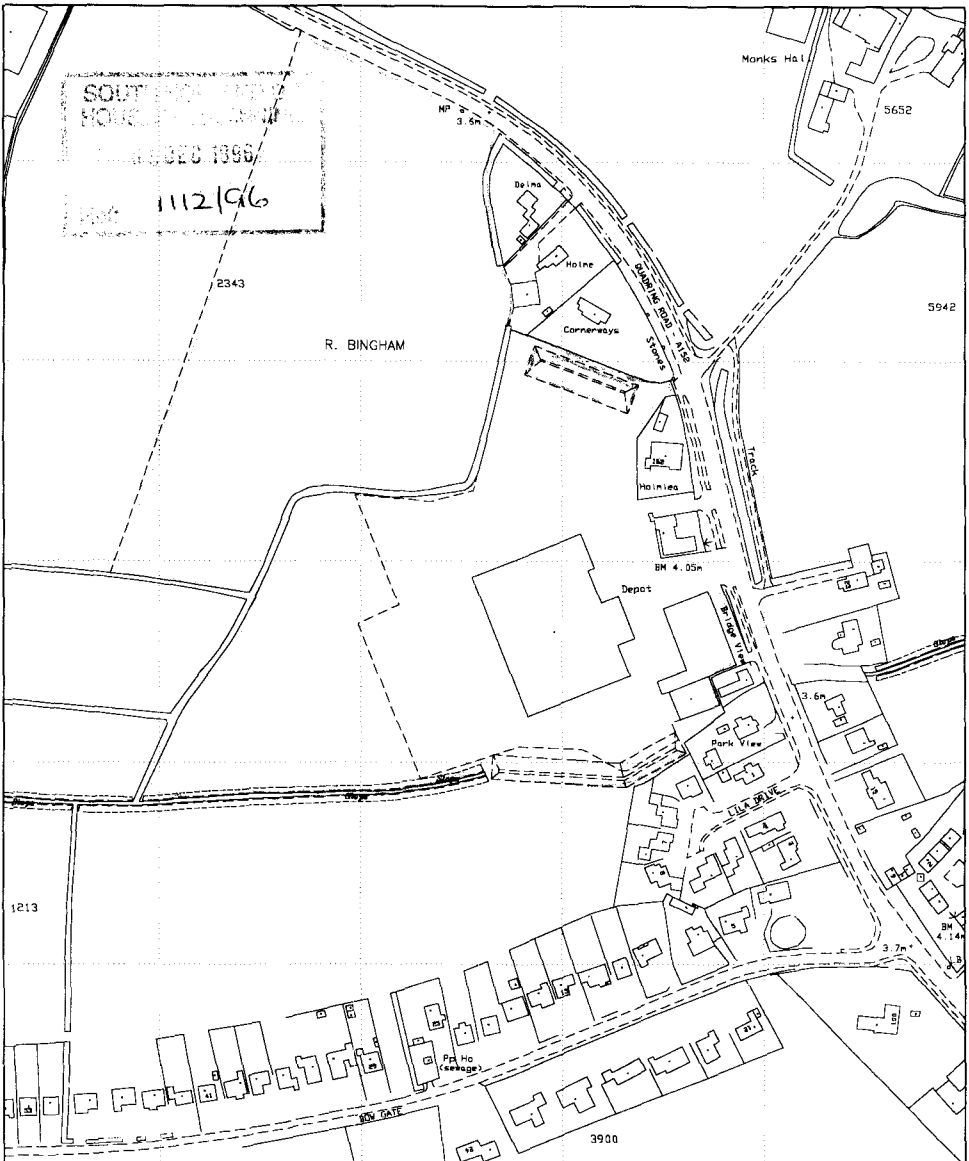

Drawing No. GFP2500 Gosberton Farm Park, Gosberton	Drawn S.A.K Scale 1 : 2500 Date 10:06:96	**Broadgate Builders (Spalding) Ltd** Broadgate House, Weston Hills, Spalding, Lincolnshire, PE12 6DB. Telephone: (01406) 380532 Fax: (01406) 380014
TITLE Site Plan		