

This drawing is copyright and may not be altered, traced, copied, photographed or used for any purpose other than that for which it is issued without written permission from J. J. Hartley.


revisions:

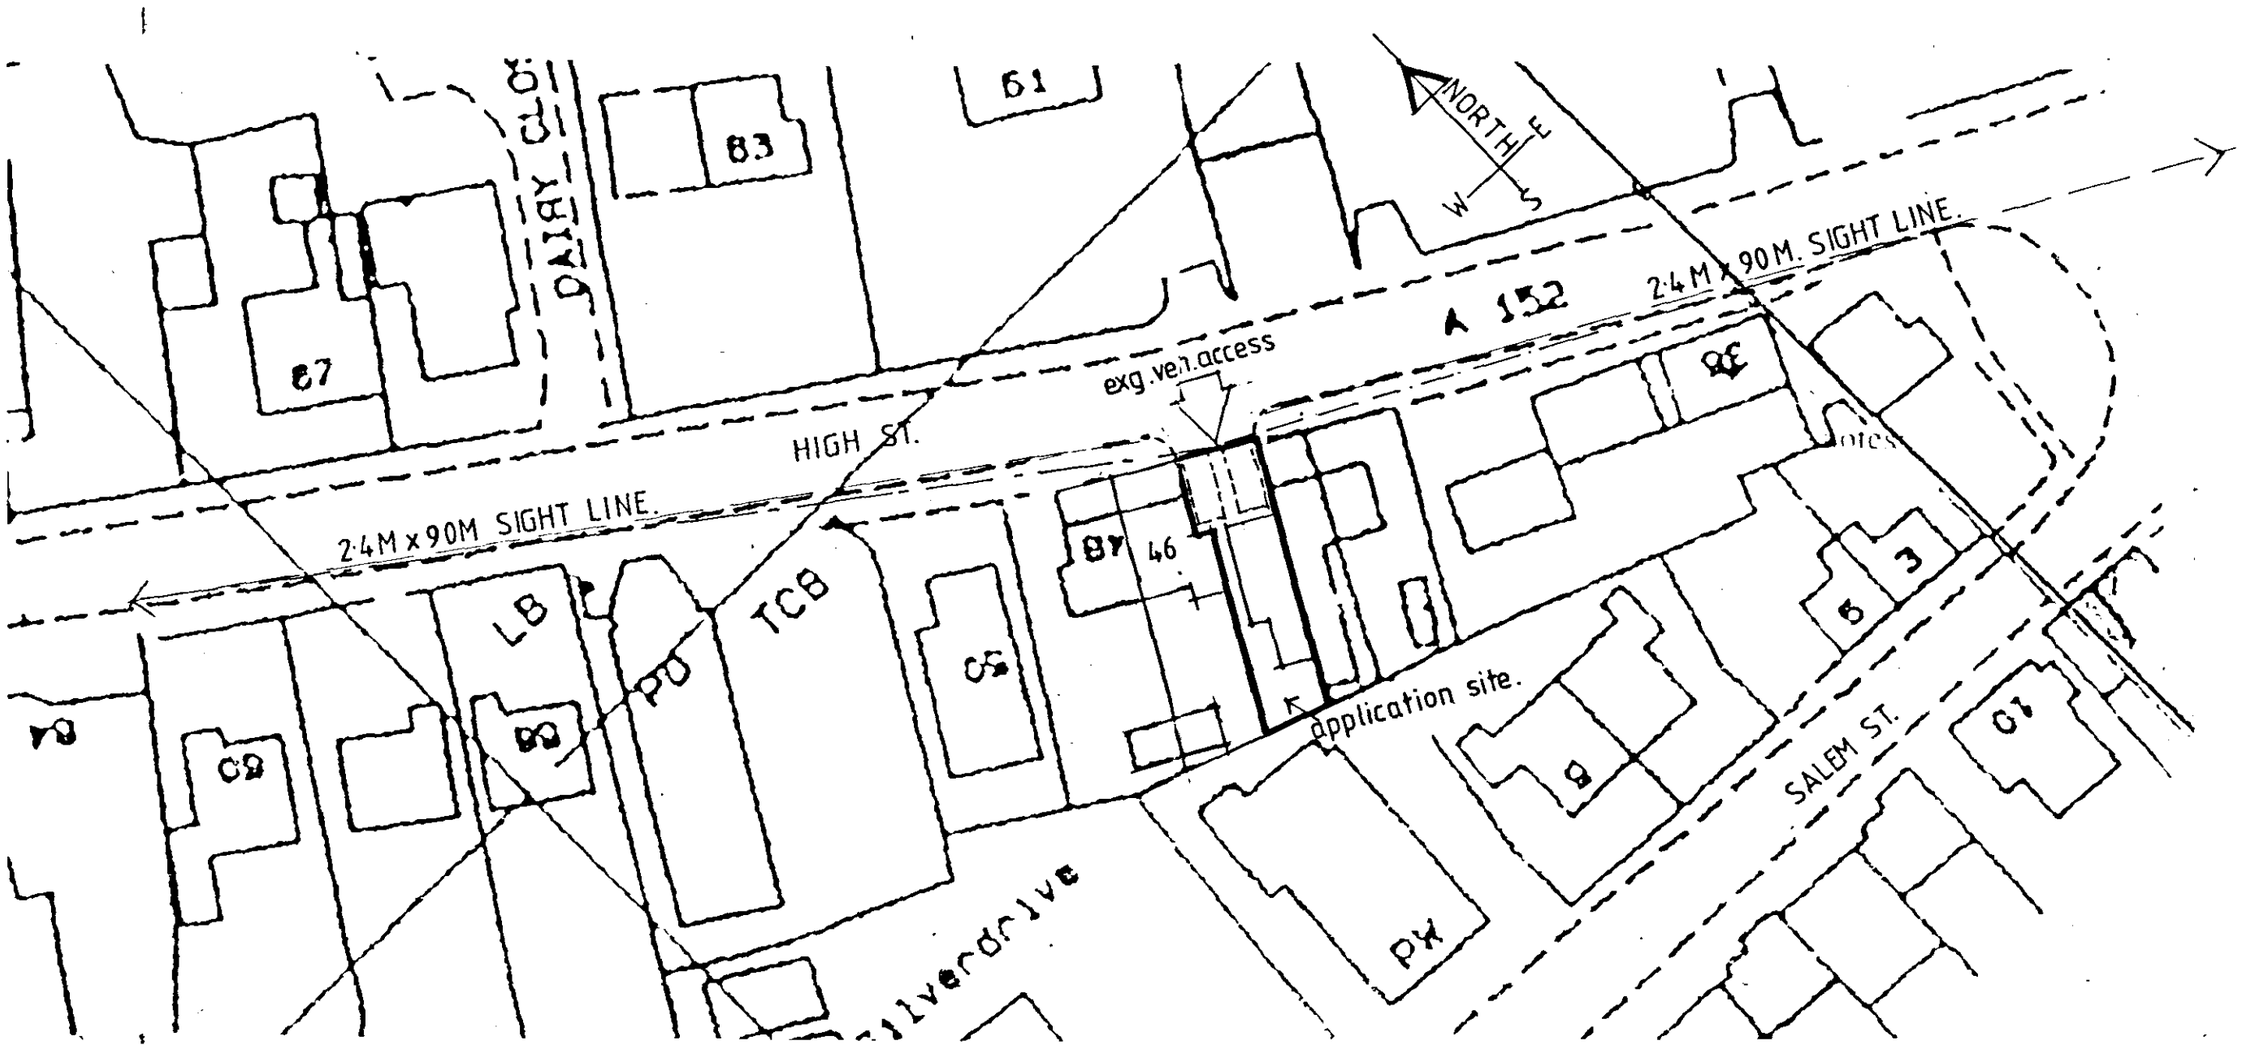


LOCATION PLAN 1/500

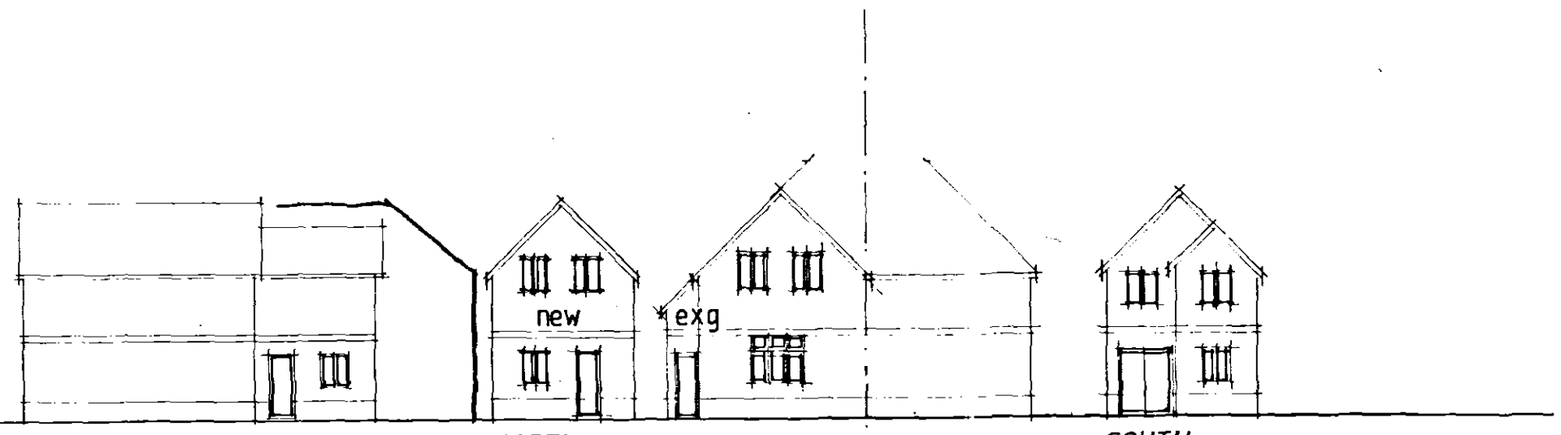

ELEVATIONS WEST. NORTH. SOUTH.
all facing materials to match no. 46.

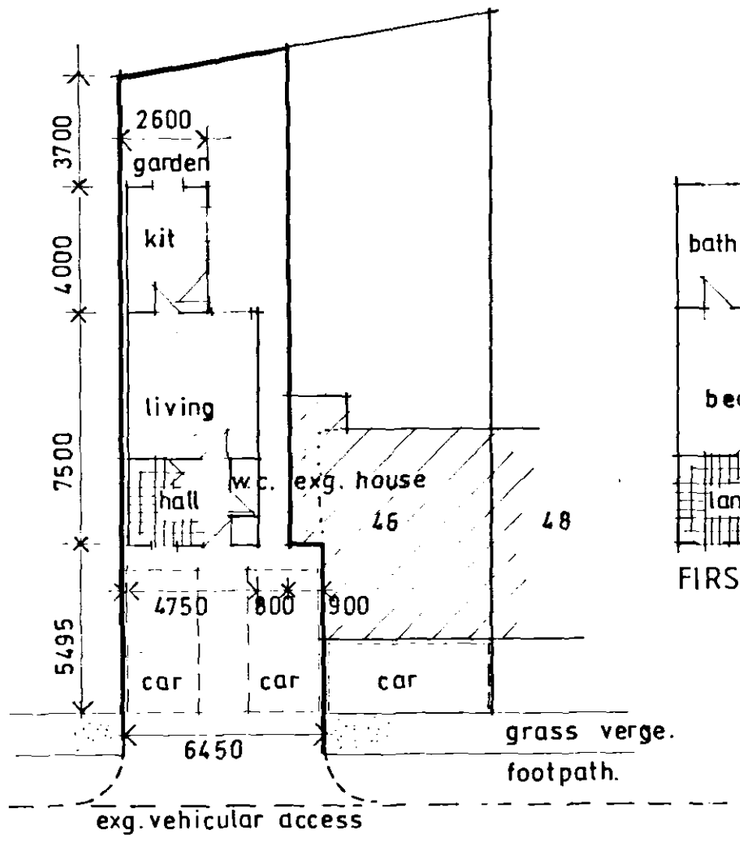

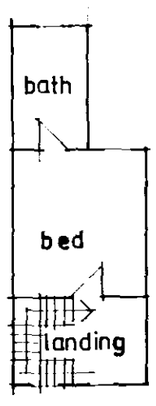

FIRST FLOOR PLAN.

SITE PLAN + GROUND FLOOR PLAN.

1 0 AUG 2005
1145/05

J.J. & J. HARTLEY
J. J. Hartley, M.B.I.A.T., M.C.I.O.B., M.B.I.M.
PRINCIPAL
Architectural and Project Management Services
Interior Design Consultants and Surveyors
109 Fulbridge Road, Peterborough, PE1 3LE
Fax/Tel: Peterborough 01733 707012

job:

MR. T. SHARPE.
LAND TO EAST OF 46 HIGH ST.
GOSBERTON
LINCS.
PE11 4NJ.

proposed starter home.

drg: DETERMINED PLAN

plans + elevations.

scale: 1/200 + 1/500
date: 14 6 05
drawn by: j j h.
drg. no.: 3918/1