




Front Elevation

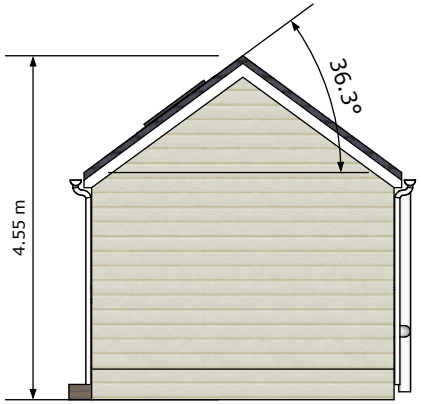

Side Right Elevation

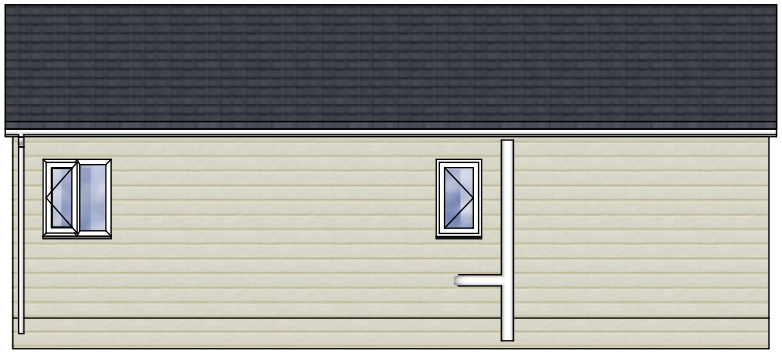

Back Elevation

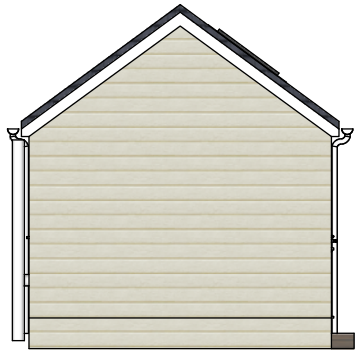

Side Left Elevation

iHUS Projects
Plumtree Industrial Estate
Plumtree Road
Bircortes,
DN11 8EW
tel.: 01302 247777
www.ihusaccess.com

Specialists in creating individual living solutions

Project Name: New Build Caravan

Drawing Name: Caravan Elevations
Drawing No.: 1627.12
Version: 1
Revision:
Date: 09.11.2016

Clients name: Neal Stevens

Address: 235 Westhorpe Road
Spalding
Lincolnshire

Post code: PE11 4EP

Scale 1:100
Printed to A4