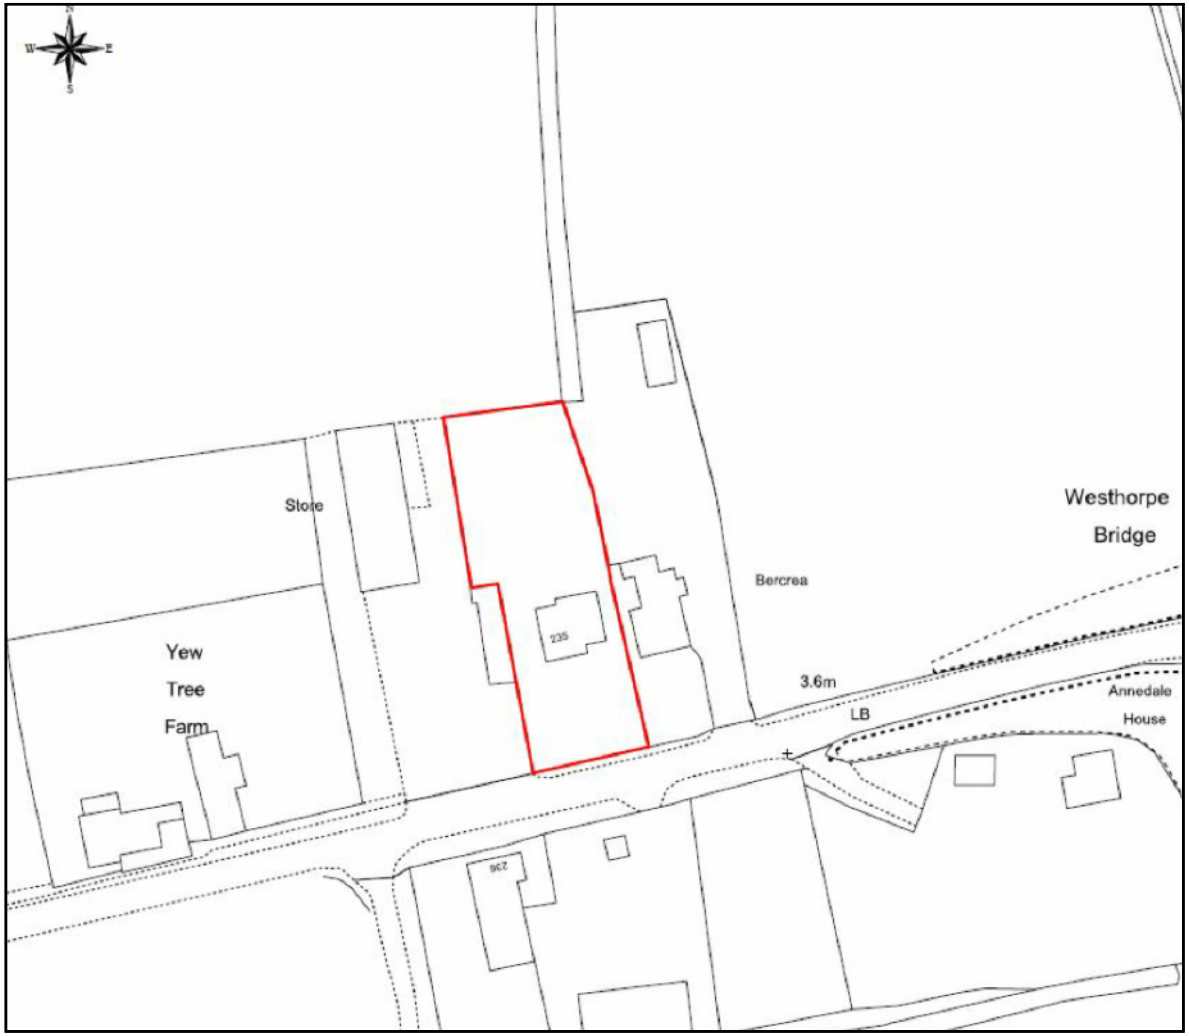


N

20 m
40m
60 m
100 m

iHUS PROJECTS
Specialists in creating individual living solutions

iHUS Projects
Plumtree Industrial Estate
Plumtree Road
Bircortes
DN11 8EW
tel.: 01302 247777
www.ihusaccess.com

Project Name: New Build Caravan

Drawing Name: Site Plan
Drawing No.: 1627.13
Version: 1
Date: 09.11.2016

Clients name: Neal Stevens

Address: 235 Westhorpe Road
Spalding
Lincolnshire

Post code: PE11 4EP

Scale 1:1250
Printed to A4