

Do not scale directly from this drawing. All discrepancies are to be brought to the attention of the Practice.

The copyright to this drawing is owned by Trevor A Clay RIBA Ltd.

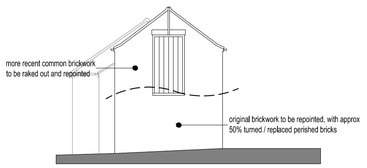


ELEVATION F

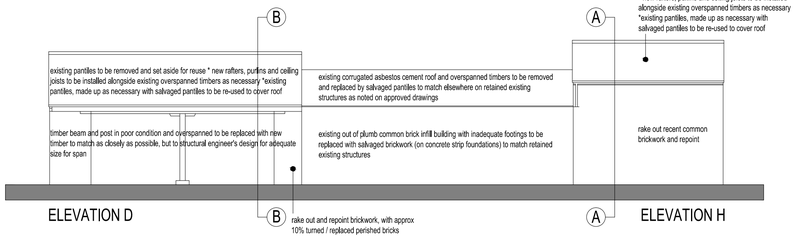


ELEVATION D


ELEVATION H

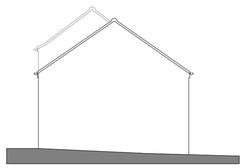

ELEVATION C

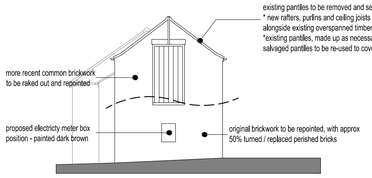


ELEVATION G

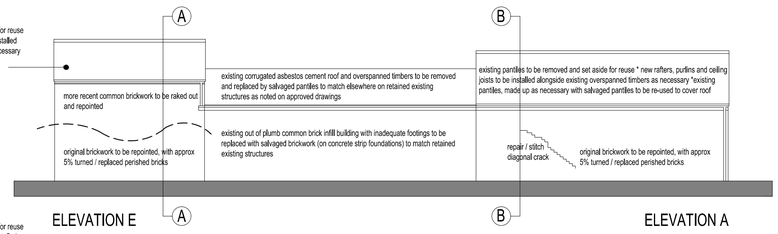


ELEVATION E


ELEVATION A

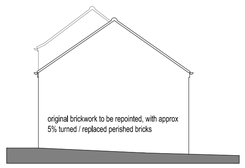


ELEVATION B

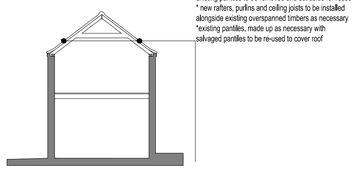


SECTION A A

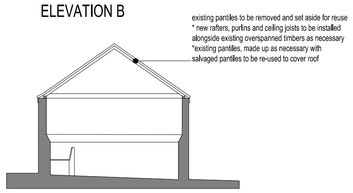


SECTION B B

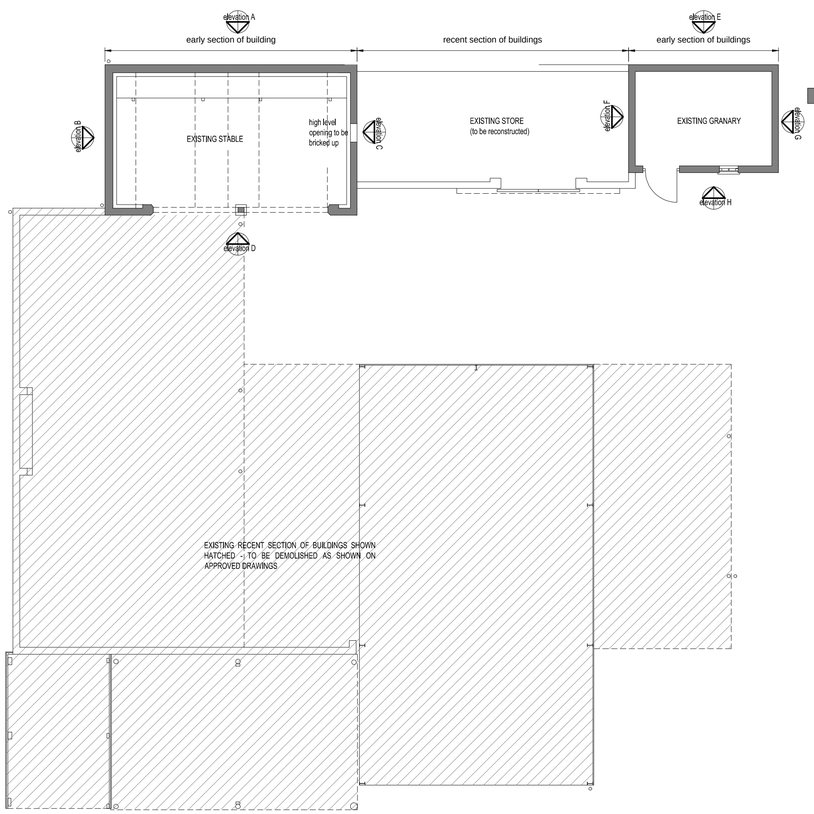


FLOOR PLAN OF EXISTING BUILDINGS

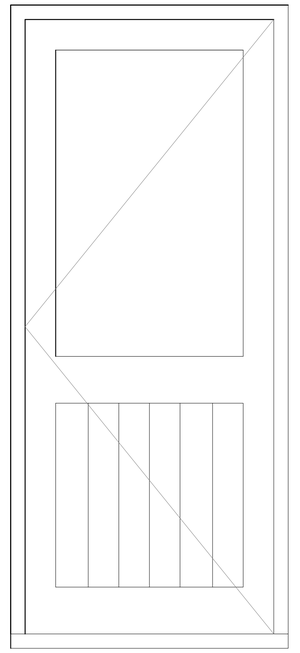


TYPICAL EXTERNAL DOOR

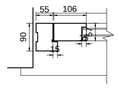


JAMB - GLAZED DOOR

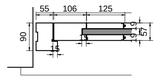

JAMB - BOARDED DOOR

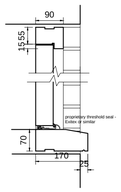


HEAD AND CILL

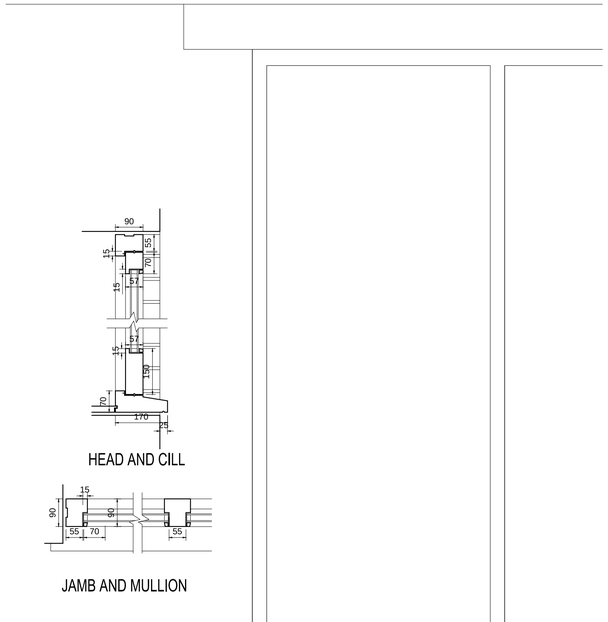


TYPICAL GLAZED SCREEN

HEAD AND CILL


JAMB AND MULLION

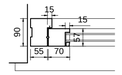

JAMB

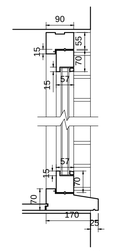

HEAD AND CILL

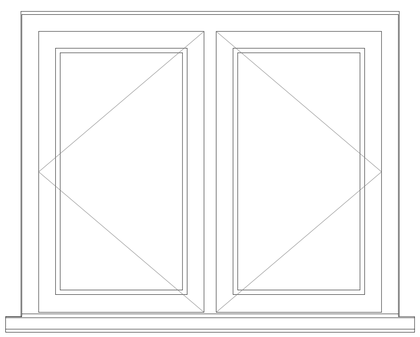

TYPICAL WINDOW

Revision	Date	Drawn	Description

Client Ms Laura Brown

Project Barn Conversion, Station Road, Gosberton Wargate

Drawing Condition Compliance Details

Scale 1:100, 1:10 at A1 Drawn TAC Checked AWM Date 15/11/2017

Drawing No. 17/500/PA/004

Trevor A Clay RIBA Ltd, 14 Old Fendike Road, Weston Hills, Spalding, Lincs. PE126DD
01406 380027 07778 597975 trevor@tacarchitects.co.uk www.tacarchitects.co.uk