
DO NOT SCALE

Finishes Schedule


Roof tiles:	Redland : Stonewold smooth. colour: Brown
Facing Brickwork:	Butterley Brick: Old English Russett
Windows:	uPVC. colour: White
Fascia/Verges:	uPVC. colour: White
Rainwater Goods:	Squareline gutters and downpipes. colour: Black

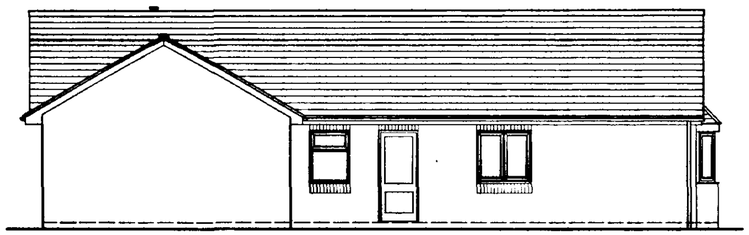


FRONT ELEVATION




SIDE ELEVATION

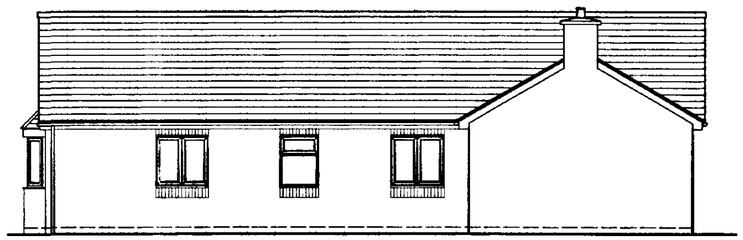


SIDE ELEVATION

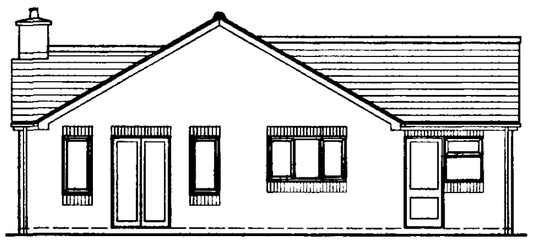

REAR ELEVATION

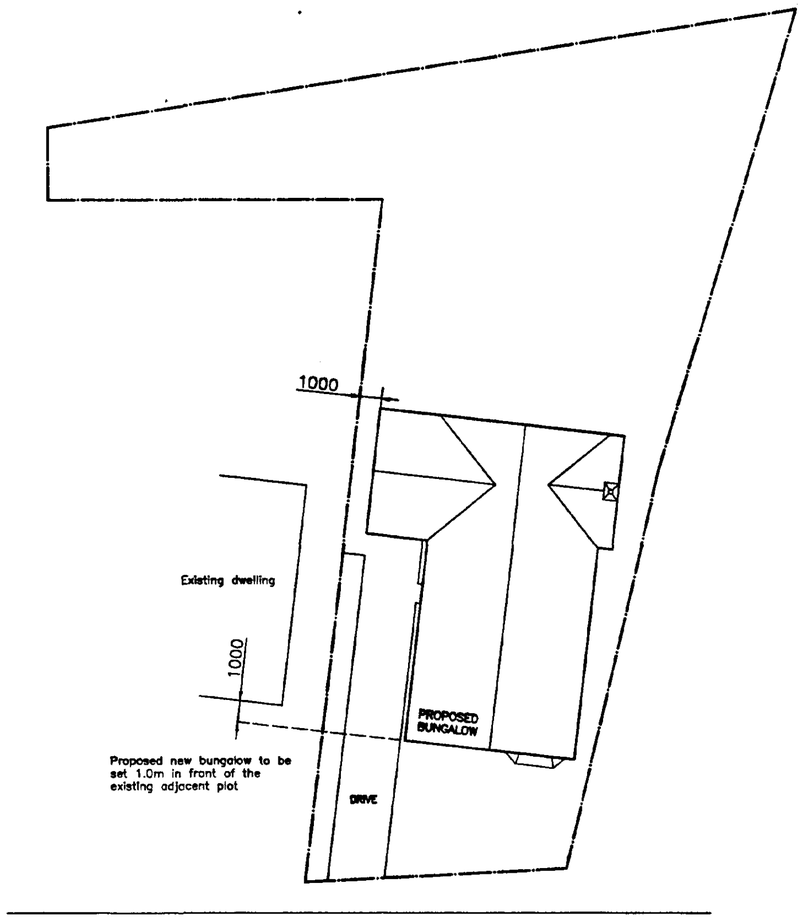

SITE PLAN 1:200

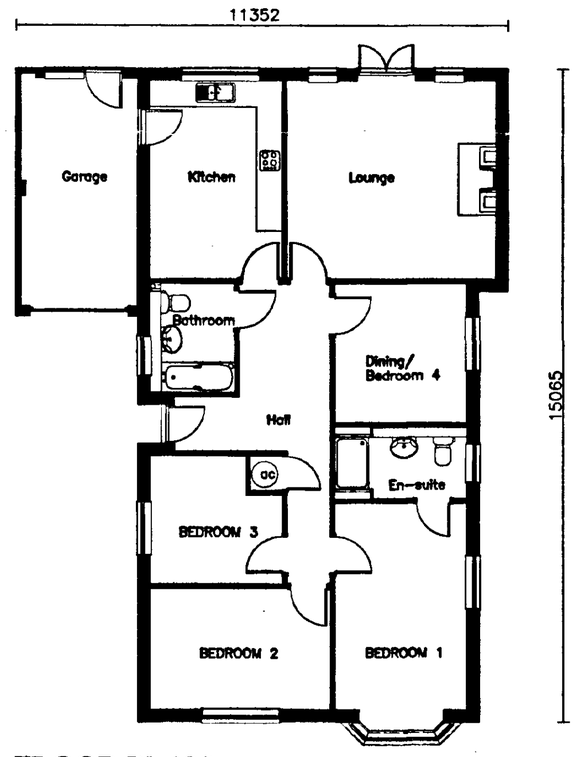

FLOOR PLAN

SOUTH HOLLAND DC
HOUSING & PLANNING
12 OCT 2001
Ref: 1206/01

PLANNING
PC PLAN

Revision	Job	Client	Scale: 1:100	Rev:
	PROPOSED NEW BUNGALOW at NORTH SIDE of SILTSIDE, GOSBERTON RISEGATE, Nr SPALDING, SOUTH LINCOLNSHIRE.	Mr & Mrs Healey	date: Oct 01	
			drawing No: 1510/01	