
© LINCS DESIGN GROUP (LDG) LTD 2022
COMPANY REGISTRATION No. 13091711





Existing Visuals (n.t.s)

Existing Site Plan (scale 1:500)

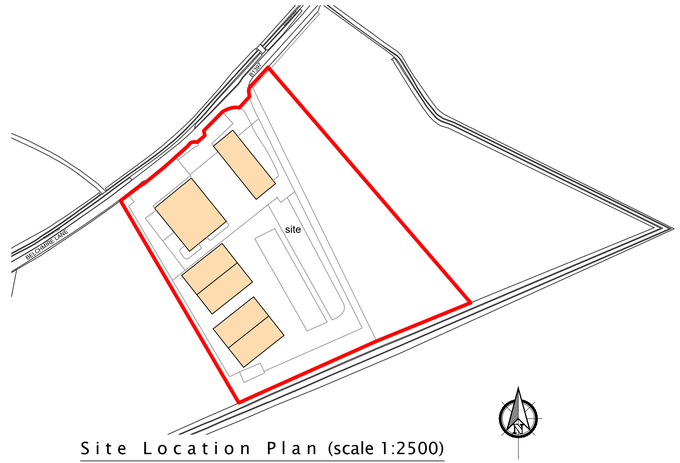

Site Location Plan (scale 1:2500)

REV	DESCRIPTION	DATE

CLIENT	DUNSER HOUSE LTD.
PROJECT	DUNSTER HOUSE BELCHMIRE LANE, GOSBERTON
TITLE	EXISTING SITE PLAN EXISTING VISUALS
SCALE	1:500 @ A1
DATE	DEC 22
DRG No.	LDG/22/1587/100
REV.	
STATUS	
DRAWN	CH
APPROVED	MO

LINCS DESIGN GROUP
STATION HOUSE,
CHURCH LANE,
SLEAFORD,
NG34 7DF

t: 01529 415111

www.lincsdesigngroup.com

LDG
LINCS DESIGN GROUP