
© LINCS DESIGN GROUP (LDG) LTD 2022
COMPANY REGISTRATION No. 13091711

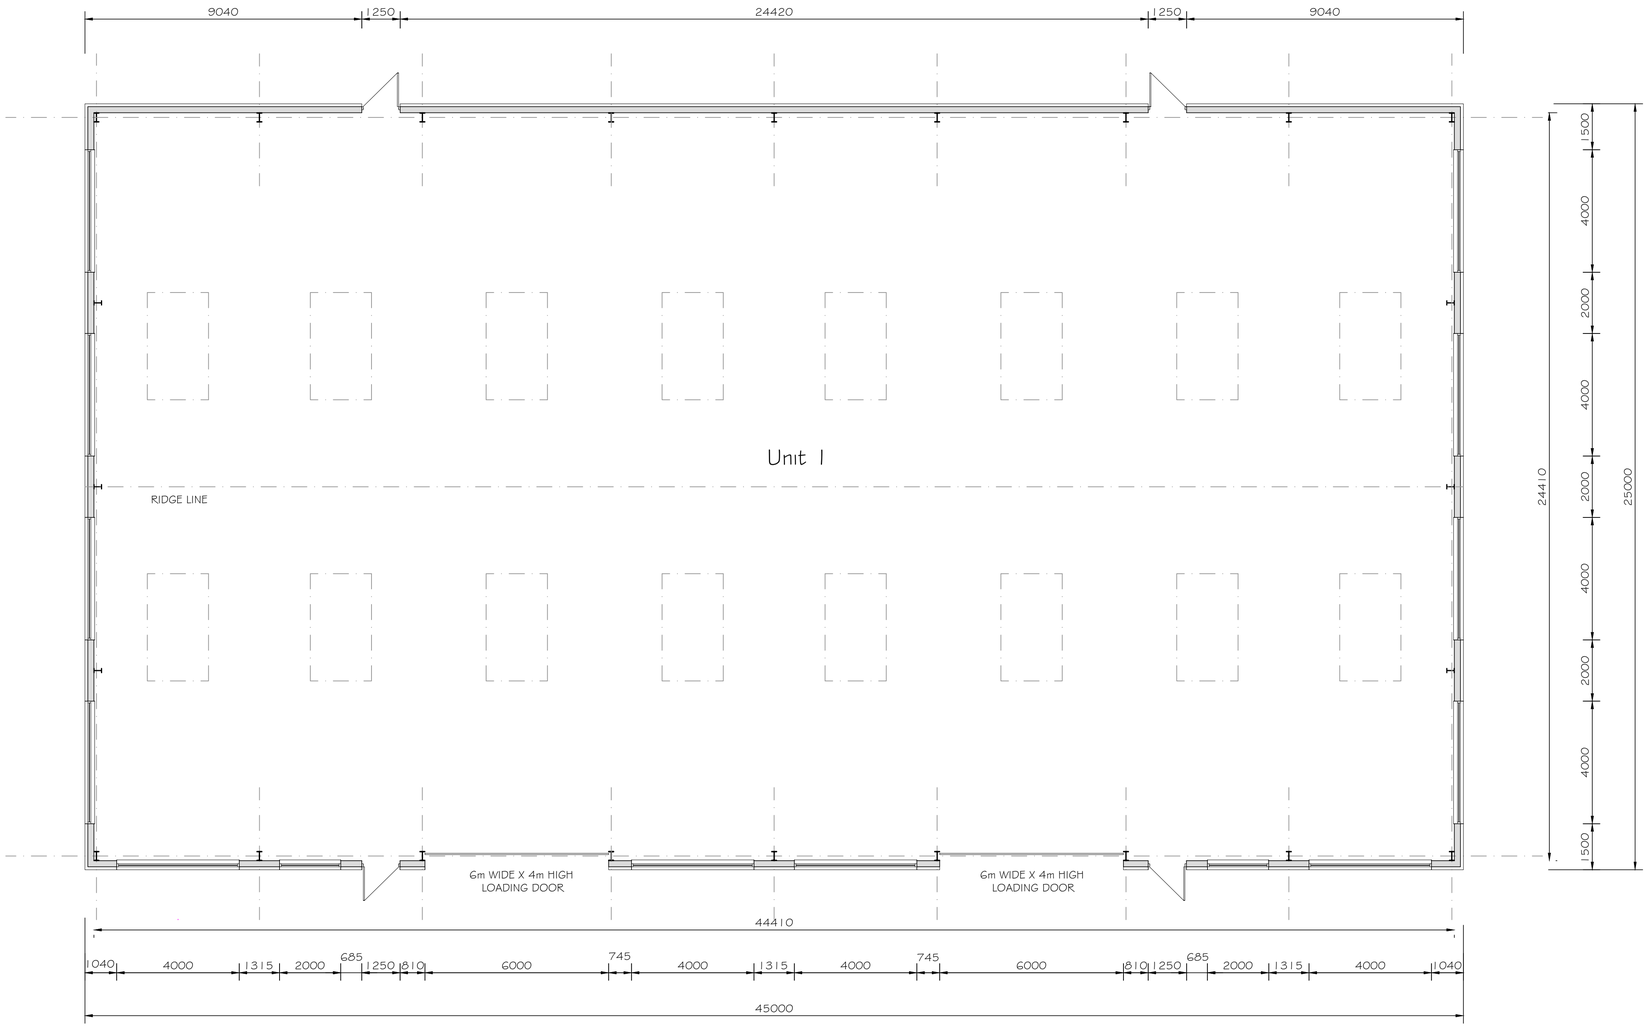

Unit 1 - Floor Plan (scale 1:100)



Key Plan - Unit 1 (scale 1:1250)

REV	DESCRIPTION	DATE

CLIENT	DUNSER HOUSE LTD.
PROJECT	DUNSTER HOUSE BELCHMIRE LANE, GOSBERTON
TITLE	UNIT 1 PROPOSED FLOOR PLAN
SCALE	1:100 @ A1 DATE DEC 22
DRG No.	LDG/22/1587/101 REV.
STATUS	
DRAWN	CH APPROVED MO

LINCS DESIGN GROUP
STATION HOUSE,
CHURCH LANE,
SLEAFORD,
NG34 7DF

t: 01529 415111

www.lincsdesigngroup.com

LDG
LINCS DESIGN GROUP