



GROUND FLOOR

PROPOSED PLANS 1:50

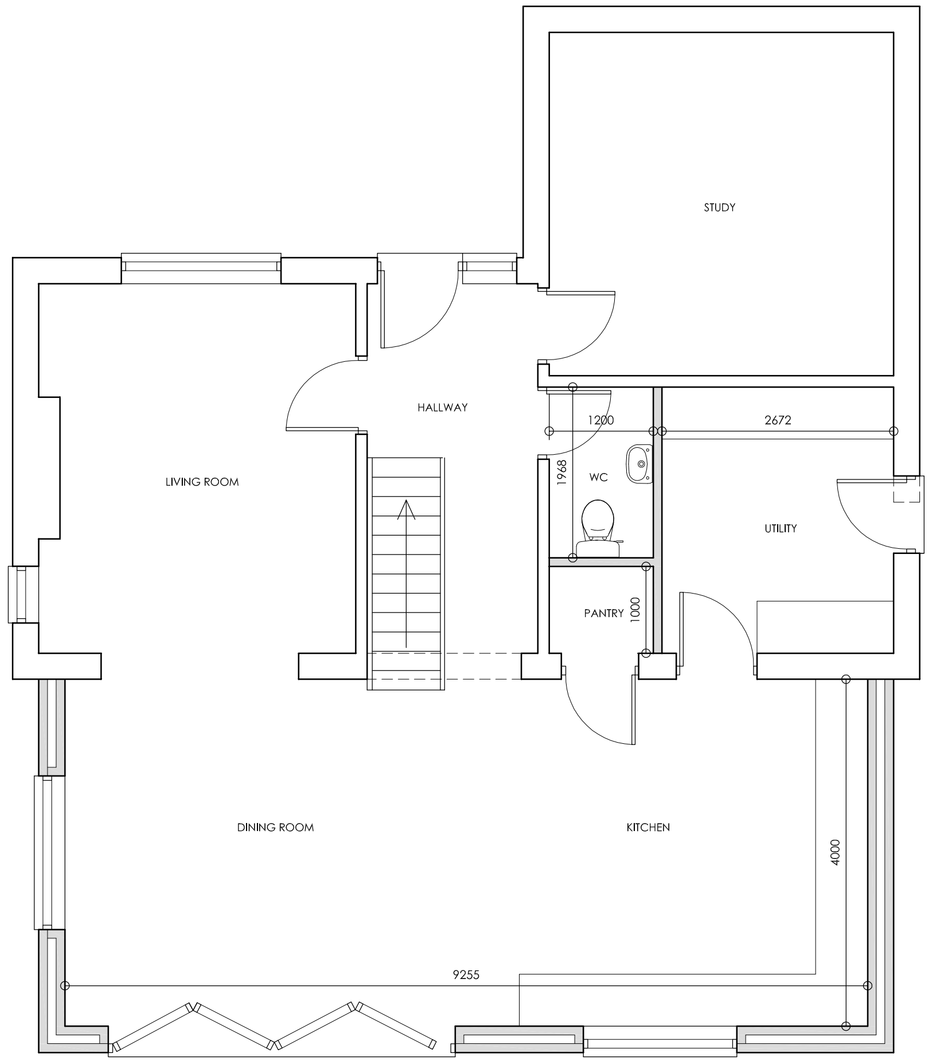

FIRST FLOOR

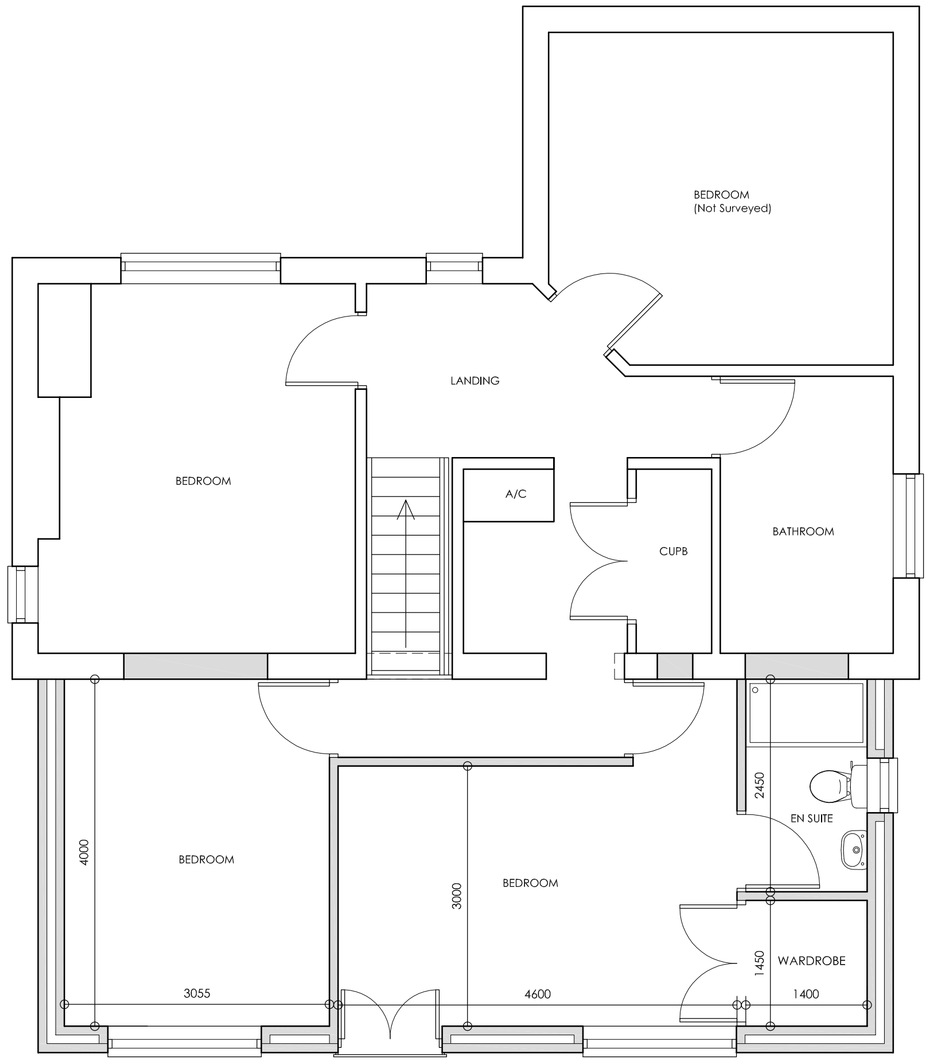

SITE PLAN 1:200



SIDE (SOUTH-EAST)ELEVATION

REAR (NORTH-EAST)ELEVATION

SIDE (NORTH-WEST)ELEVATION

PROPOSED ELEVATIONS 1:100




SIDE (SOUTH-EAST)ELEVATION


REAR (NORTH-EAST)ELEVATION

SIDE (NORTH-WEST)ELEVATION

EXISTING ELEVATIONS 1:100

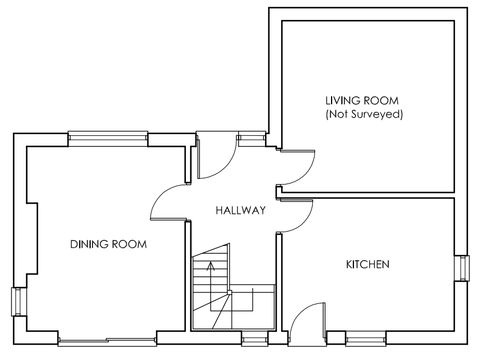



GROUND FLOOR

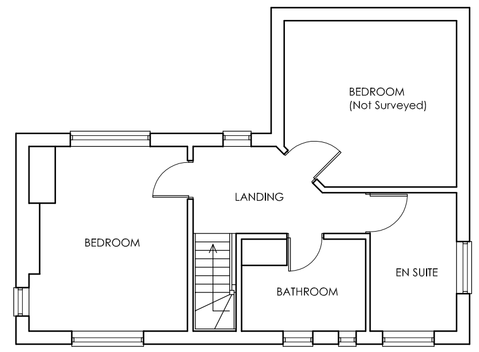


FIRST FLOOR

EXISTING PLANS 1:100

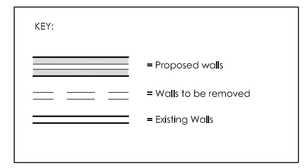

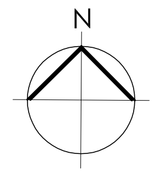

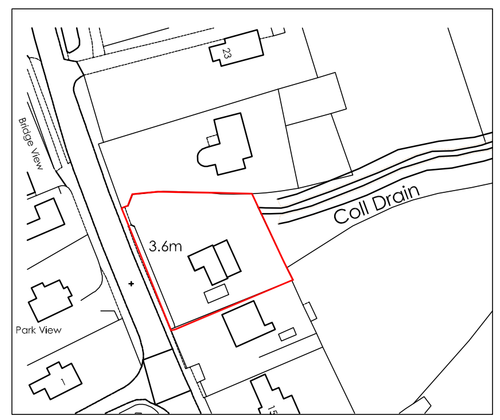

LOCATION PLAN 1:1250

Peter Humphrey Associates
ARCHITECTURAL DESIGN AND BUILDING

PROJECT
Proposed Rear Extension
19 Quadring Road
Gosberton
Lincolnshire

CLIENT
Mr & Mrs Smith

DRAWING TITLE
PLANNING

DATE SEP 16 SCALE AS SHOWN JOB No. PL01C

DO NOT SCALE FROM THIS DRAWING

COPYRIGHT: THIS DRAWING MUST NOT BE ISSUED, LOANED OR COPIED WITHOUT THE CONSENT OF PETER HUMPHREY ASSOCIATES

Peter Humphrey Associates
ARCHITECTURAL DESIGN AND BUILDING
TELEPHONE 01945 466 966
FAX 01945 466 433
E-MAIL: info@peterhumphrey.co.uk
30 OLD MARKET WISBECH CAMBS PE13 1NB

Fenland District Council
Building Design Awards
Category Winner 2008