




East

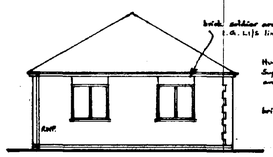

North

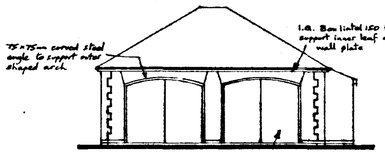

West

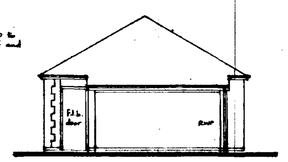

South


Wall Construction:-

100mm facing brickwork
50mm cavity
100mm blockwork.

wall ties at 900mm horizontally 450mm vertically and at 225mm to jambs of openings.


put vertical and horizontal damp proof courses to jamb of openings.

mortar to 1:1:6 cement lime sand or equal

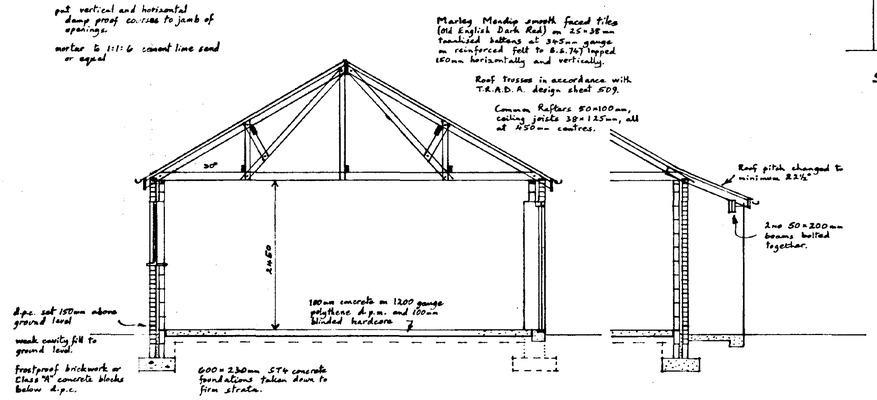


Section A-A

Section B-B

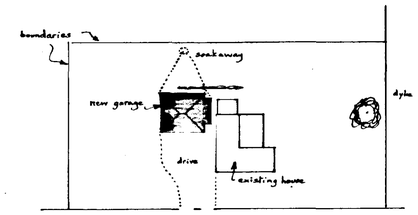


Site Plan


scale 1:500

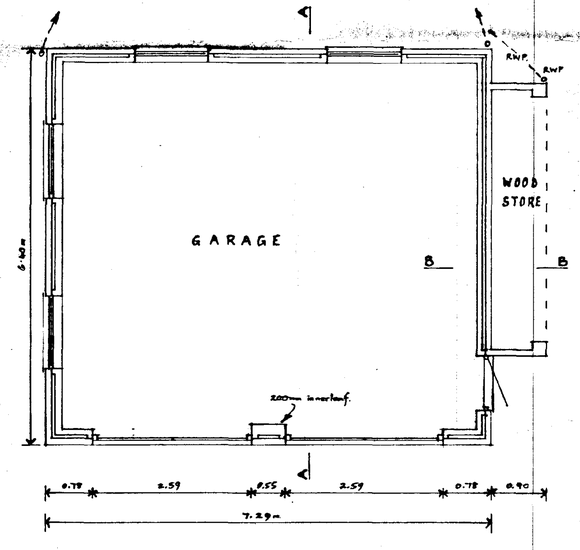

Plan.

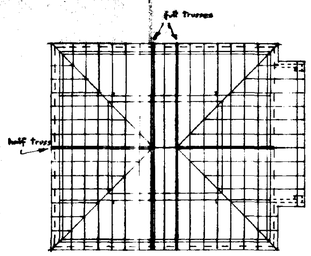

Roof

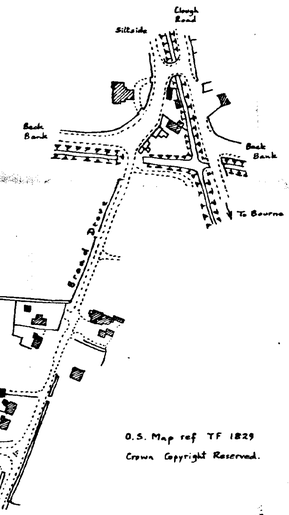

O.S. Map ref TF 1829
Crown Copyright Reserved.

Location

scale 1:2500

SOUTH HOLLAND DC
HOUSING & PLANNING
21 DEC 1995
Ref: H08/1834/95.

DETERMINED
PLAN

Mr. and Mrs. F. Hughes,
Arborowen Cottage,
Short Drove, GOSBERTON CLOUGH.

Double Garage.

Written dimensions to be used in preference to scaled, and all measurements to be verified by checking on site.	Scale 1:50 and 1:100
Local Authority Ref. Planning	Drawing No. 951130A
Building Regulations	Date Nov. 1995

A. ROFFE
BUILDING DESIGN & PLANS
1, Green Lane,
SPALDING, Lincs. PE11 2YB
Tel: 01775-723 680 ©

BLANKITT
214-495T