




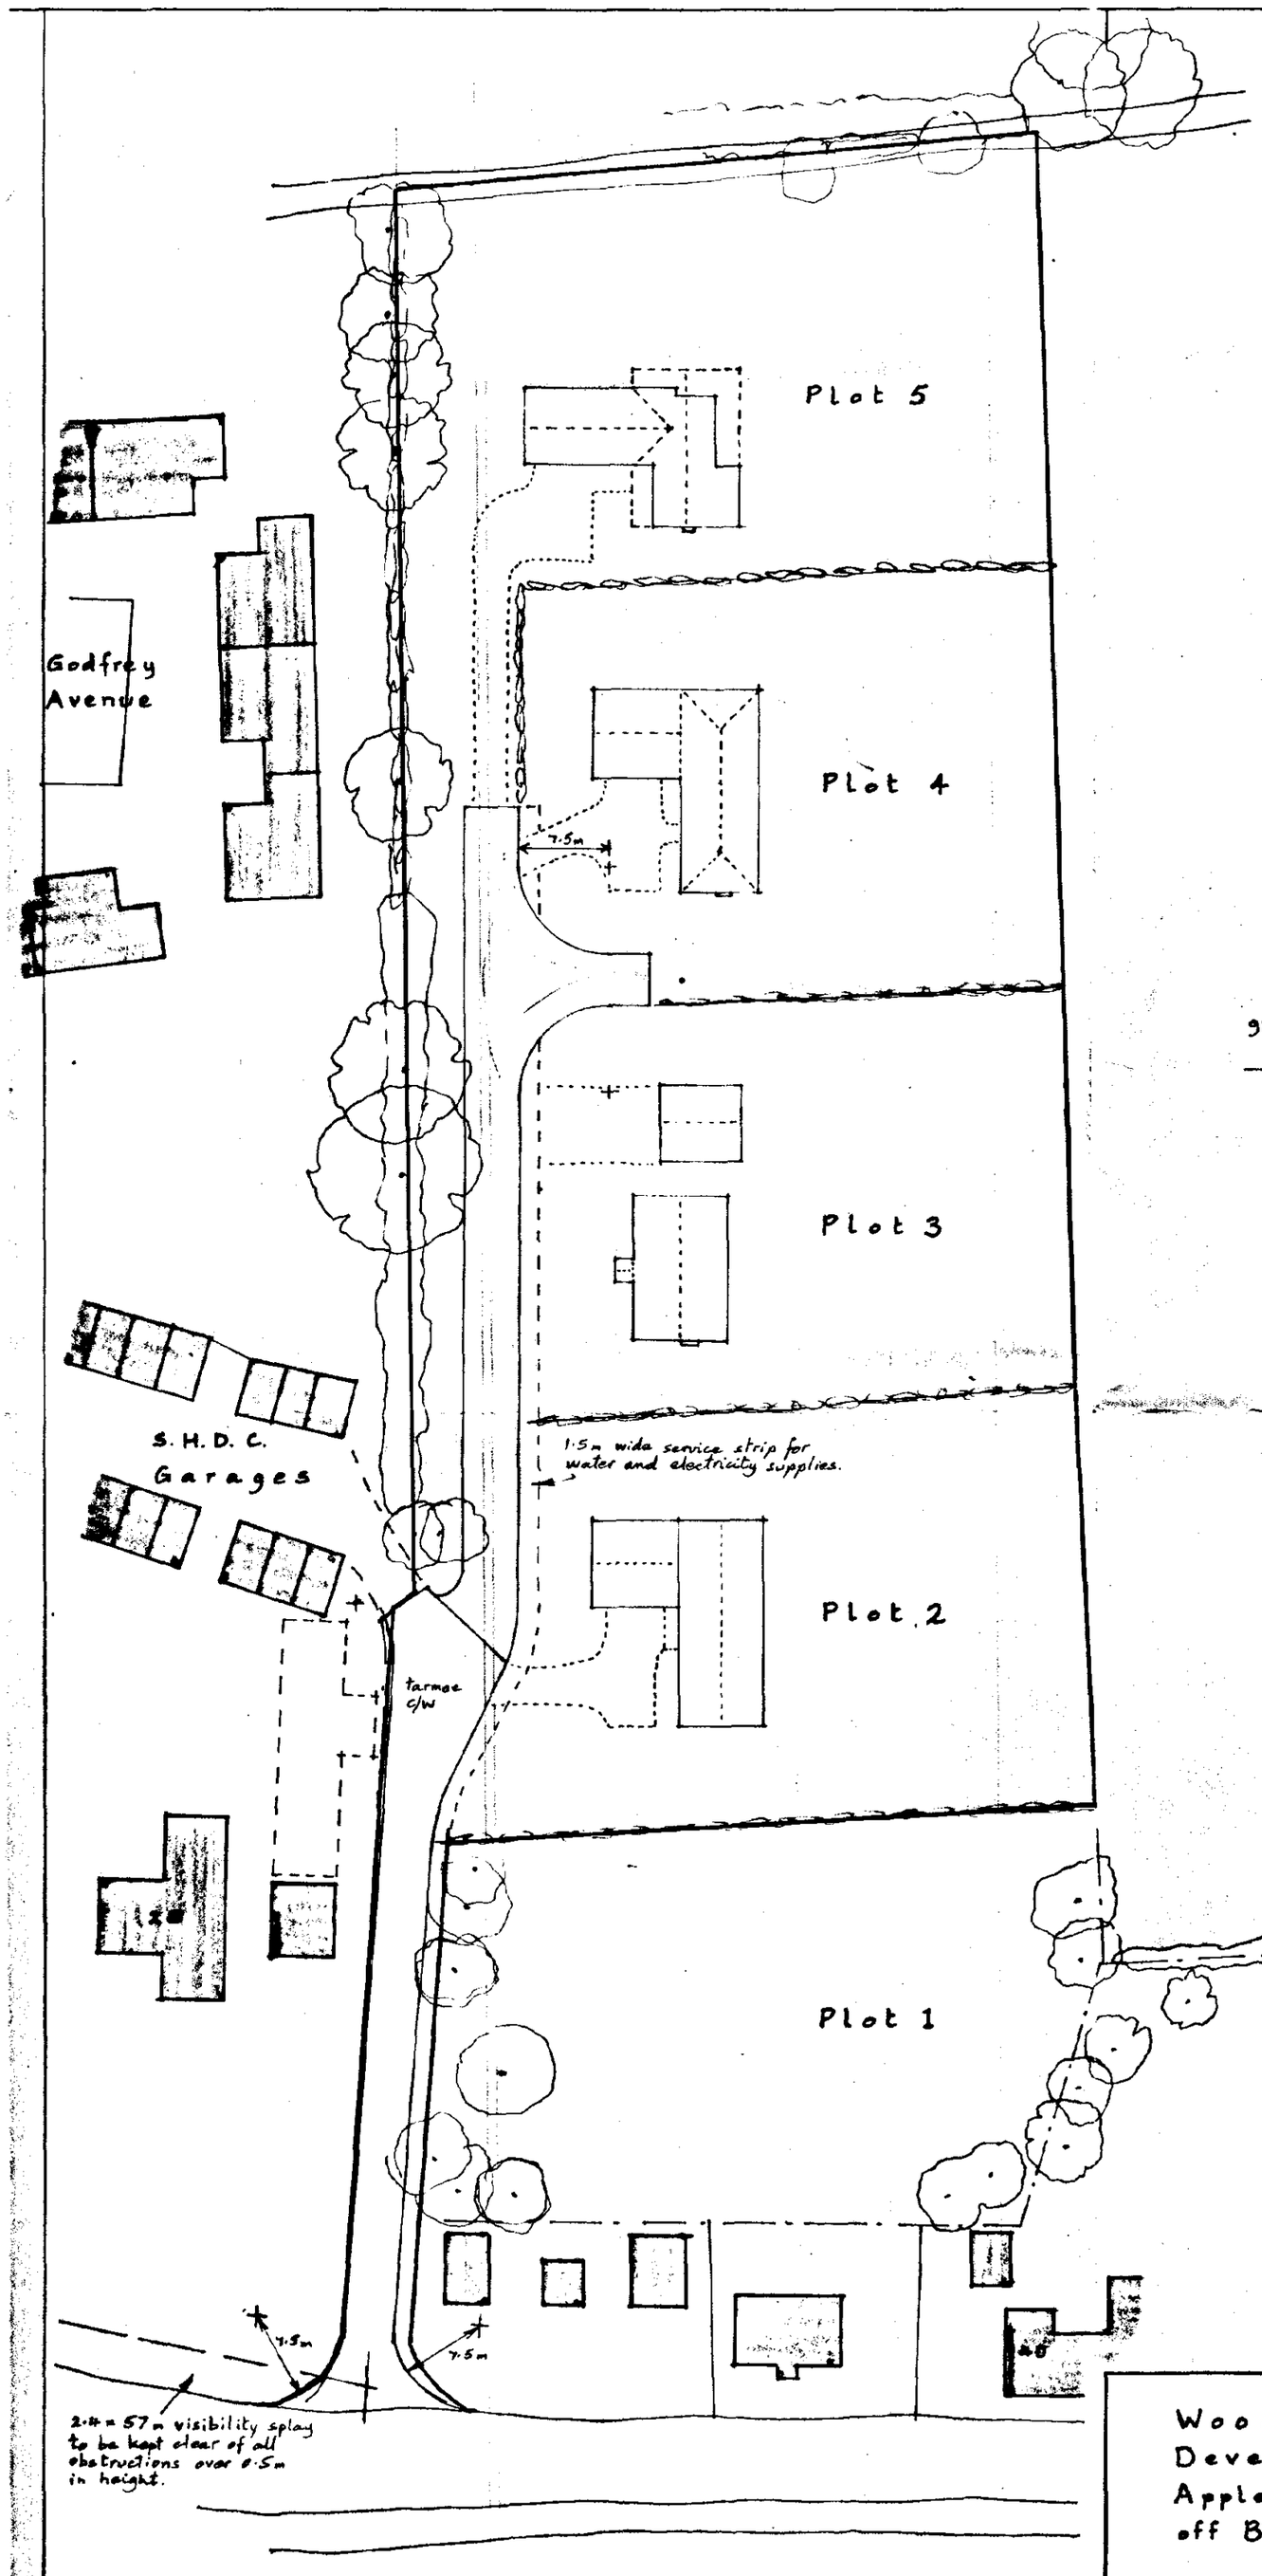

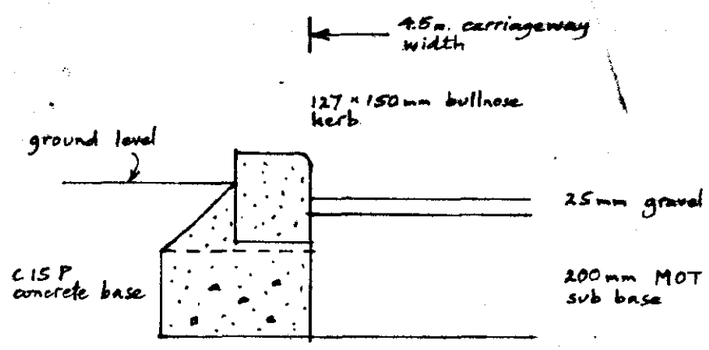

Section - Gravelled Carriageway

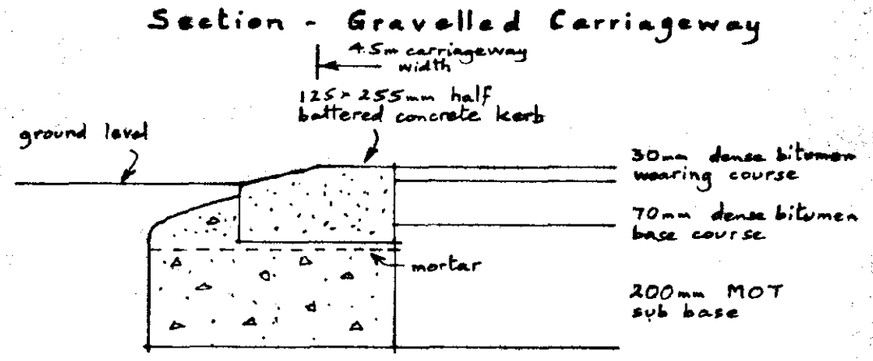

Section - Tarmac Carriageway

Note -

Existing trees and hedges, bushes, etc. round periphery of site to be retained.

SOUTH HOLLAND DC
HOUSING & PLANNING
16 NOV 2000
Ref. 1360/00

WOOD WORKS

Building Systems & Services
11, Knight Street,
PINCHBECK,
Spalding, Lincs. PE11 3RB.
Tel: 01775-768372


Wood Works -
Development at
Apple Crumble Court,
off Belchmire Lane, GOSBERTON

DETERMINED PLAN


Written dimensions to be used in preference to scaled, and all measurements to be verified by checking on site.	**Scale** 1:500 1:10
Local Authority Ref. Planning	**Drawing No.** 201113
Building Regulations	**Date** Nov. 2000

A. ROFFE
BUILDING DESIGN & PLANS
1, Green Lane,
SPALDING, Lincs. PE11 2YB
Tel: 01775-723 680 ©


2141 495T

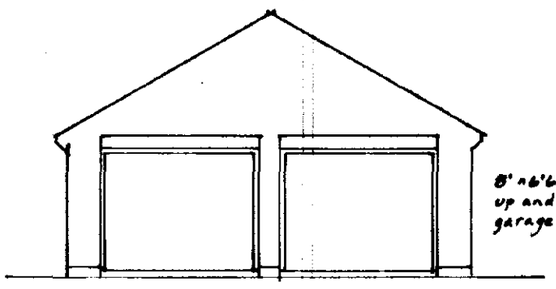


Front

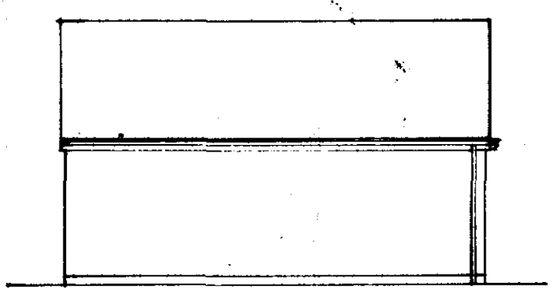


Side

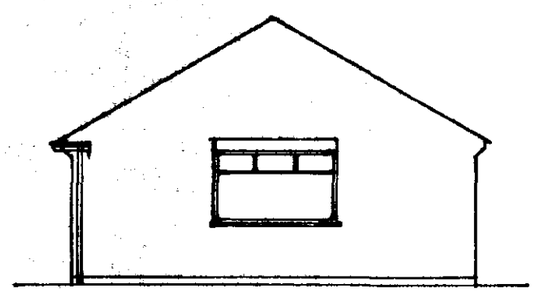

Rear

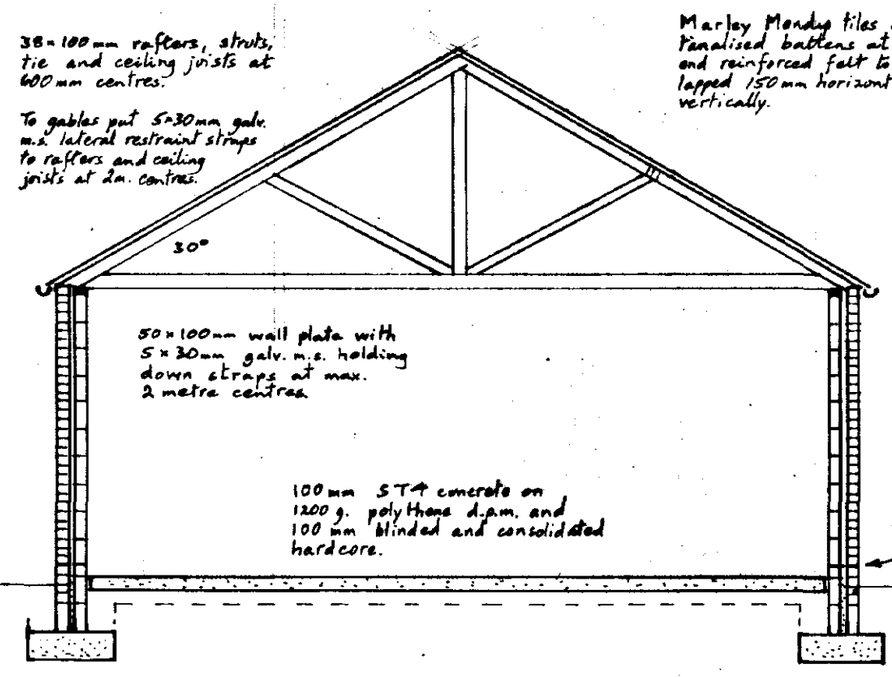

Cross Section

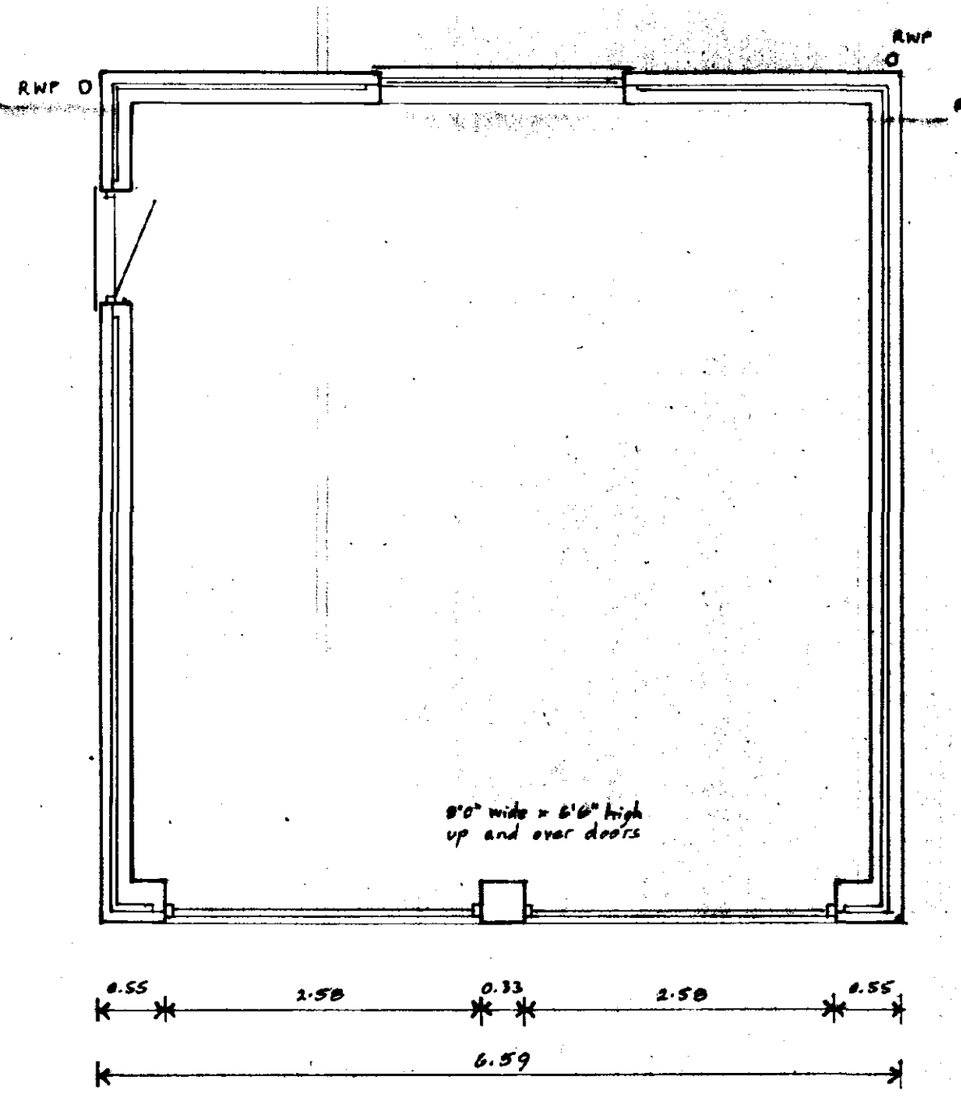

Floor Plan.



Side

SOUTH HOLLAND DC
HOUSING & PLANNING
16 NOV 2000
Ref. 1360/00

Proposed Double Garage

DETERMINED
PLAN

Written dimensions to be used in preference to scaled, and all measurements to be verified by checking on site.

Scale 1:50 and 1:100

Local Authority Ref.
Planning


Building Regulations

Drawing No. 200904

Date Sept. 2000

A. ROFFE
BUILDING DESIGN & PLANS
1, Green Lane,
SPALDING, Lincs. PE11 2YB
Tel: 01775-723 680

2141 495T

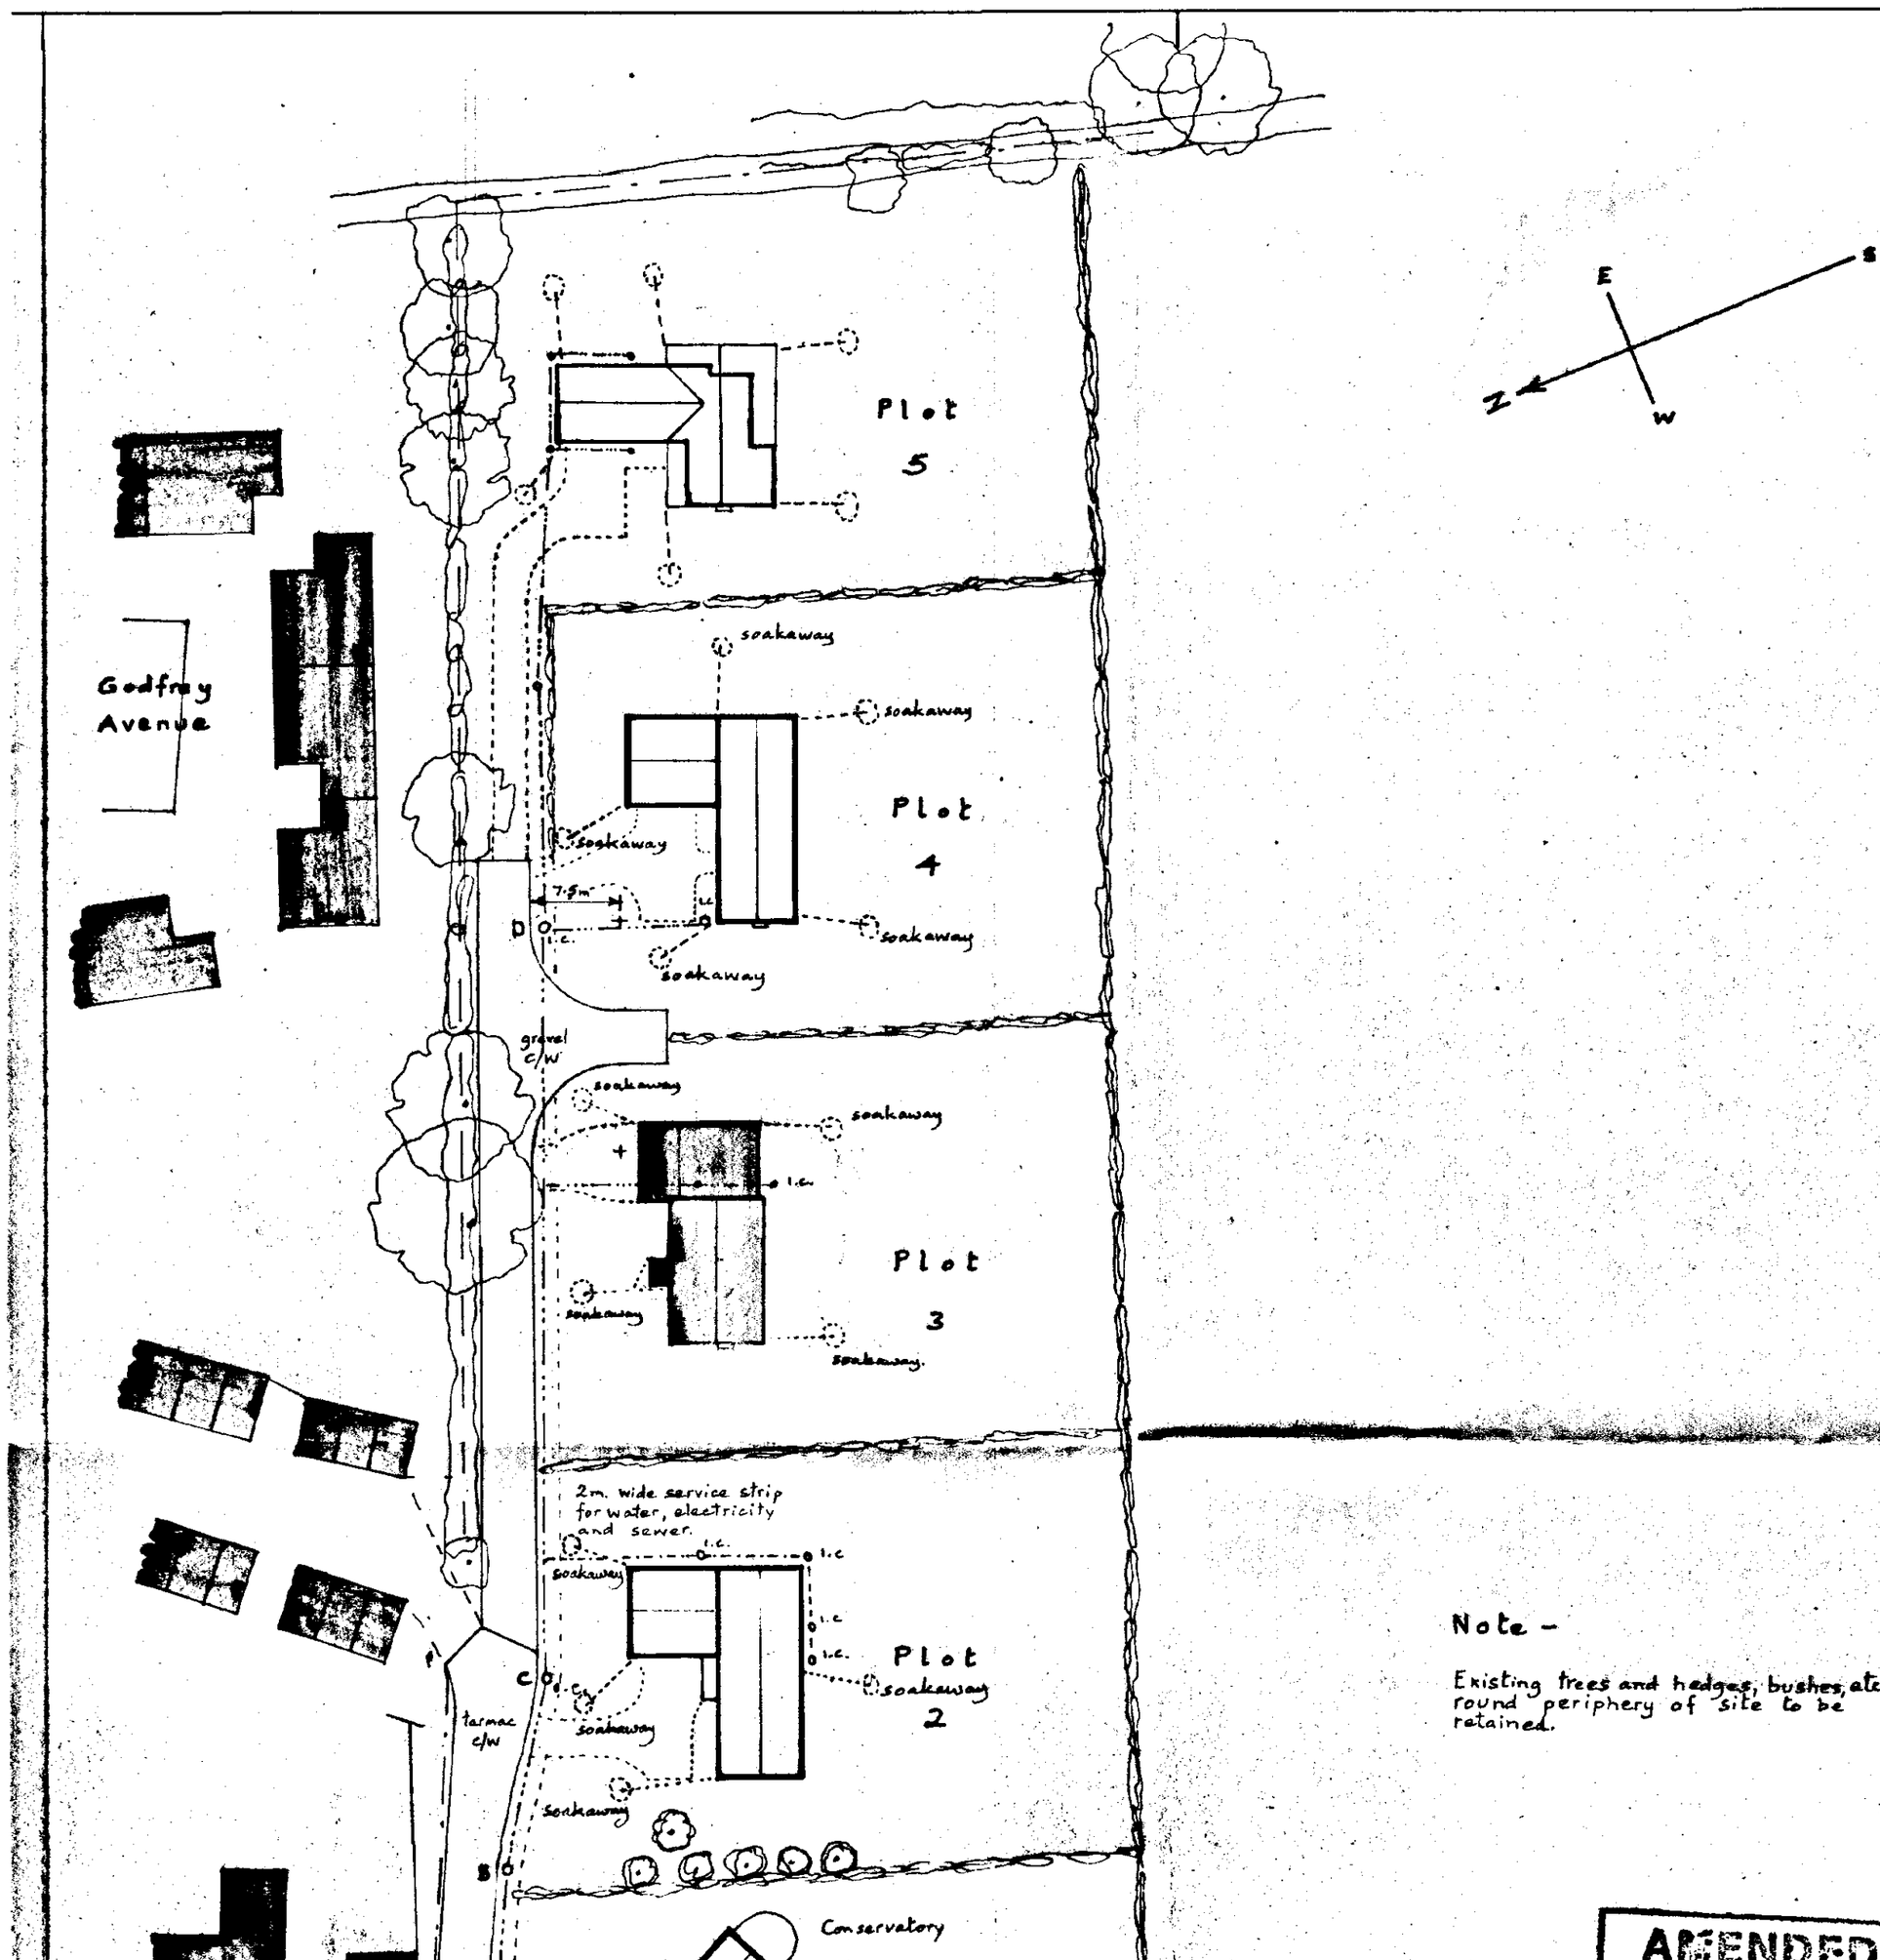

Note –

Existing trees and hedges, bushes, etc. round periphery of site to be retained.

AMENDED PLAN
Ref. A2

SOUTH HOLLAND DC
HOUSING & PLANNING
14 NOV 2001
Ref: 1360/00

WOOD WORKS
Building Systems & Services
14, Knight Street,
PINCHBECK,
Spalding, Lincs. PE11 3RB.
Tel: 01775-768372

Wood Works –
Development at
Bakers Yard,
off Belchmire Lane, GOSBERTON

Written dimensions to be used in preference to scaled, and all measurements to be verified by checking on site.

Scale 1:500

Local Authority Ref. Planning


Drawing No. 210530/A/B/C/D


Building Regulations


Date May 2001

A. ROFFE
BUILDING DESIGN & PLANS
1, Green Lane,
SPALDING, Lincs. PE11 2YB
Tel: 01775-723 680 ©


2141 495T

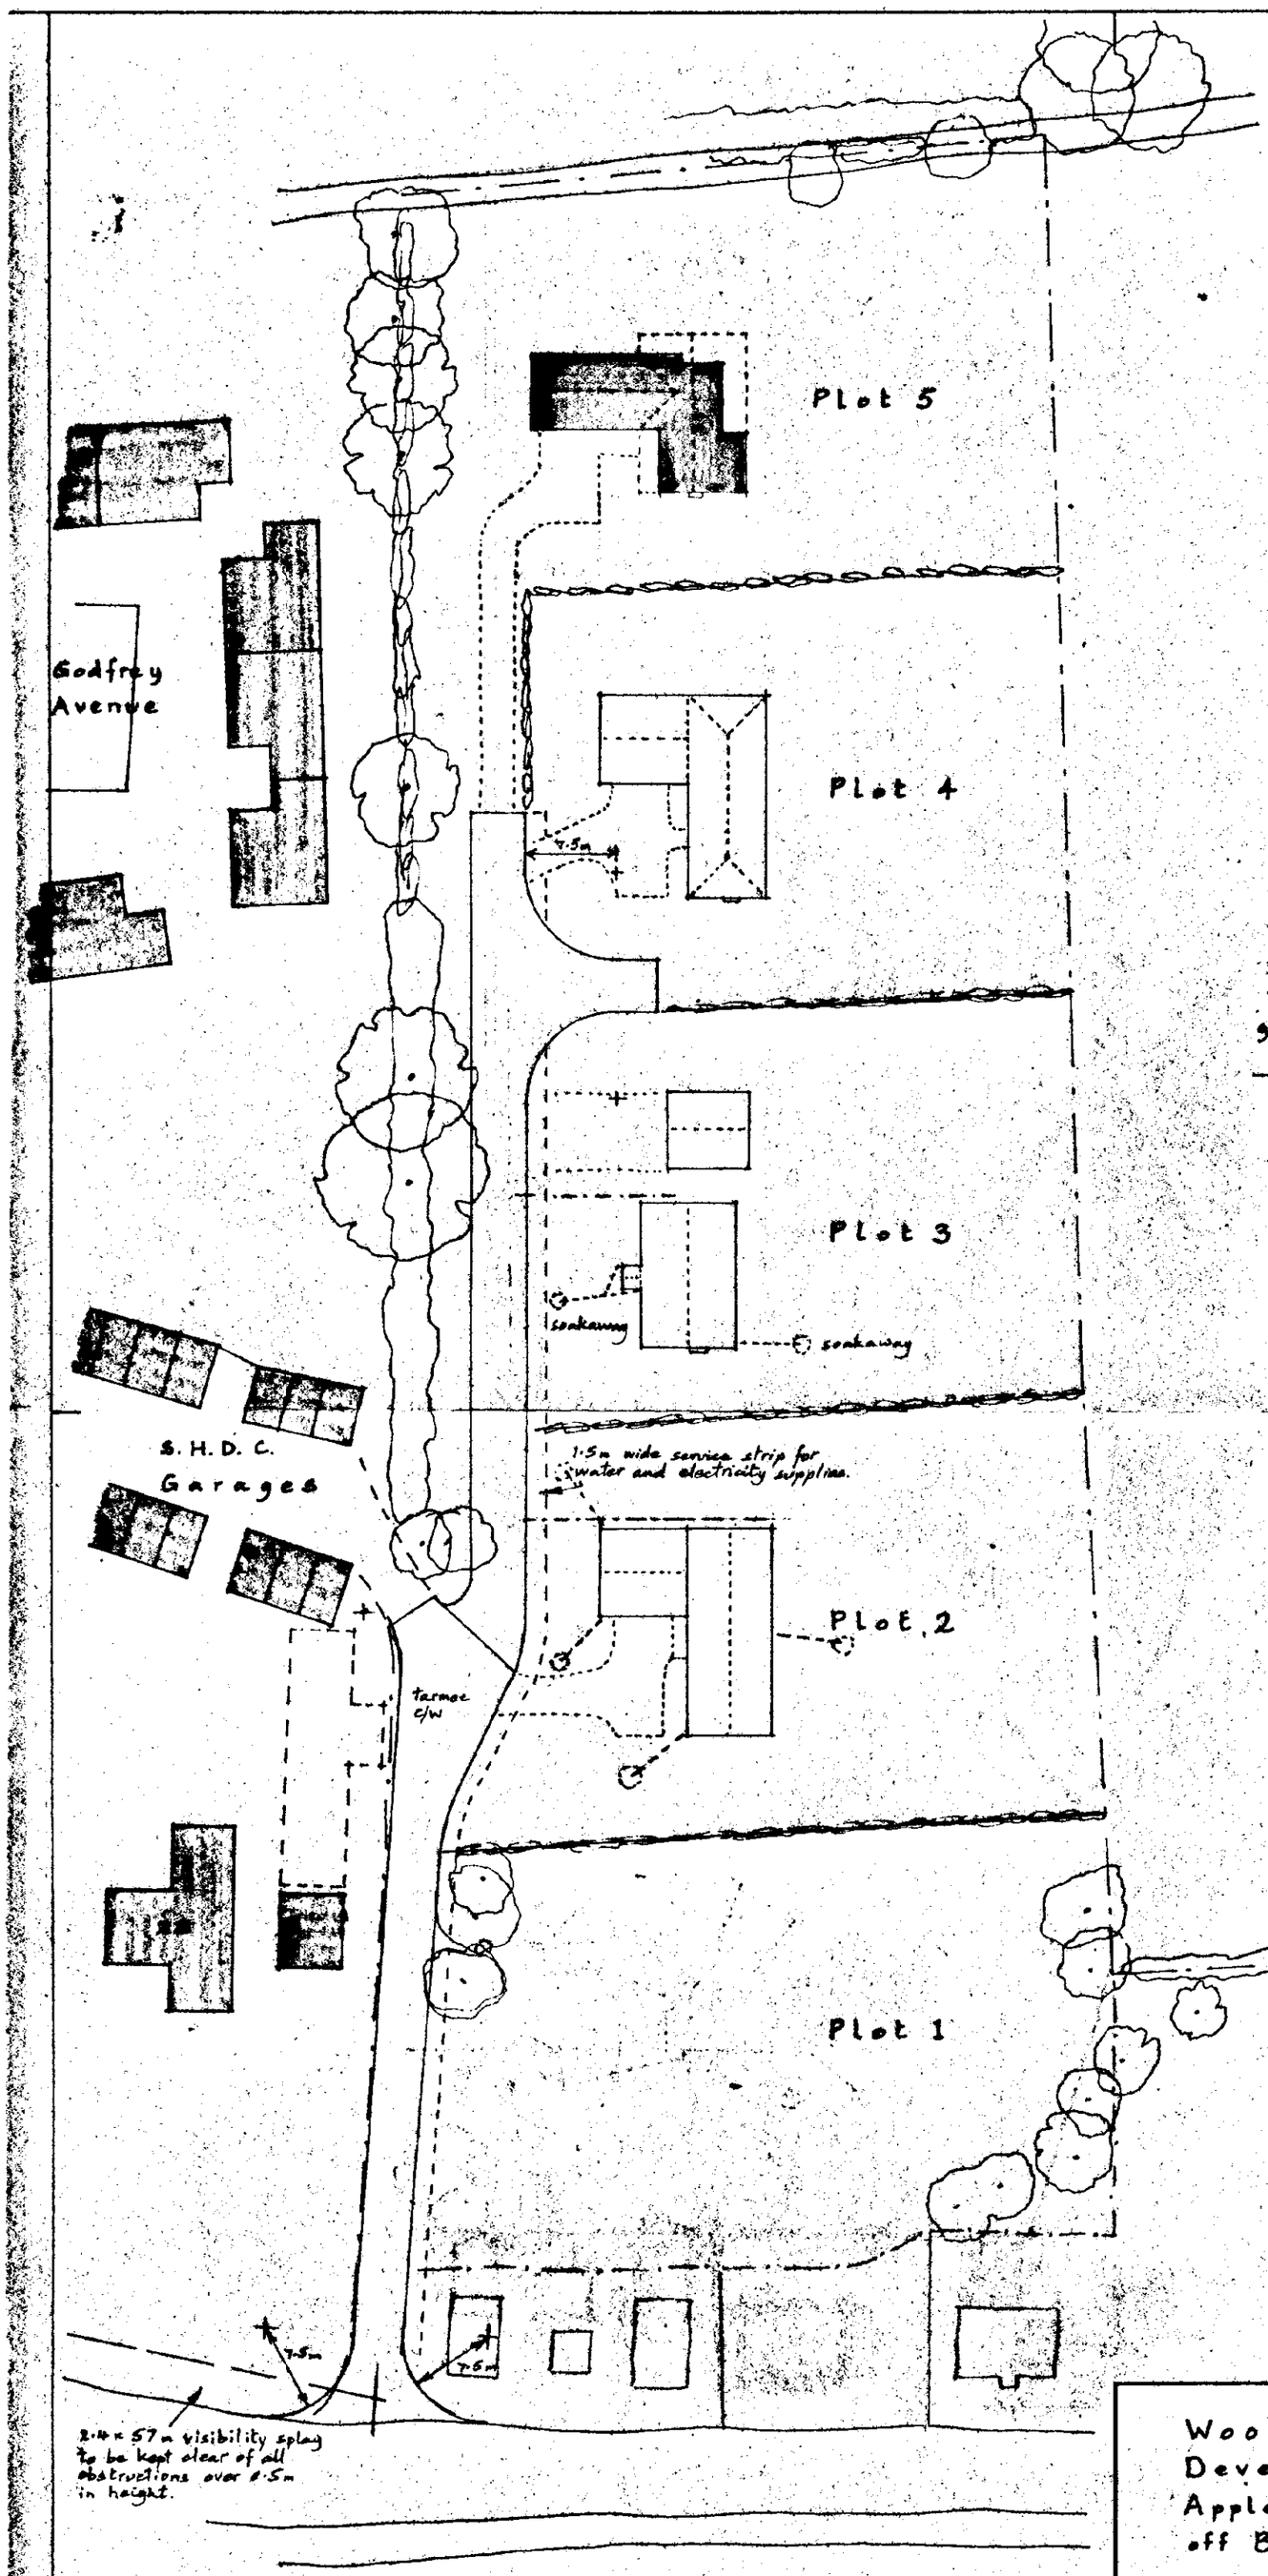

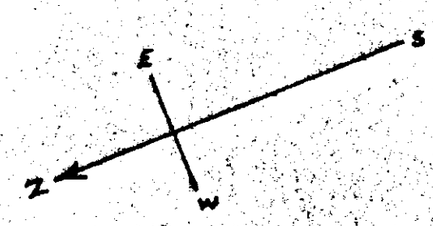

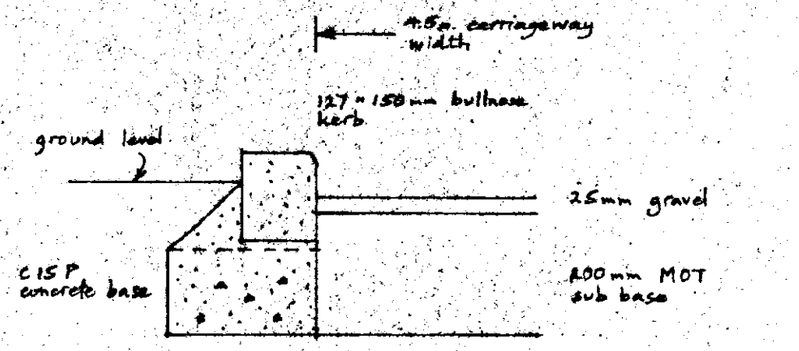

Section - Gravelled Carriageway

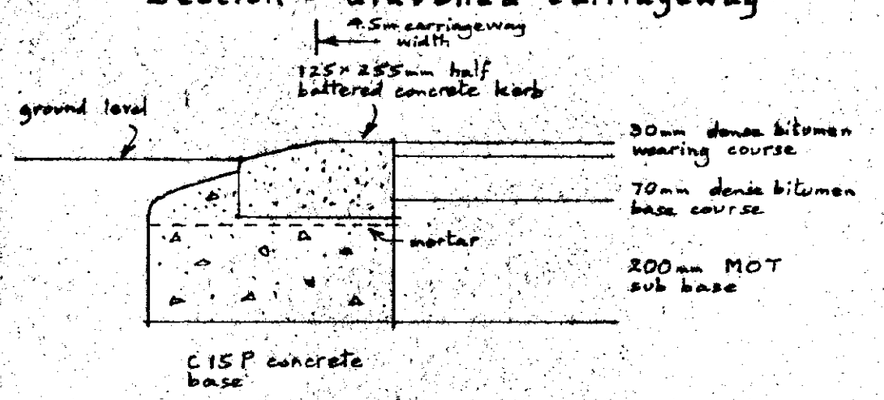

Section - Tarmac Carriageway

Note -

Existing trees and hedges, bushes, etc. round periphery of site to be retained.

SOUTH HOLLAND DC
HOUSING & PLANNING
29 AUG 2001
Ref: 1560/00

A1

WOOD WORKS


Building Systems & Services
14, Knight Street,
PINCHBECK,
Spalding, Lincs. PE11 3RB.
Tel: 01775-768372

Wood Works -
Development at
Apple Crumble Court,
off Belchmire Lane, GOSBERTON


Written dimensions to be used in preference to scaled, and all measurements to be verified by checking on site.	**Scale** 1:500 1:10
Local Authority Ref. Planning	**Drawing No.** 201113/B
Building Regulations	**Date** Nov. 2000

A. ROFFE
BUILDING DESIGN & PLANS
1, Green Lane,
SPALDING, Lincs. PE11 2YB
Tel: 01775-723 680 ©


2141 495T

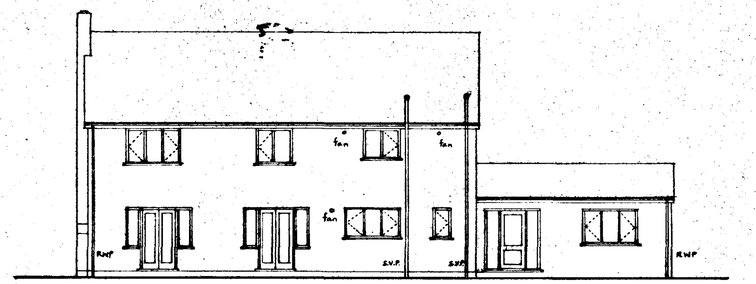

South

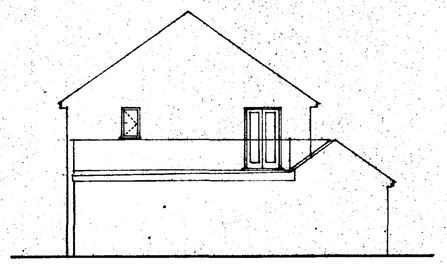

East

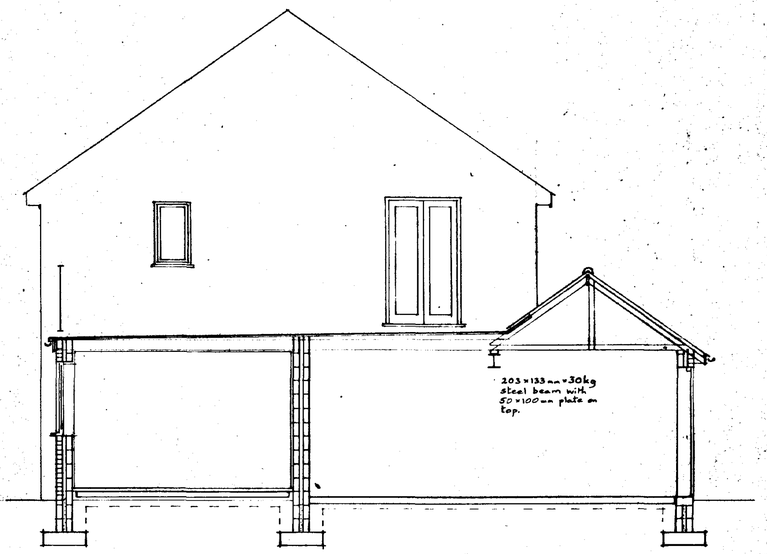




North


Marley Meridio roof tiles - Brindle Weald

Desimpla Seville Antique facing bricks


John Carr windows stained softwood

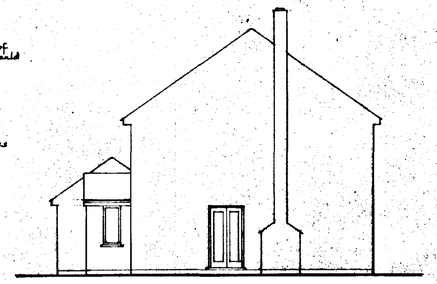

West

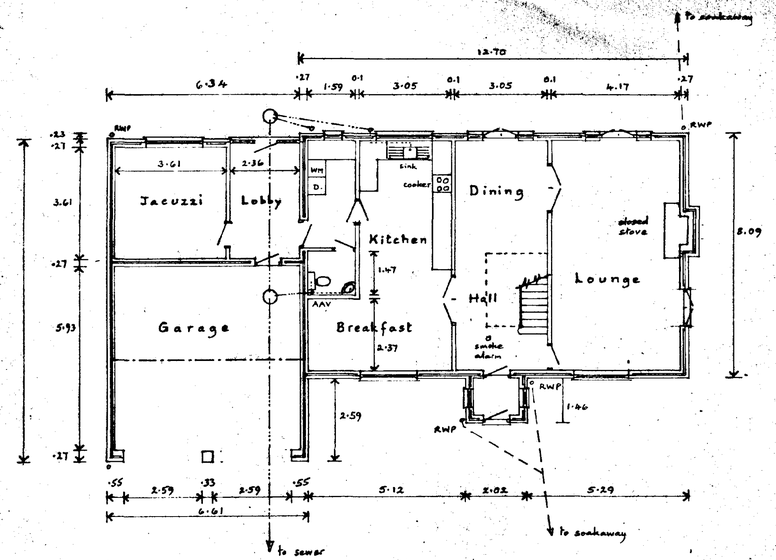

Ground Floor

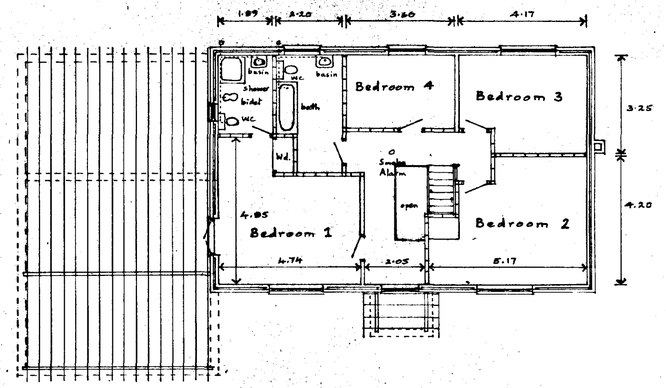

First Floor

SOUTH HOLLAND DC
HOUSING & PLANNING
14 NOV 2001
Ref: 1360/00

AMENDED PLAN
Ref. no 2


House and Garage for
Mr. A. Robson & Ms. K. Blagbrough-Garbett


Plot 3, Bakers Yard,
Belchmire Lane, GOSBERTON.

Written dimensions to be used in preference to scaled, and all measurements to be verified by checking on site.	Scale 1:100 & 1:50
Local Authority Ref. Planning	Drawing No. 211113
Building Regulations	Date November 2001


A. ROFFE
BUILDING DESIGN & PLANS
1, Green Lane,
SPALDING, Lincs. PE11 2YB
Tel: 01775-723 680


BARRETT
2141.4957

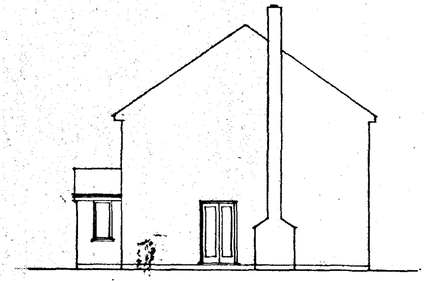

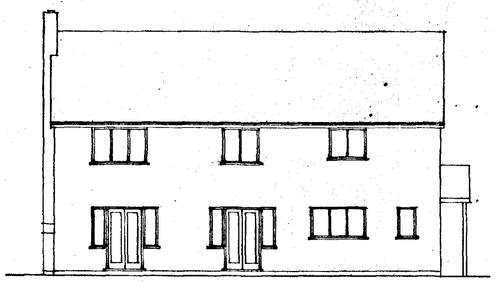



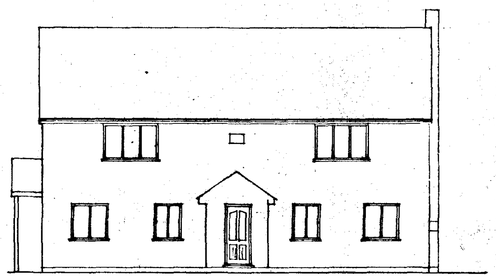


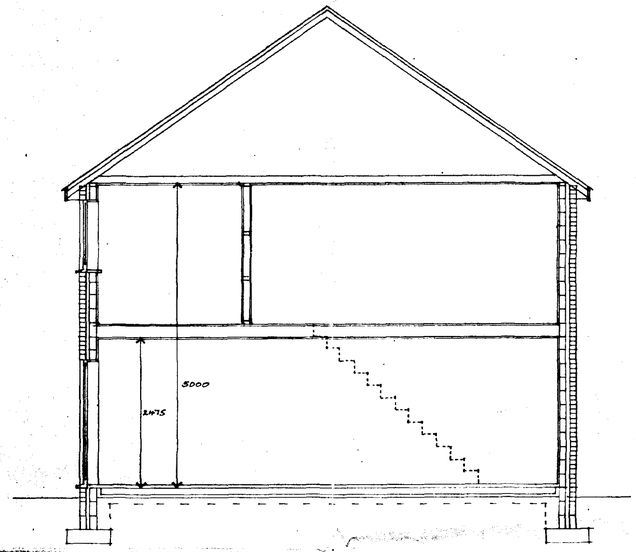


Cross Section

Staircase


13 risers @ 204 mm
12 treads @ 220 mm (=12 × 2715 mm)

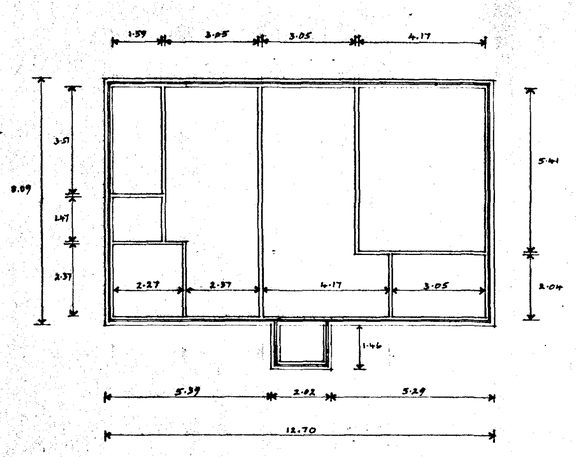

Setting Out

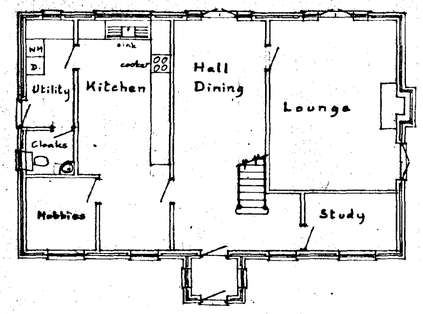

Ground Floor

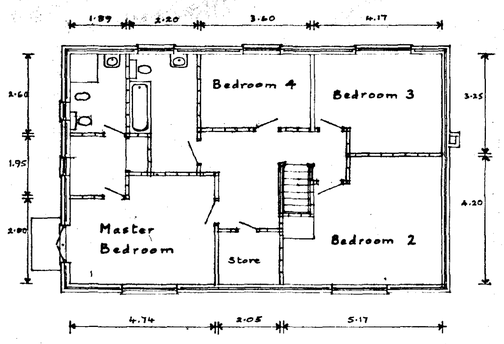

First Floor

DETERMINED PLAN

SOUTH HOLLAND DC
HOUSING & PLANNING
16 NOV 2000
Ref. 1360/00

House and Garage for
Mr. A. Robson and Ms K. Blakbrough-Garbett

Plot 3, Apple Crumble Court,
Belchmire Lane, GOSBERTON.

Written dimensions to be used in preference to scaled, and all measurements to be verified by checking on site

Local Authority Ref.
Planning

Building Regulations

Scale
1:100 & 1:50


Drawing No.
201010


Date
Nov. 2000


A. ROFFE
BUILDING DESIGN & PLANS
1, Green Lane,
SPALDING, Lincs. PE11 2YB
Tel: 01775-723 680 ©


SUBMITT


2141.49ST

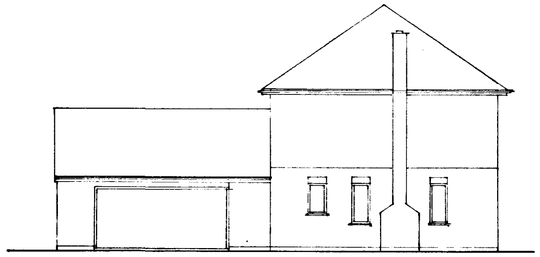


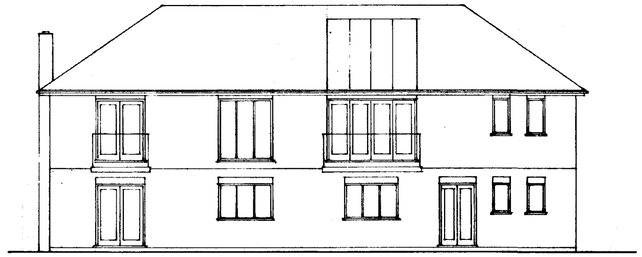


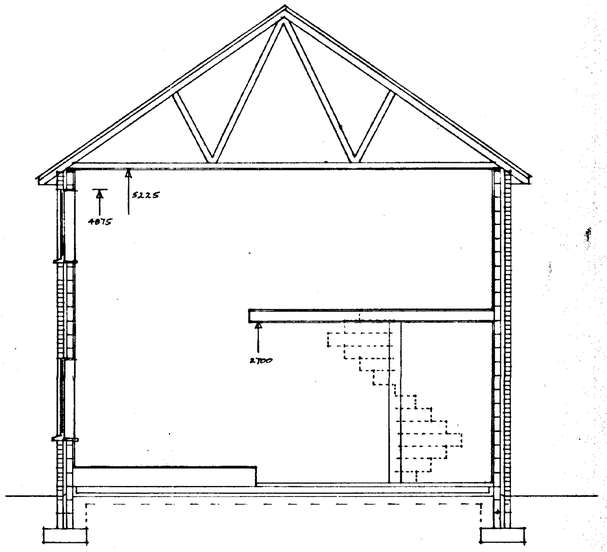


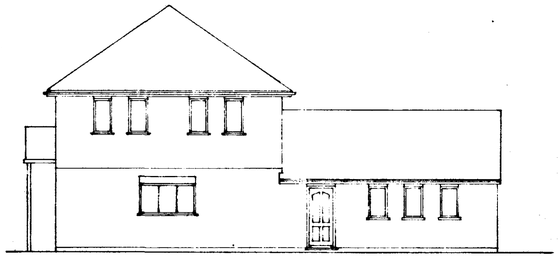

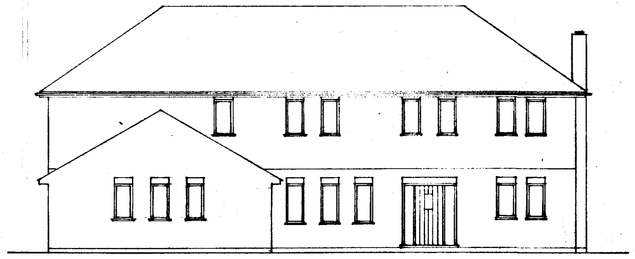

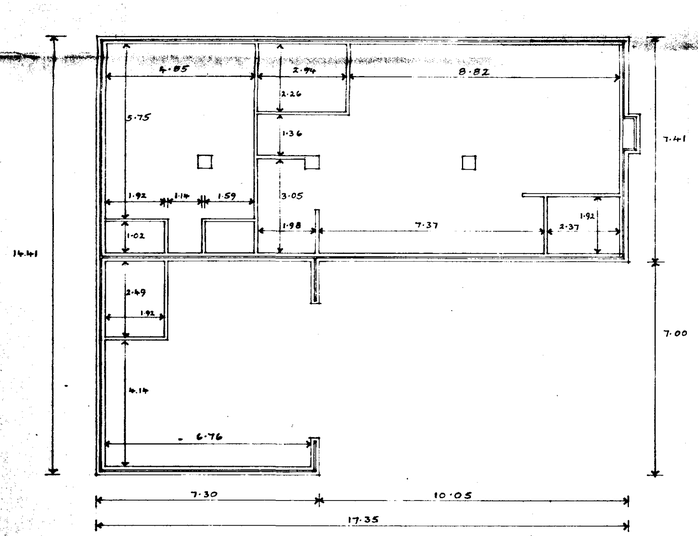

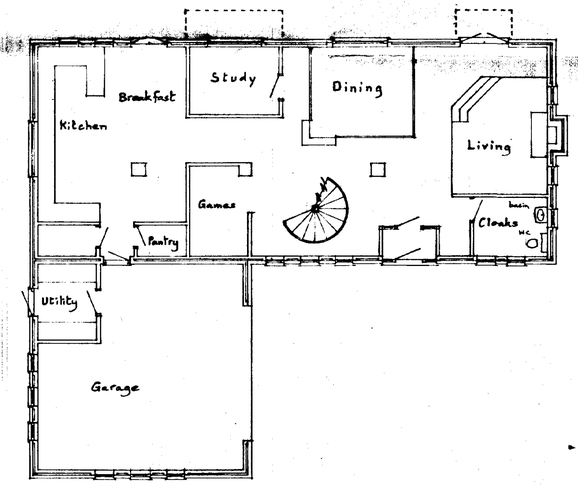

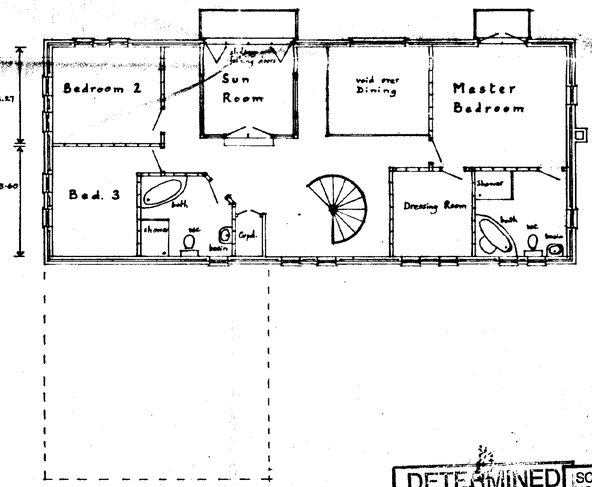

DETERMINED PLAN

SOUTH HOLLAND DC
HOUSING & PLANNING
16 NOV 2000
Ref: 1360/00

House and Garage for
Mr. and Mrs. S.W. Dungate.

Plot 4, Apple Crumble Court,
Belchmire Lane, GOSBERTON

Written dimensions to be used in preference to scaled, and all measurements to be verified by checking on site.

Scale
1:100 & 1:50

Local Authority Ref.
Planning


Drawing No.
201004

Building Regulations

Date
Nov. 2000


A. ROFFE
BUILDING DESIGN & PLANS
1, Green Lane,
SPALDING, Lincs. PE11 2YB
Tel: 01775-723 680



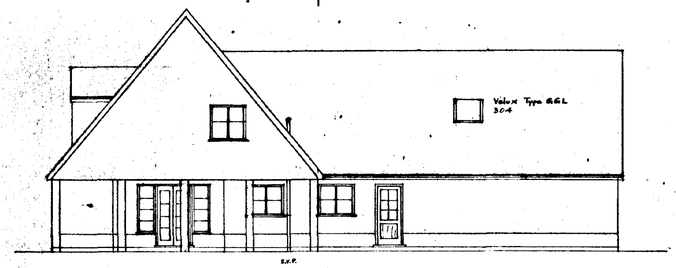







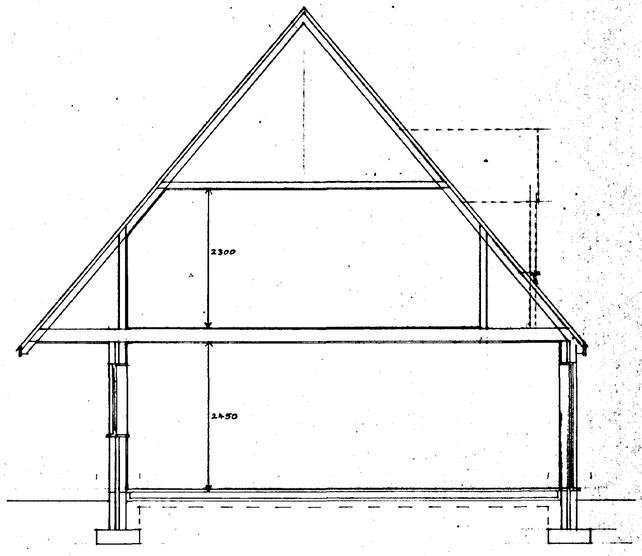

Cross Section

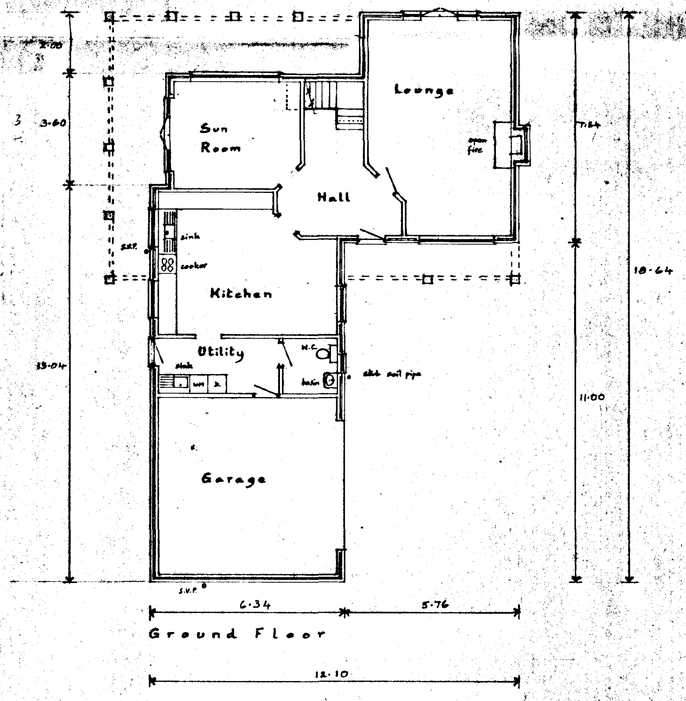

Ground Floor

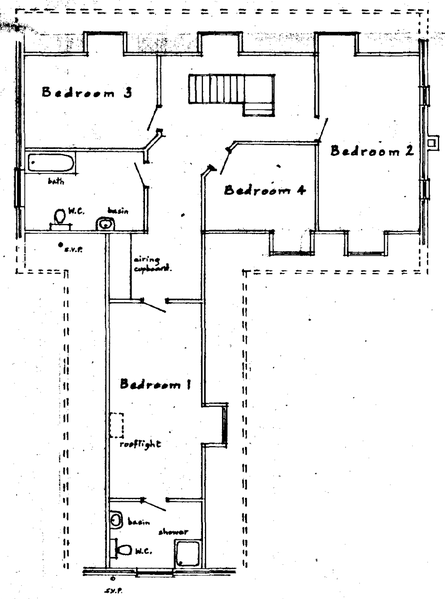

First Floor

SOUTH HOLLAND DC
HOUSING & PLANNING
16 NOV 2000
Ref: H360/6

House and Garage for
Mr. and Mrs. M. Woodfield.
Plot 5, Apple Crumble Court
Belchmire Lane, GOSBERTON

DETERMINED PLAN

Written dimensions to be used in preference to scaled, and all measurements to be verified by checking on site.

Local Authority Ref.
Planning

Building Regulations


Scale
1:50 and 1:100

Drawing No.
200926


Date
Sept. 2000

A. ROFFE
BUILDING DESIGN & PLANS
1, Green Lane,
SPALDING, Lincs. PE11 2YB
Tel: 01775-723 680


BURNETT
2141-495T

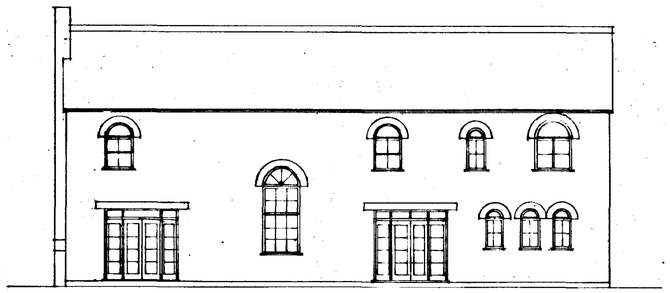


South

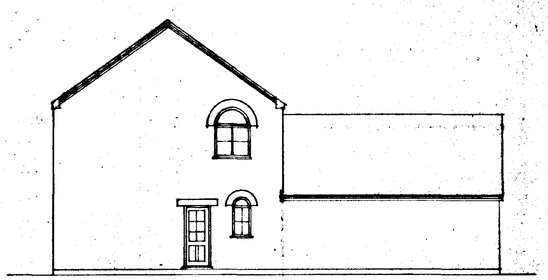


East

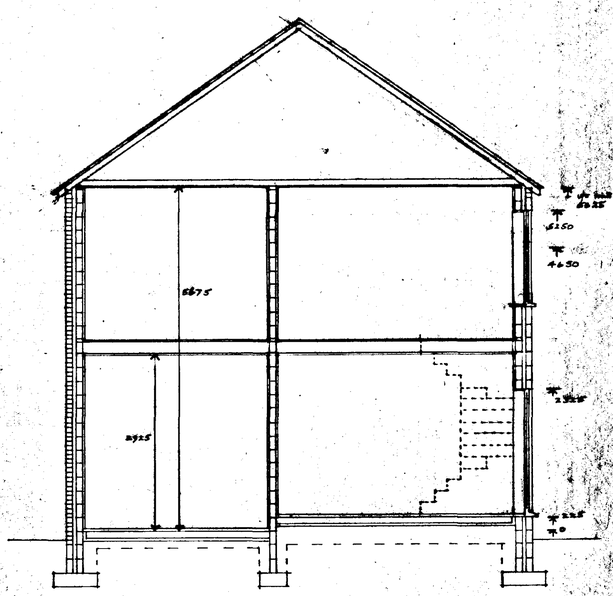


Cross Section

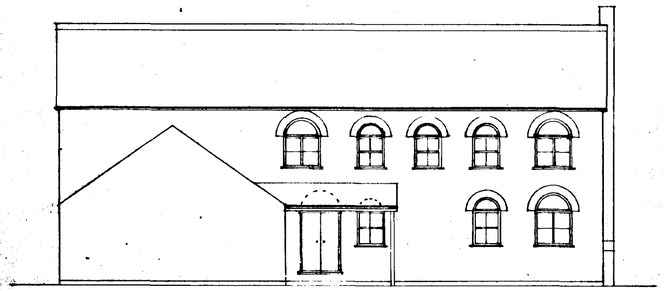


North

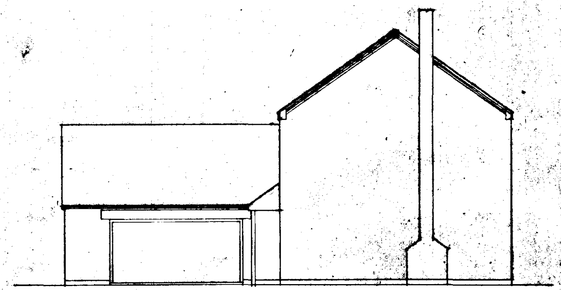

West

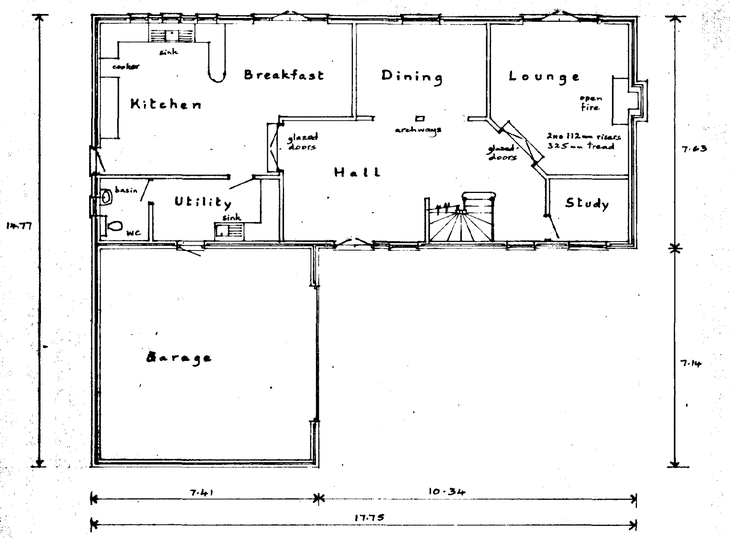

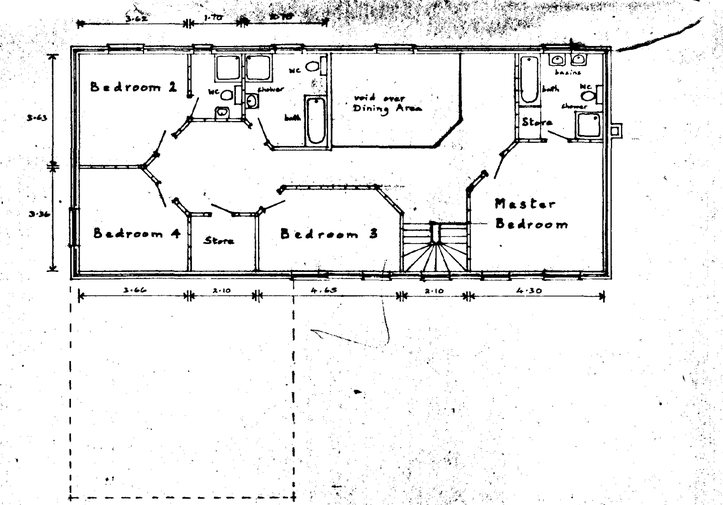

DETERMINED PLAN
SOUTH HOLLAND DC HOUSING & PLANNING 16 NOV 2000
Ref. H3060

House and Garage for
Mr. and Mrs N. Knight,
Plot 2, Apple Crumble Court,
Belchmire Lane, GOSBERTON

Written dimensions to be used in preference to scaled, and all measurements to be verified by checking on site.	Scale 1:100 & 1:50
Local Authority Ref. Planning	Drawing No. 201001
Building Regulations	Date Nov. 2000

A. ROFFE
BUILDING DESIGN & PLANS
1, Green Lane,
SPALDING, Lincs. PE11 2YB
Tel: 01775-723 680