

NO DIMENSIONS TO BE SCALED FROM THIS DRAWING, ALL DIMENSIONS TO BE CHECKED ON SITE. ANY DISCREPANCIES WITH THE DRAWINGS TO BE REPORTED AND CLARIFIED PRIOR TO COMMENCING WORKS ON SITE, IF IN DOUBT – ASK. THIS DRAWING IS COPYRIGHT.

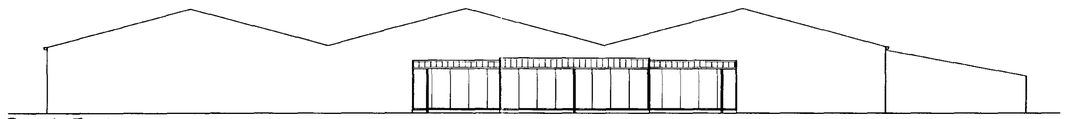


North East Elevation



South East Elevation

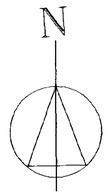

Materials of Construction
300mm high concrete plinth for white or coloured insulated panelled walls.
Pediment to be contrasting profiled sheet steel & trims.
Roof to be profiled sheet steel coloured goosewing grey.

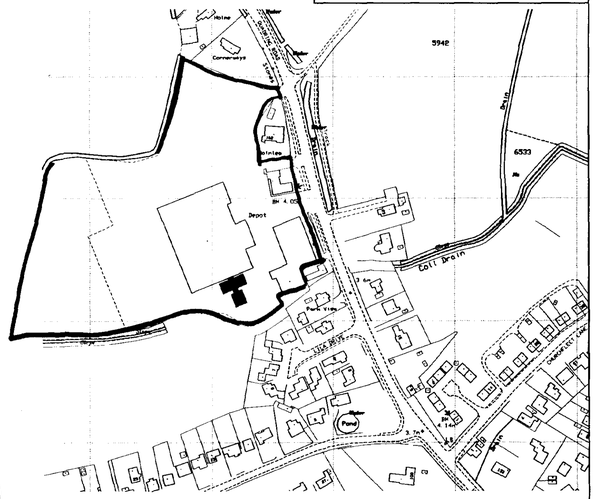

Location Plan
Scale 1:2500

Site Plan
Scale 1:500

OFFICE COPY

Superseded Office Copy

SOUTH HOLLAND DISTRICT COUNCIL
30 NOV 20..
H08/1403/00.

CORPORATE a Ltd ARCHITECTURE

CLIENT
Geest Foods Ltd
The Fresh Snack Co Ltd
Quadring Road
Gosberton
Lincs


TITLE
Phose two Project
Project No 1808.GFL.00

Planning Application Drawing
Location & Site Plan & elevations


DATE 12.11.00
SCALE Var
DRAWING NO. 001
ISSUE NO.

CORPORATE ARCHITECTURE LIMITED
CHARTERED ARCHITECTS
35 Leicester Road, Blaby, Leicester, LE8 4GR
Tel. 0116 278 9257 Fax 0116 278 9259

THIS DRAWING HAS BEEN CREATED IN AutoCAD – IF IN DOUBT ASK.

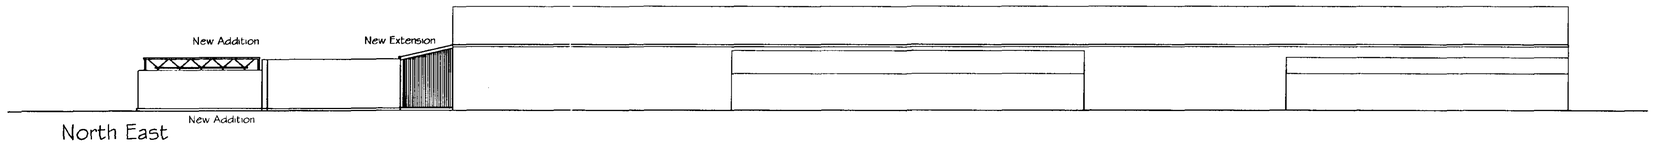


North East Elevation

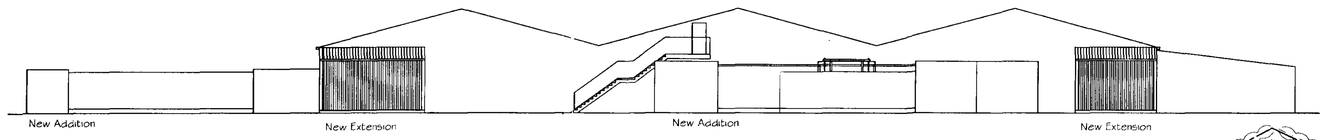

South East Elevation

NO DIMENSIONS TO BE SCALED FROM THIS DRAWING, ALL DIMENSIONS TO BE CHECKED ON SITE. ANY DISCREPANCIES WITH THE DRAWINGS TO BE REPORTED AND CLARIFIED PRIOR TO COMMENCING WORKS ON SITE, IF IN DOUBT – ASK. THIS DRAWING IS COPYRIGHT.

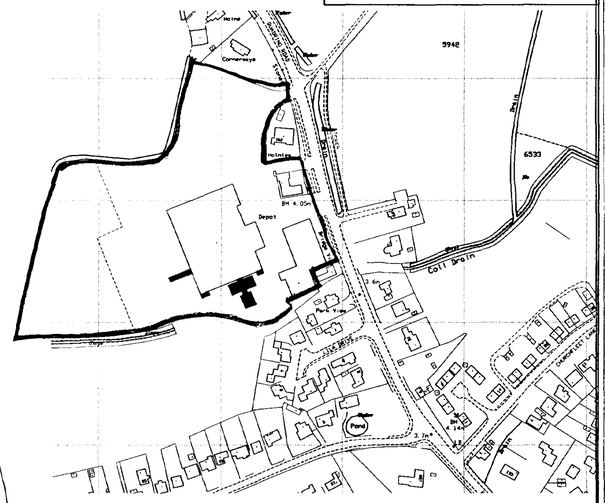

Location Plan
Scale 1:2500

N

Materials of Construction
1.00mm minimum high concrete plinth for standard white chiller units & coloured or white link walls.
Roof to be profiled sheet steel coloured goosewing grey to link & white to chiller units.
Acoustic enclosure cladding colour to roof & walls to be determined.

EXISTING BUND
CAR PARK
QUADRING ROAD – A152
EFFLUENT TREATMENT PLANT
SITE ENTRANCE
CAR PARK
EXISTING FACTORY
Assembly points
NEW CHILLER UNIT ADDITION
ELECTRICAL PANEL ROOM EXTENSION
ELECTRICAL PANEL ROOM EXTENSION
NEW CHILLER UNITS ADDITIONS
9m EASEMENT FOR DRAIN ACCESS
EXISTING BUND

Site Plan
Scale 1:500

PLANNING
15 JAN 2001
Ref 1403/00

DETERMINED PLAN

Rev.	Description
A	Chiller unit amended to reflect manufacture information
Date 15.01.01	

CORPORATE ARCHITECTURE Ltd

CLIENT
Geest Foods Ltd
The Fresh Snack Co Ltd
Quadring Road
Gosberton
Lincs

TITLE
Phase two Project
Project No 1808.GFL.00


External Chiller Units & Link to Production Areas
Planning Application Drawing
Location & Site Plan & elevations

DATE 12.11.00 | SCALE Var
DRAWING NO. 001 | ISSUE NO. A


CORPORATE ARCHITECTURE LIMITED
CHARTERED ARCHITECTS
35 Leicester Road, Blaby, Leicester, LE8 4GR
Tel: 0116 278 9257 Fax: 0116 278 9259

THIS DRAWING HAS BEEN CREATED IN AutoCAD – IF IN DOUBT ASK.


CHECKED ON SITE. ANY DISCREPANCIES TO BE REPORTED FROM THIS DRAWING, ALL DIMENSIONS TO BE CHECKED ON SITE. ANY DISCREPANCIES TO BE REPORTED WITH THE DRAWINGS TO BE REPORTED AND CLARIFIED PRIOR TO COMMENCING WORKS ON SITE. IF IN DOUBT – ASK. THIS DRAWING IS COPYRIGHT.

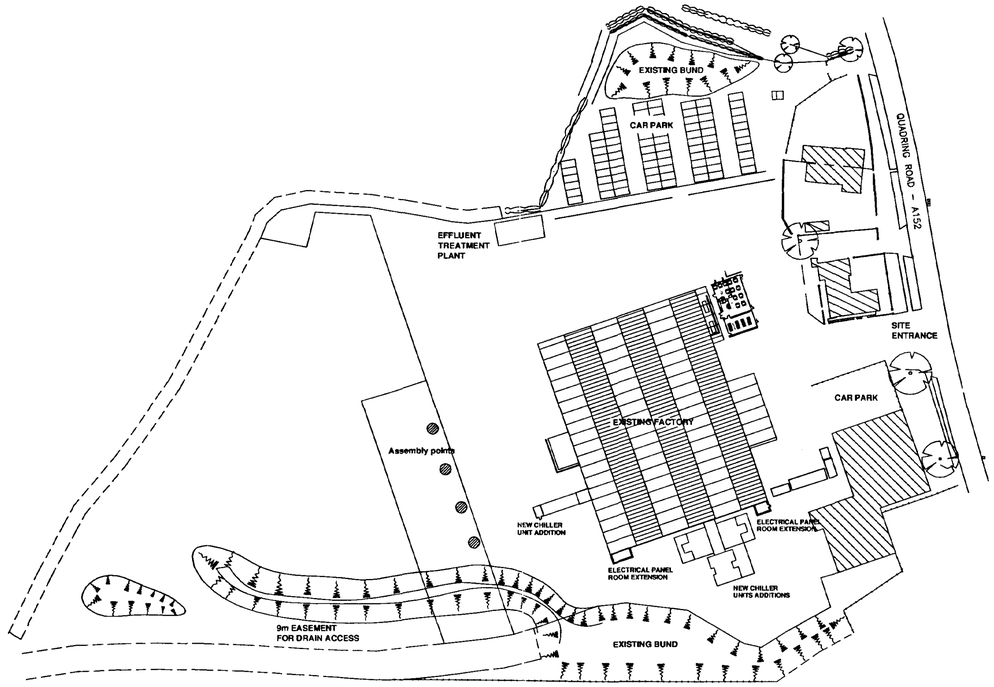

Site Plan
Scale 1:1000

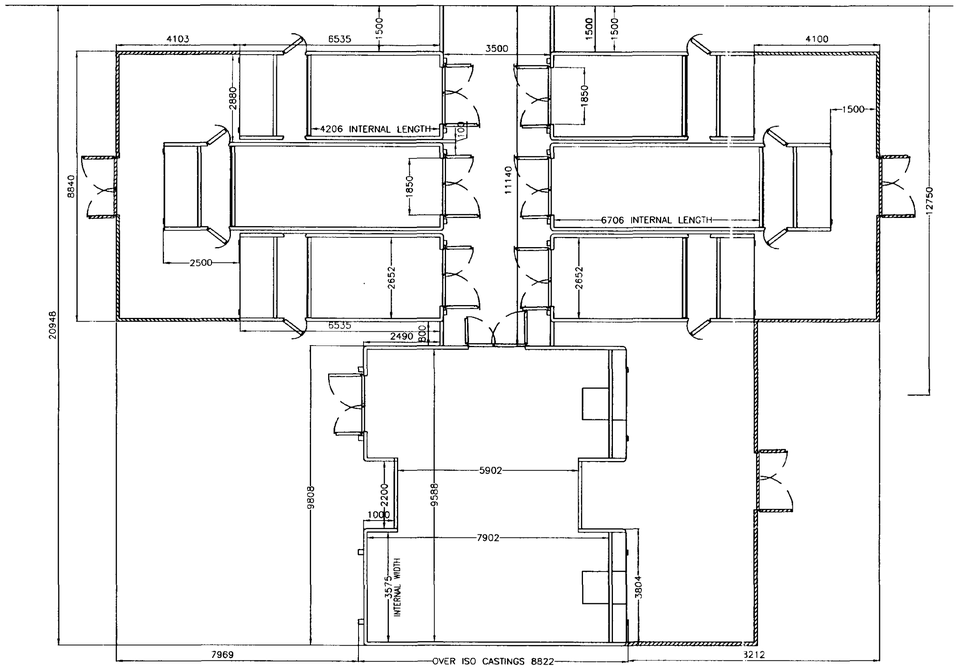

Chiller floor Plan Plan
Scale 1:100

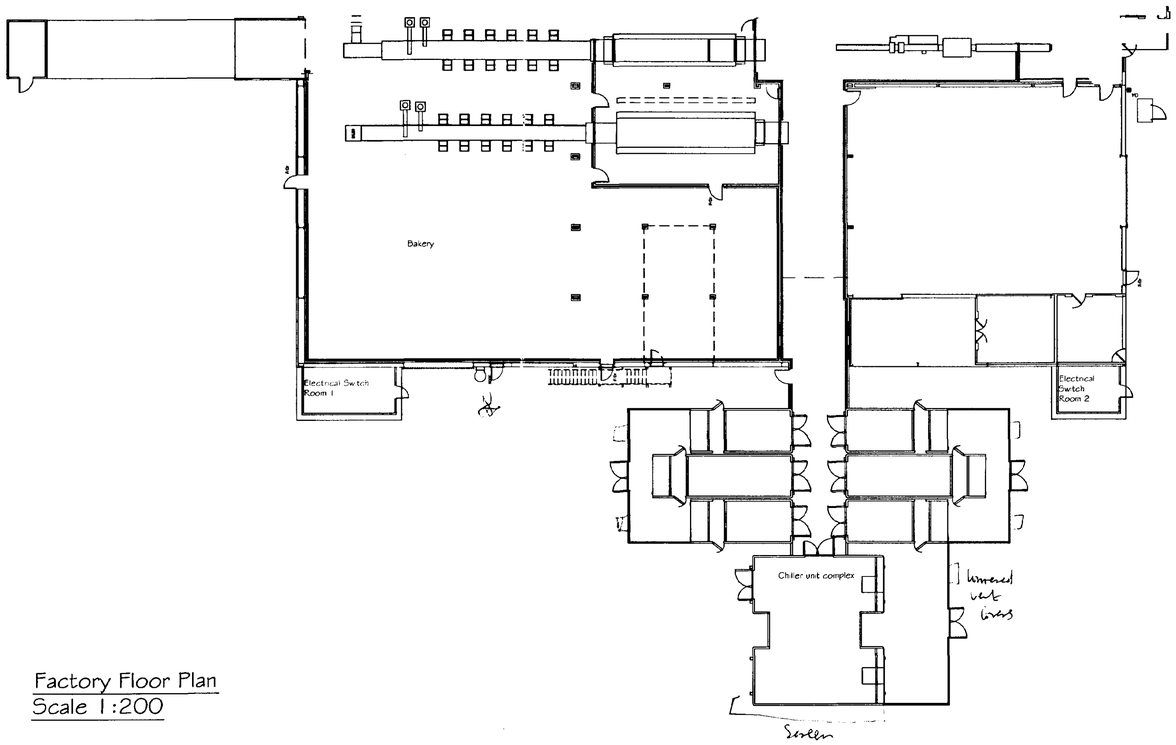

Factory Floor Plan
Scale 1:200

Technical information
All loading & unloading will be carried out from inside the building & there are no external vehicular movements. Movements within the chiller units continue throughout the production period.
All plant relating to the chiller units are located within the acoustic enclosure.

RECEIVED
19 JAN 2001
Ref. 1403/00

DETERMINED

CORPORATE ARCHITECTURE Ltd

CLIENT
Geest Foods Ltd
The Fresh Snack Co Ltd
Quadring Road
Gosberton
Lincs

TITLE
Phase two Project
Project No 1808.GFL.00
External Chiller Units & link to Production Areas & Switch Room Extensions
Planning Application Drawing
Location & Site Plan & elevations

DATE 15.01.01
SCALE Var
DRAWING NO. 002
ISSUE NO.

CORPORATE ARCHITECTURE LIMITED
CHARTERED ARCHITECTS
35 Leicester Road, Blaby, Leicester, LE8 4GR
Tel: 0116 278 9257 Fax: 0116 278 9259

THIS DRAWING HAS BEEN CREATED IN AutoCAD – IF IN DOUBT ASK.