
Ordnance Survey

Superplan

Planning Extract - 2

Site-centred

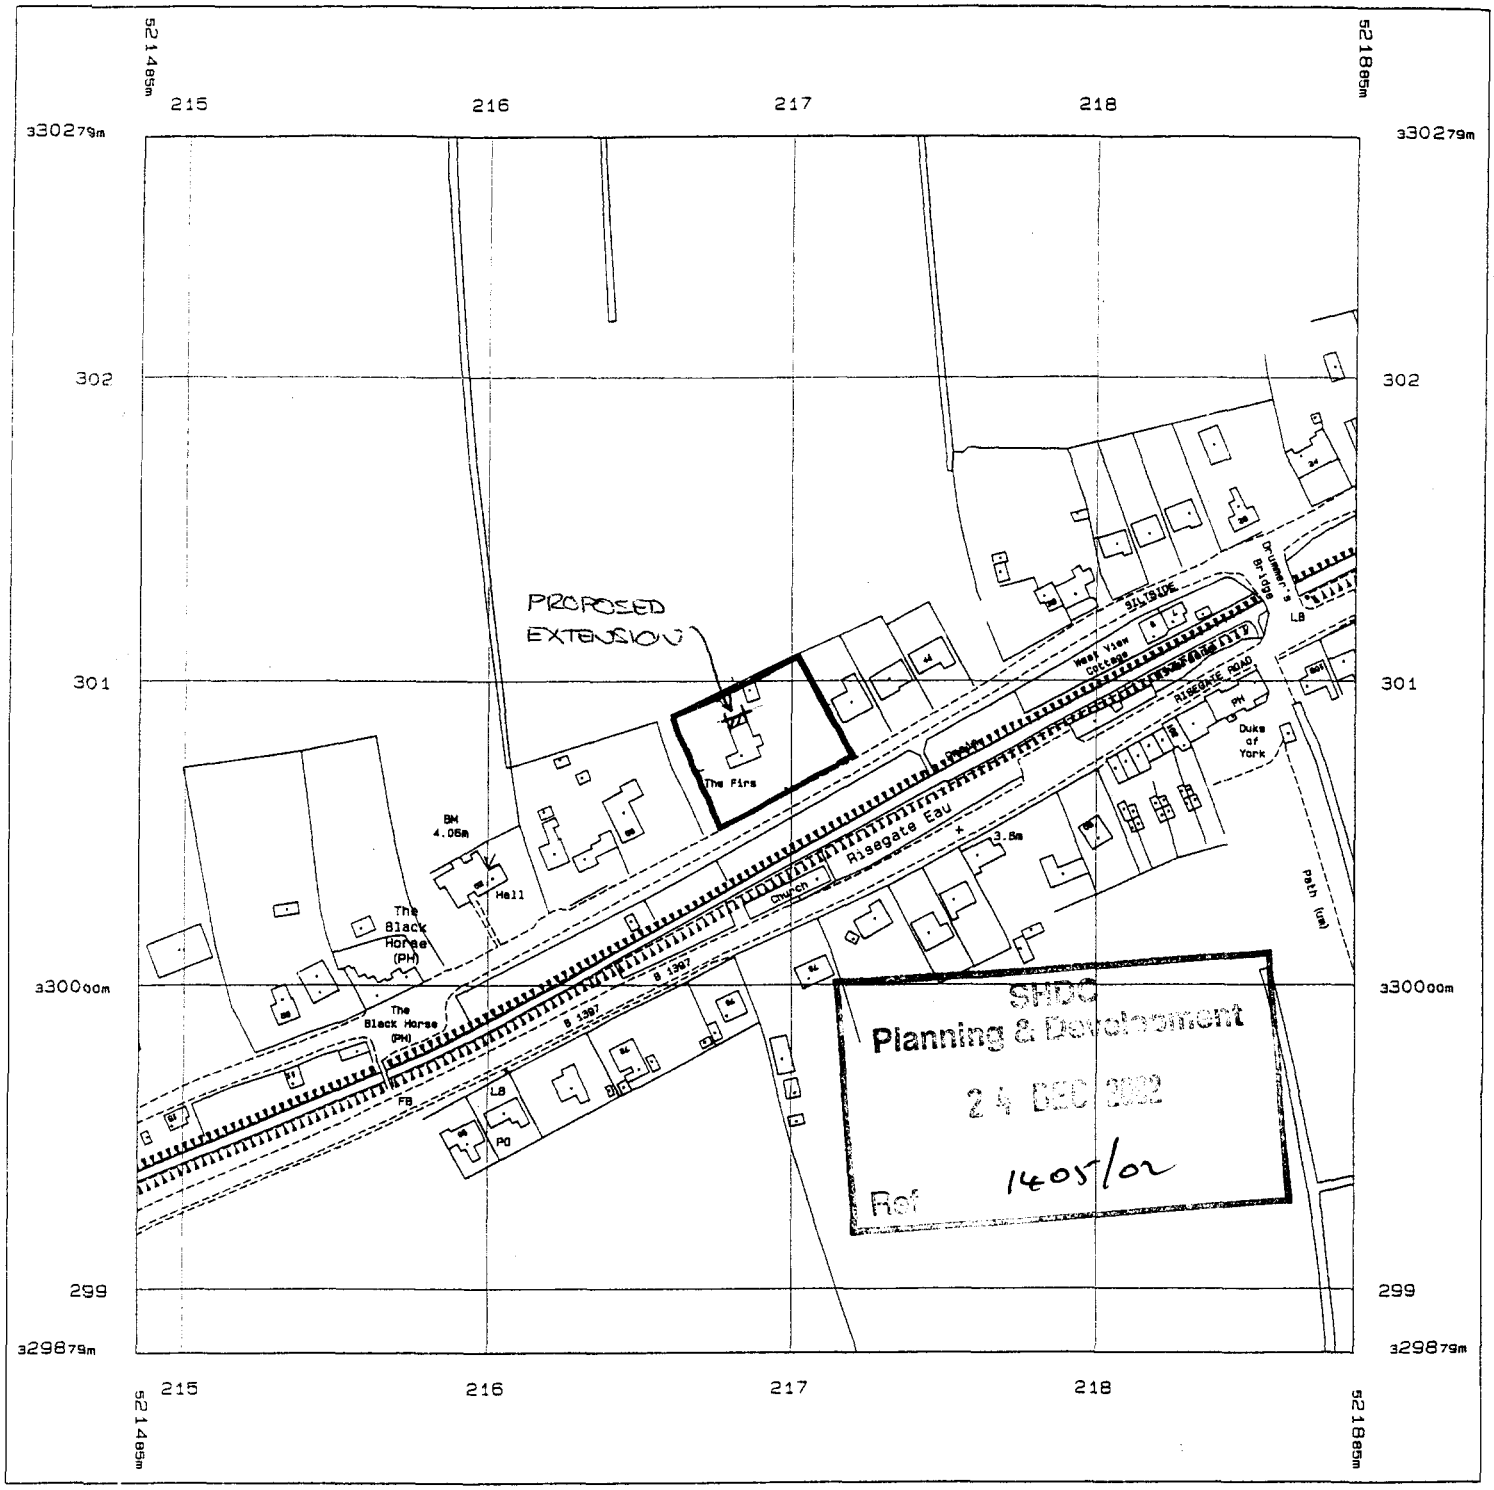

Produced 07 Jul 1997 from Ordnance Survey digital data and incorporating surveyed revision available at this date. © Crown Copyright 1997.


Reproduction in whole or in part is prohibited without the prior permission of Ordnance Survey.

Superplan products are sold subject to Ordnance Survey Terms & Conditions of Sale, available on request


Scale 1: 2500

National Grid sheet reference at centre of this Superplan: TF2130

This Superplan Plot does not contain all recorded map information.

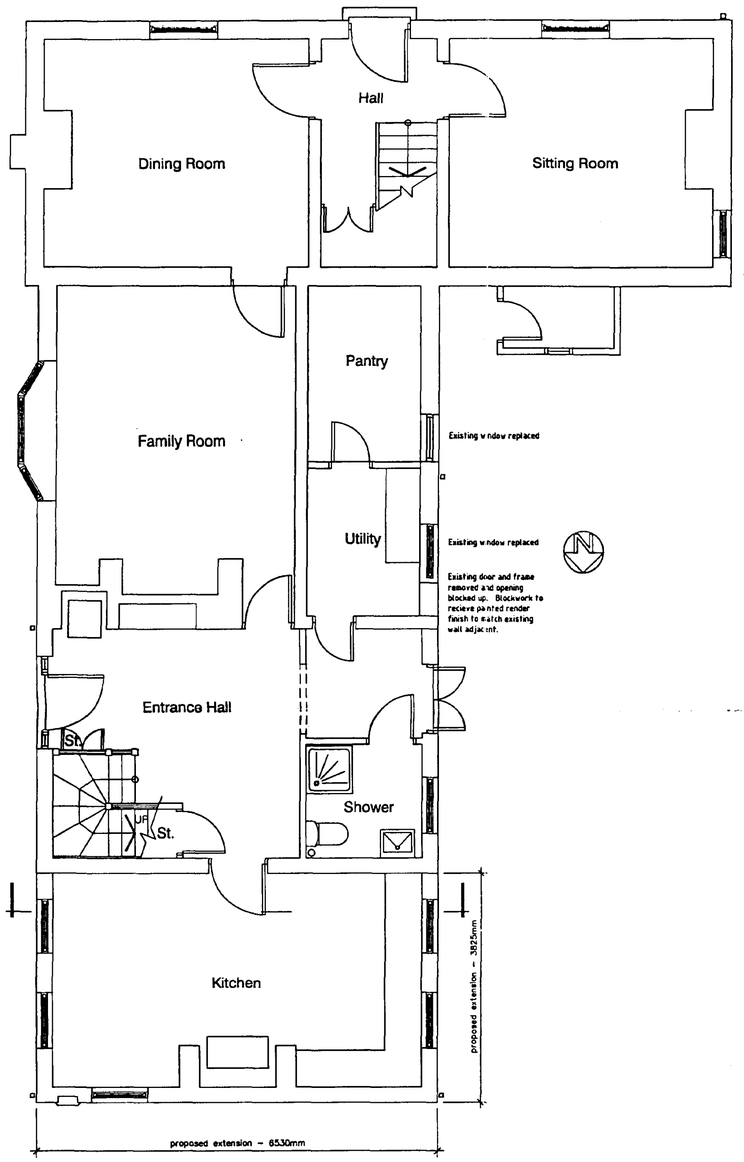

Ground Floor Plan as Proposed

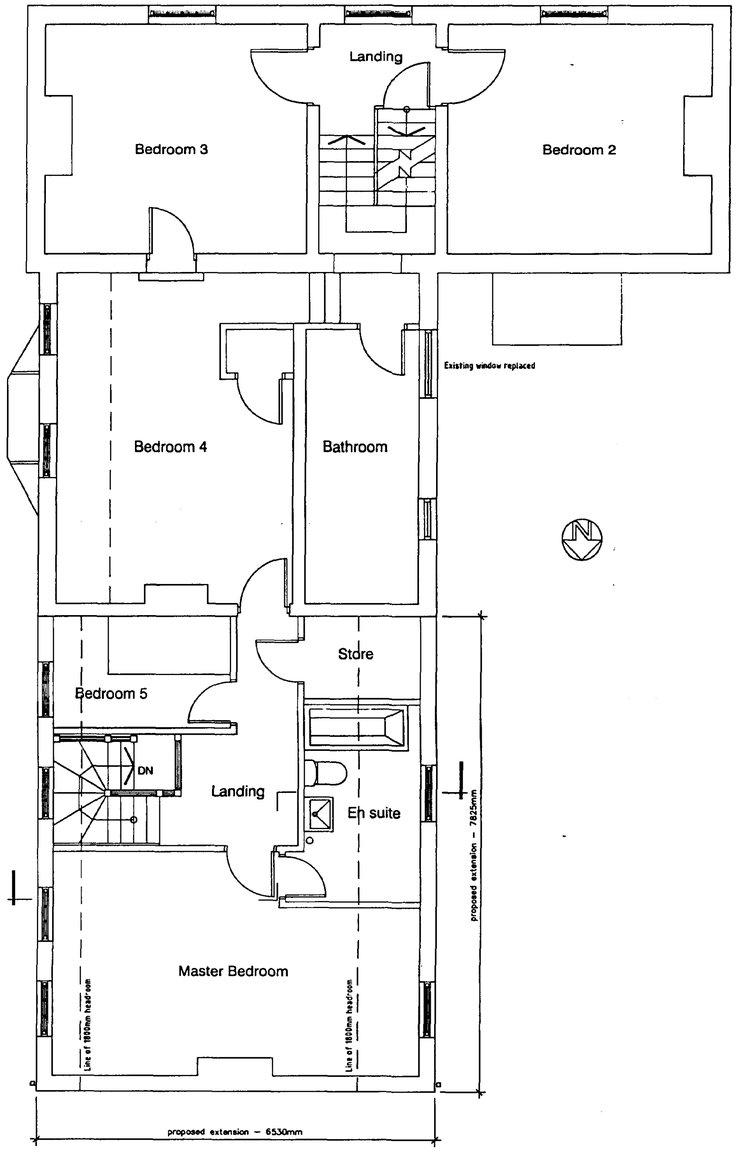

First Floor Plan as Proposed

SHDC
Planning & Development
23 DEC 2002
1405/02

DETERMINED
PLAN

DO NOT SCALE THIS DRAWING. THE CONTRACTOR IS DEEMED TO HAVE CHECKED ALL DIMENSIONS ON SITE AND REPORT ANY DISCREPANCIES TO OGLESBY & LIMB LTD.
THE CONTENTS OF THIS DRAWING ARE COVERED BY COPYRIGHT AND REMAIN THE PROPERTY OF OGLESBY & LIMB LTD. WRITTEN APPROVAL MUST BE OBTAINED FROM OGLESBY & LIMB LTD PRIOR TO DUPLICATION OR REPRODUCTION OF THIS DRAWING OR ITS CONTENTS.
ANY DIMENSIONS NOT SHOWN ARE TO BE CHECKED AND AGREED WITH OGLESBY & LIMB LTD.

THIS DRAWING HAS BEEN BASED UPON AN ORIGINAL SUPPLIED BY THE CLIENT. THE ORIGINAL DRAWING WAS BASED ON RECORD INFORMATION NOT UPON MEASURED SURVEY MATERIAL. THIS DRAWING HAS BEEN ADJUSTED LOCALLY TO ENSURE ACCURACY IN CERTAIN AREAS AND TO ELIMINATE OBVIOUS ERRORS AND OMISSIONS, BUT CANNOT BE TAKEN AS AN ACCURATE REPRESENTATION OF THE BUILDING AS IT EXISTS ON SITE. WHERE DIMENSIONS ARE CONSIDERED CRITICAL THEY SHOULD BE VERIFIED ON SITE AND QUERIES RAISED WITH THE ARCHITECT PRIOR TO CONSTRUCTION COMMENCING.

Rev.	date	Description	by
Revisions			

Oglesby & Limb Ltd
Chartered Architects and Building Surveyors
67 London Road
Newark, Notts
NG24 1RZ
Tel: 01636 702030
Fax: 01636 703740
e-mail: design@o-l-ltd.co.uk

Client:
Mr and Mrs D Matthews

Project:
Extension to Farmhouse
The Firs, Siltside, Gosberton Risegate


Drawing Title:
Plans as Proposed

Date:	September 2002	Scale:	1 : 50 @ A1
Drawn by:	A.Oglesby	Checked by:	DAL

Drawing Number: A0026 - 03
Rev:




Elevation to Garden as Proposed (West)

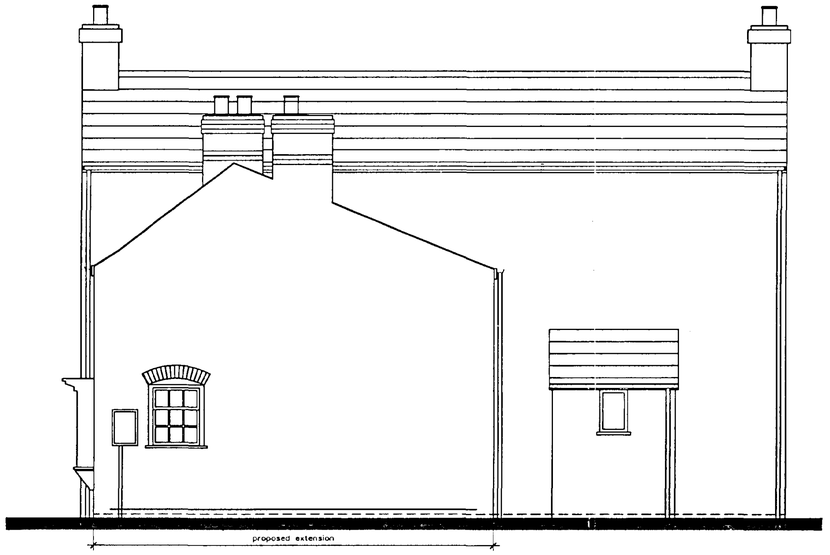

Elevation to Rear as Proposed (North)



Elevation to Drive as Proposed (East)

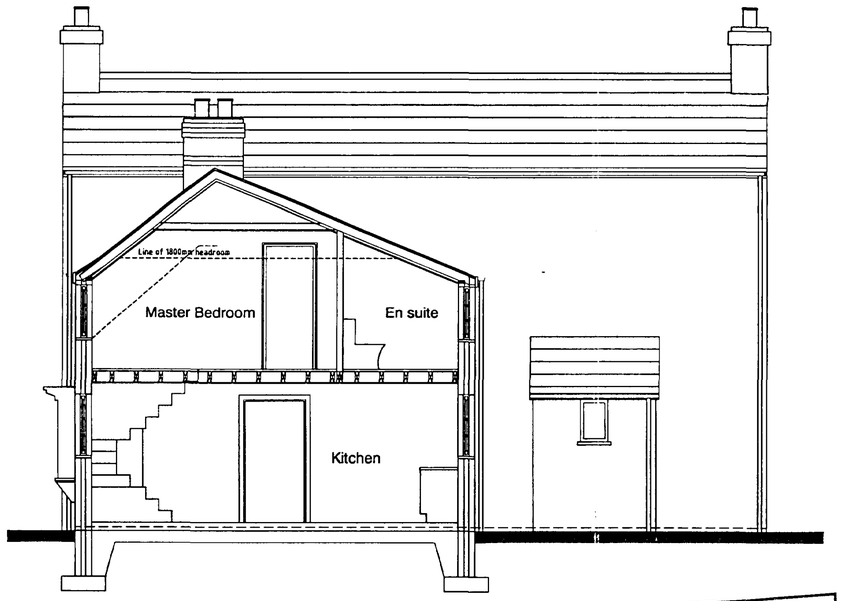

Cross Section as Proposed

SNDC
Planning / Development
24 DEC 2002
1403
102

DETERMINED
PLAN

DO NOT SCALE THIS DRAWING. THE CONTRACTOR IS DEEMED TO HAVE CHECKED ALL DIMENSIONS ON SITE AND HE/SHE IS TO NOTIFY ANY DISCREPANCIES TO OGLESBY & LIMB LTD.
THE CONTENTS OF THIS DRAWING ARE COVERED BY COPYRIGHT AND REMAIN THE PROPERTY OF OGLESBY & LIMB LTD. WRITTEN APPROVAL MUST BE OBTAINED FROM OGLESBY & LIMB LTD PRIOR TO DUPLICATION OR REPRODUCTION OF THIS DRAWING OR ITS CONTENTS.
ANY DIMENSIONS NOT SHOWN ARE TO BE CHECKED AND AGREED WITH OGLESBY & LIMB LTD.

THIS DRAWING HAS BEEN BASED UPON AN ORIGINAL SUPPLIED BY THE CLIENT. THE ORIGINAL DRAWING WAS BASED ON RECORD INFORMATION NOT UPON MEASURED SURVEY MATERIAL. THIS DRAWING HAS BEEN ADJUSTED LOCALLY TO ENSURE ACCURACY IN CERTAIN AREAS AND TO ELIMINATE OBVIOUS ERRORS AND OMISSIONS, BUT CANNOT BE TAKEN AS AN ACCURATE REPRESENTATION OF THE BUILDING AS IT EXISTS ON SITE. WHERE DIMENSIONS ARE CONSIDERED CRITICAL THEY SHOULD BE VERIFIED ON SITE AND QUERIES RAISED WITH THE ARCHITECT PRIOR TO CONSTRUCTION COMMENCING.

Rev	date	Description	by

Revisions

Oglesby & Limb Ltd
Chartered Architects
and Building Surveyors
67 London Road
Newark, Notts
NG24 1RZ
Tel: 01636 702030
Fax: 01636 703740
e-mail: design@o-l-ltd.co.uk


Client:
Mr and Mrs D Matthews

Project:
Extension to Farmhouse
The Firs, Siltside, Gosberton Risegate

Drawing Title:
Elevations and Section as Proposed

Date:	September 2002	Scale:	1 : 50 @ A1
Drawn by:	A.Oglesby	Checked by:	DAL

Drawing Number: A0026 - 04
Rev:

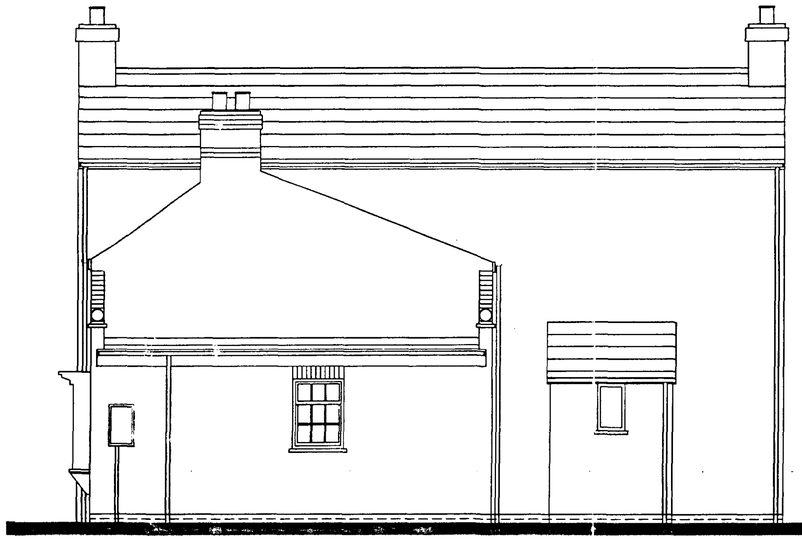


Elevation to Rear (North) as Existing
Scale 1:50




Elevation to Drive (East) as Existing
Scale 1:50




Elevation to Garden (West) as Existing
Scale 1:50

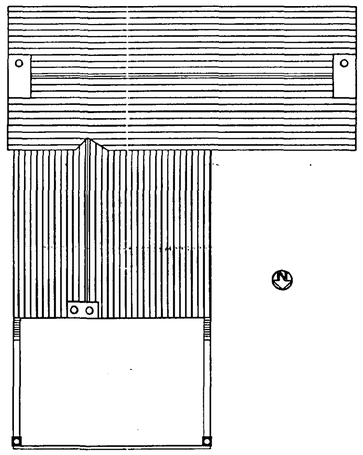

Roof Plan as Existing
Scale 1:100

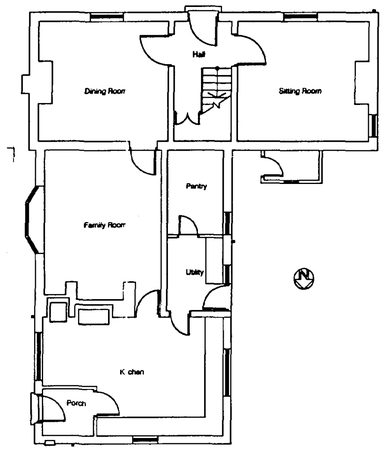

Ground Floor Plan as Existing

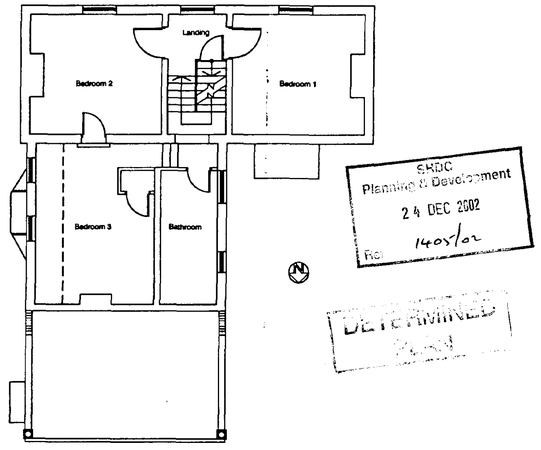

First Floor Plan as Existing

SRDC
Planning & Development
24 DEC 2002
Ref 1405/02
DETERMINED

DO NOT SCALE THIS DRAWING. THE CONTRACTOR IS DEEMED TO HAVE CHECKED ALL DIMENSIONS ON SITE AND REPORT ANY DISCREPANCIES TO OGLESBY & LIMB LTD.
THE CONTENTS OF THIS DRAWING ARE COVERED BY COPYRIGHT AND REMAIN THE PROPERTY OF OGLESBY & LIMB LTD. WRITTEN APPROVAL MUST BE OBTAINED FROM OGLESBY & LIMB LTD PRIOR TO DUPLICATION OR REPRODUCTION OF THIS DRAWING OR ITS CONTENTS.
ANY DIMENSIONS NOT SHOWN ARE TO BE CHECKED AND AGREED WITH OGLESBY & LIMB LTD.

THIS DRAWING HAS BEEN BASED UPON AN ORIGINAL SUPPLIED BY THE CLIENT. THE ORIGINAL DRAWING WAS BASED ON RECORD INFORMATION NOT UPON MEASURED SURVEY MATERIAL. THIS DRAWING HAS BEEN ADJUSTED LOCALLY TO ENSURE ACCURACY IN CERTAIN AREAS AND TO ELIMINATE OBVIOUS ERRORS AND OMISSIONS, BUT CANNOT BE TAKEN AS AN ACCURATE REPRESENTATION OF THE BUILDING AS IT EXISTS ON SITE. WHERE DIMENSIONS ARE CONSIDERED CRITICAL THEY SHOULD BE VERIFIED ON SITE AND QUERIES RAISED WITH THE ARCHITECT PRIOR TO CONSTRUCTION COMMENCING.

Rev	date	Description	by
Revisions			

Oglesby & Limb Ltd
Chartered Architects
and Building Surveyors
67 London Road
Newark, Notts
NG24 1RZ
Tel: 01636 702030
Fax: 01636 703740
e-mail: design@o-l-ltd.co.uk

Client:
Mr and Mrs D Matthews

Project:
Extension to Farmhouse
The Firs, Siltside, Gosberton Risegate


Drawing Title:
Plans and Elevations as Existing

Date:	September 2002	Scale:	As shown
Drawn by:	A.Oglesby	Checked by:	DAL

Drawing Number: A0026 - 01
Rev:




Elevation to Garden as Proposed (West)

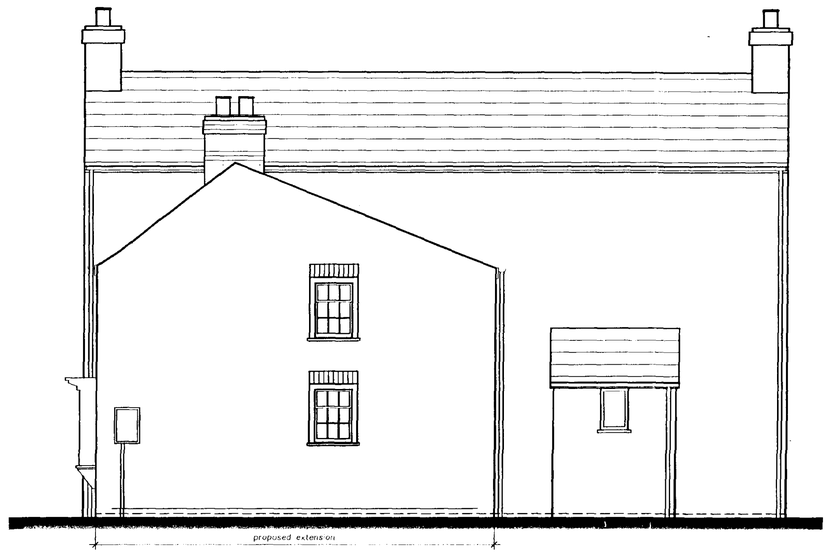

Elevation to Rear as Proposed (North)



Elevation to Drive as Proposed (East)

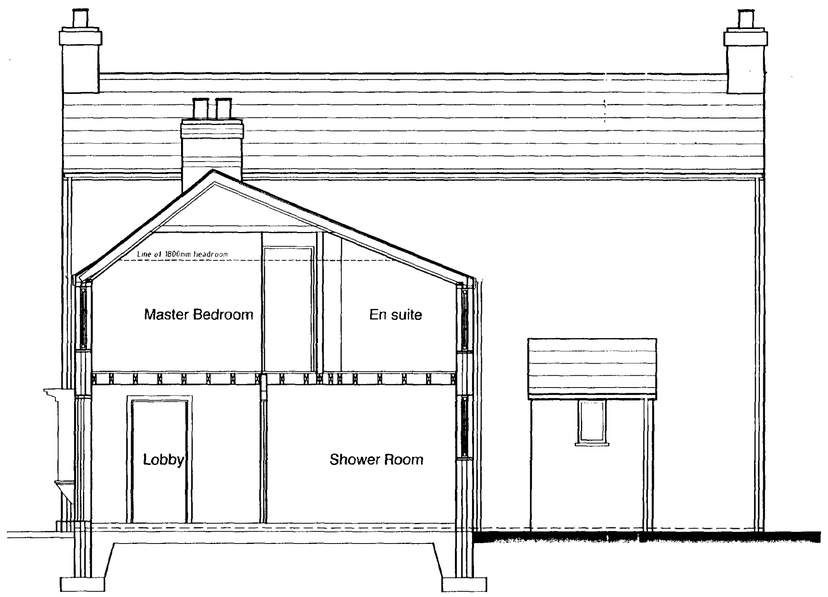

Cross Section as Proposed

DO NOT SCALE THIS DRAWING. THE CONTRACTOR IS DEEMED TO HAVE CHECKED ALL DIMENSIONS

OGLESBY & LIMB LTD. WRITTEN APPROVAL MUST BE OBTAINED FROM OGLESBY & LIMB LTD PRIOR TO DUPLICATION OR REPRODUCTION OF THIS DRAWING OR ITS CONTENTS.
ANY DIMENSIONS NOT SHOWN ARE TO BE CHECKED AND AGREED WITH OGLESBY & LIMB LTD.

THIS DRAWING HAS BEEN BASED UPON AN ORIGINAL SUPPLIED BY THE CLIENT. THE ORIGINAL DRAWING WAS BASED ON RECORD INFORMATION NOT UPON MEASURED SURVEY MATERIAL. THIS DRAWING HAS BEEN ADJUSTED LOCALLY TO ENSURE ACCURACY IN CERTAIN AREAS AND TO ELIMINATE OBVIOUS ERRORS AND OMISSIONS, BUT CANNOT BE TAKEN AS AN ACCURATE REPRESENTATION OF THE BUILDING AS IT EXISTS ON SITE. WHERE DIMENSIONS ARE CONSIDERED CRITICAL THEY SHOULD BE VERIFIED ON SITE AND QUERIES RAISED WITH THE ARCHITECT PRIOR TO CONSTRUCTION COMMENCING.

Ref	date	Description	by
A	26 09 03	Revised in accordance with clients instructions as follows 1 Extension totally redesigned to reduce size	ayo

Revisions

Oglesby & Limb Ltd
Chartered Architects
and Building Surveyors

67 London Road
Newark, Notts
NG24 1RZ

Tel: 01636 702030
Fax: 01636 703740
e-mail: design@o-l-ltd.co.uk

Client:

Mr and Mrs D Matthews

Project:

Extension to Farmhouse
The Firs, Siltside, Gosberton Risegate

Drawing Title:

Elevations and Section as Proposed


Ref. A1

Date:	September 2002	Scale:	1 : 50 @ A1
Drawn by:	A.Oglesby	Checked by:	DAL


Drawing Number:: A0026 - 04

Rev.: A

Planning
- 2 OCT 2003
Ref. 1H0502

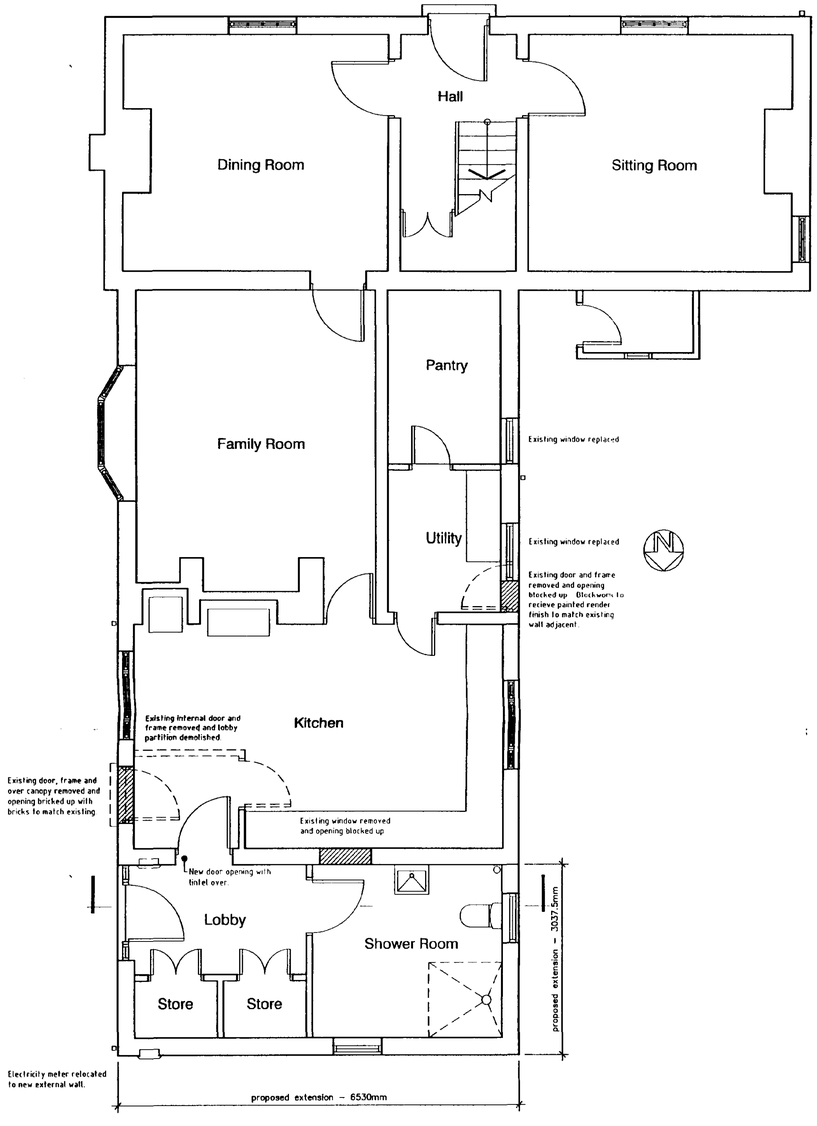

Ground Floor Plan as Proposed

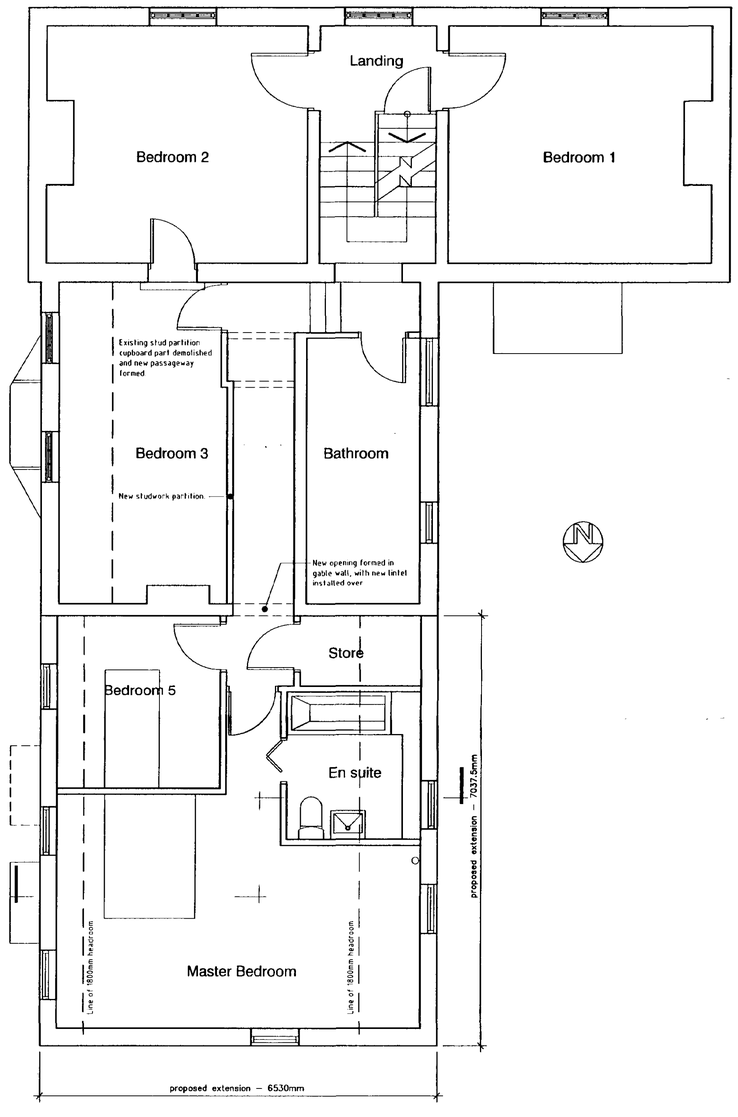

First Floor Plan as Proposed

DO NOT SCALE THIS DRAWING. THE CONTRACTOR IS DEEMED TO HAVE CHECKED ALL DIMENSIONS ON SITE AND REPORT ANY DISCREPANCIES TO OGLESBY & LIMB LTD.
THE CONTENTS OF THIS DRAWING ARE COVERED BY COPYRIGHT AND REMAIN THE PROPERTY OF OGLESBY & LIMB LTD. WRITTEN APPROVAL MUST BE OBTAINED FROM OGLESBY & LIMB LTD PRIOR TO DUPLICATION OR REPRODUCTION OF THIS DRAWING OR ITS CONTENTS.
ANY DIMENSIONS NOT SHOWN ARE TO BE CHECKED AND AGREED WITH OGLESBY & LIMB LTD.

THIS DRAWING HAS BEEN BASED UPON AN ORIGINAL SUPPLIED BY THE CLIENT. THE ORIGINAL DRAWING WAS BASED ON RECORD INFORMATION NOT UPON MEASURED SURVEY MATERIAL. THIS DRAWING HAS BEEN ADJUSTED LOCALLY TO ENSURE ACCURACY IN CERTAIN AREAS AND TO ELIMINATE OBVIOUS ERRORS AND OMISSIONS, BUT CANNOT BE TAKEN AS AN ACCURATE REPRESENTATION OF THE BUILDING AS IT EXISTS ON SITE. WHERE DIMENSIONS ARE CONSIDERED CRITICAL THEY SHOULD BE VERIFIED ON SITE AND QUERIES RAISED WITH THE ARCHITECT PRIOR TO CONSTRUCTION COMMENCING.

Ref	date	Description	by
A	26.09.03	Revised in accordance with clients instructions as follows: 1. Extension totally redesigned to reduce size	ajo

Revisions

Oglesby & Limb Ltd
Chartered Architects
and Building Surveyors
67 London Road
Newark, Notts
NG24 1RZ
Tel: 01636 702030
Fax: 01636 703740
e-mail: design@o-l-ltd.co.uk

Client:
Mr and Mrs D Matthews

Project:
Extension to Farmhouse
The Firs, Siltside, Gosberton Risegate

Drawing Title:
Plans as Proposed

APPROVED PLANS
Ref. A1

Date:	September 2002	Scale:	1 : 50 @ A1
Drawn by:	A.Oglesby	Checked by:	DAL

Drawing Number: A0026 - 03
Rev: A

PLANNING
- 2 OCT 2003
Ref. 1405/02