

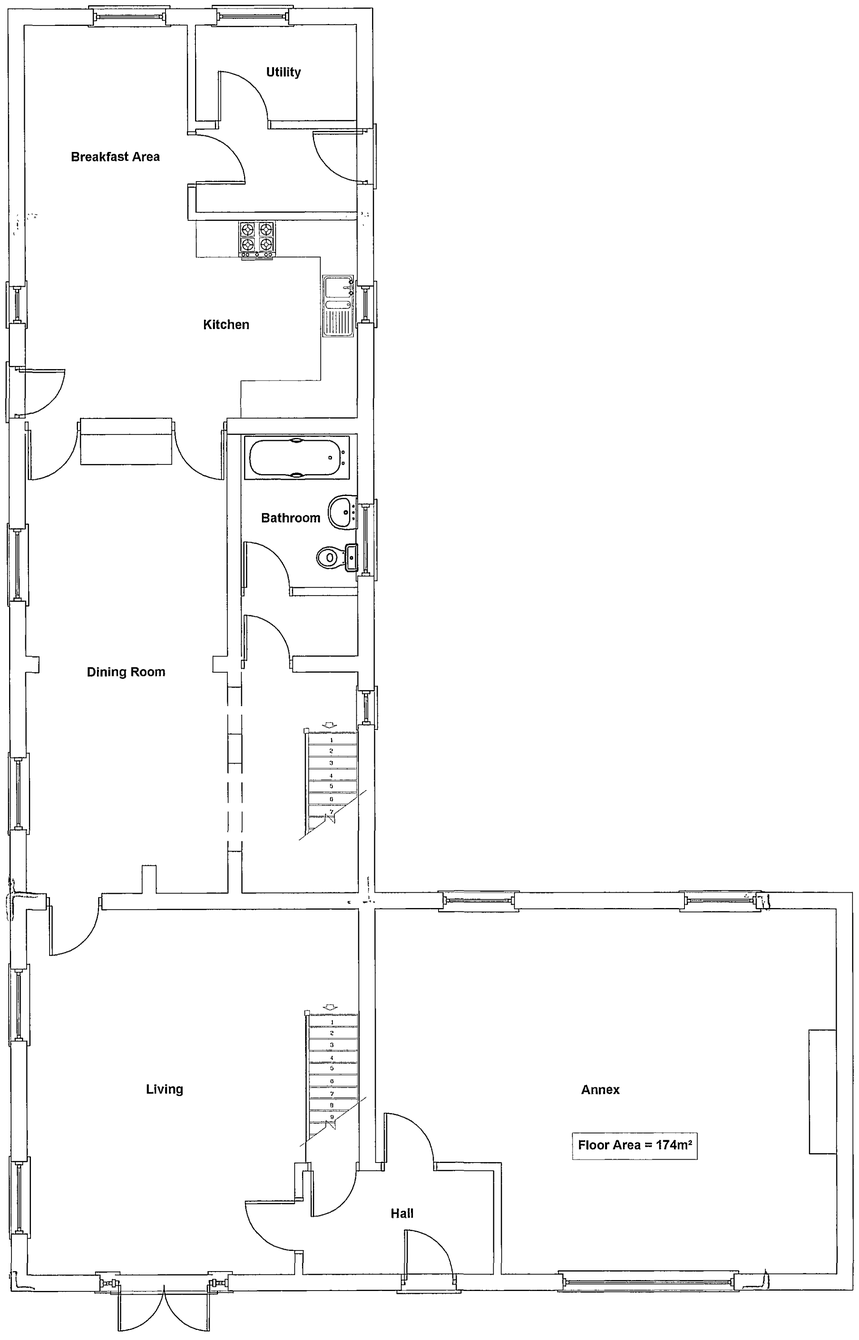


Existing Ground Floor Plan
Scale 1:50

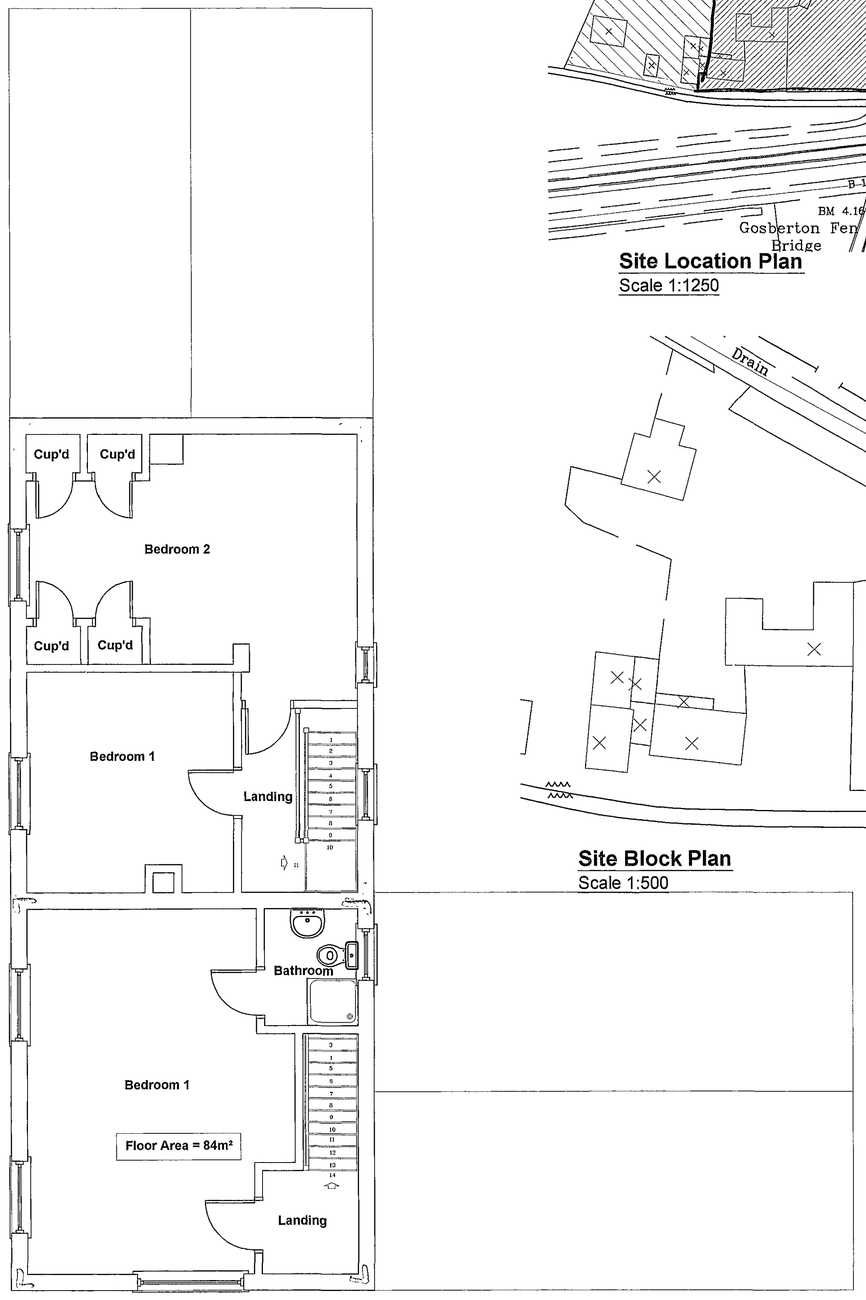

Existing First Floor Plan
Scale 1:50

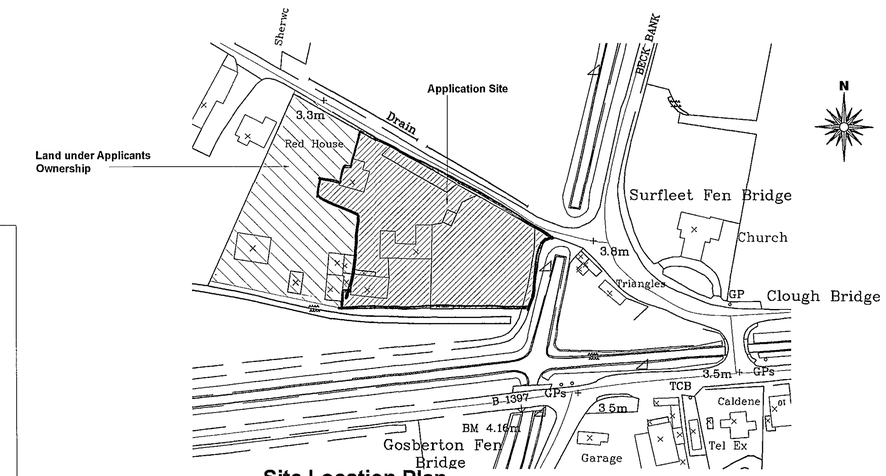

Site Location Plan
Scale 1:1250

Site Block Plan
Scale 1:500

SHDC
Planning & Development
- 6 NOV 2007
Ref: 1472/07

DETERMINED
PLAN

Client :
Mr Kember
May Cottage
Broad Drove
Gosberton Clough
PE11 4JS

Site :
Proposed Extension & Internal Alterations

remway Design Ltd
2 Red Lion Street
Spalding
P E 1 1 1 S X
Tel / Fax: 01775 768 921
Mobile : 07815 112 058
e-mail: jason@remwaydesign.co.uk

Date : june07 | Scale : As Noted

Drawing No:
rem 1383 - 01

ORIGINAL
AFTER HEARING 1987