
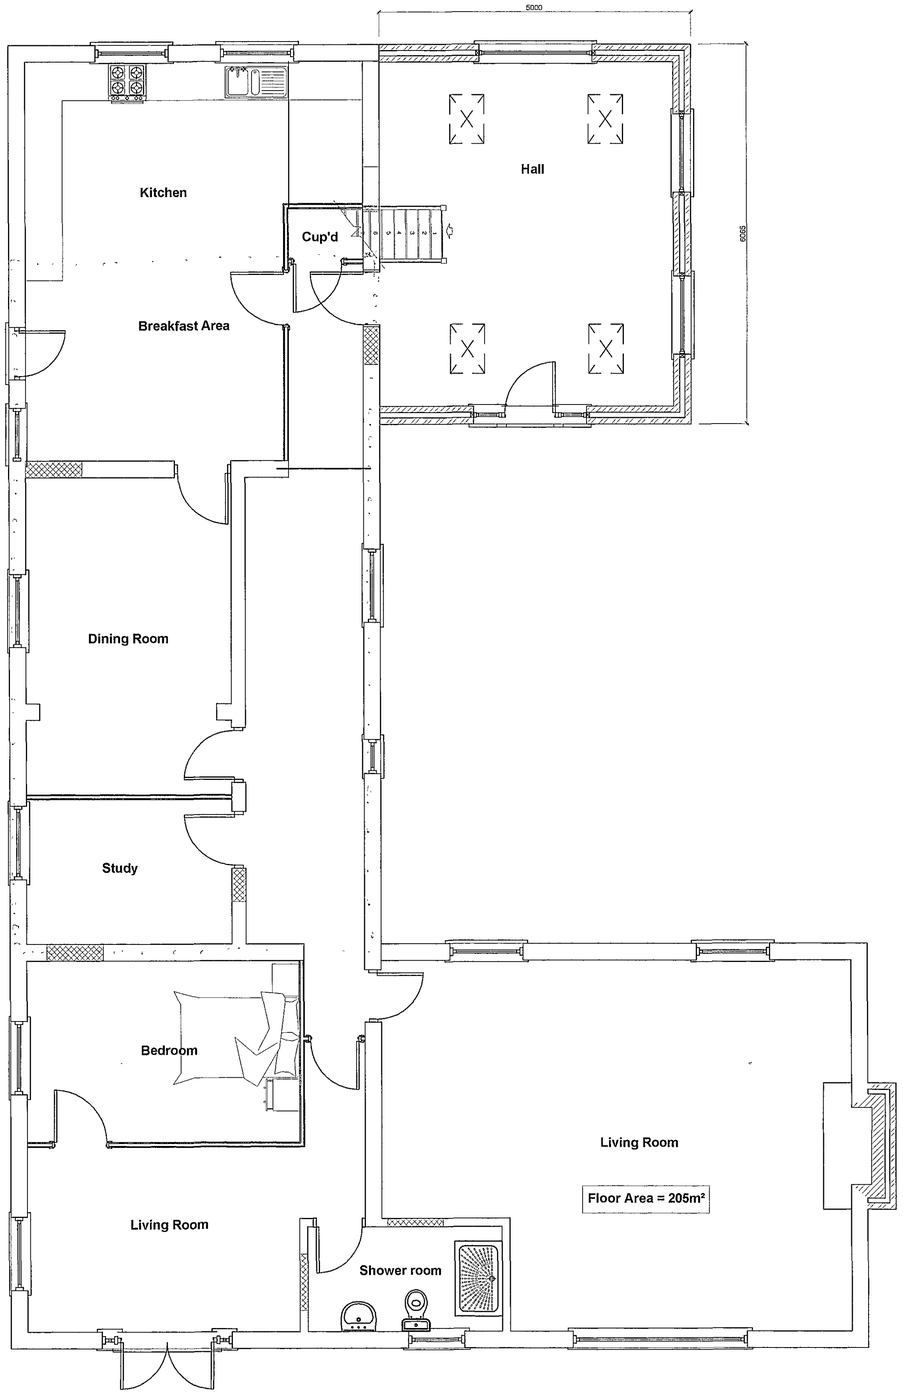


Proposed Ground Floor Plan
Scale 1:50

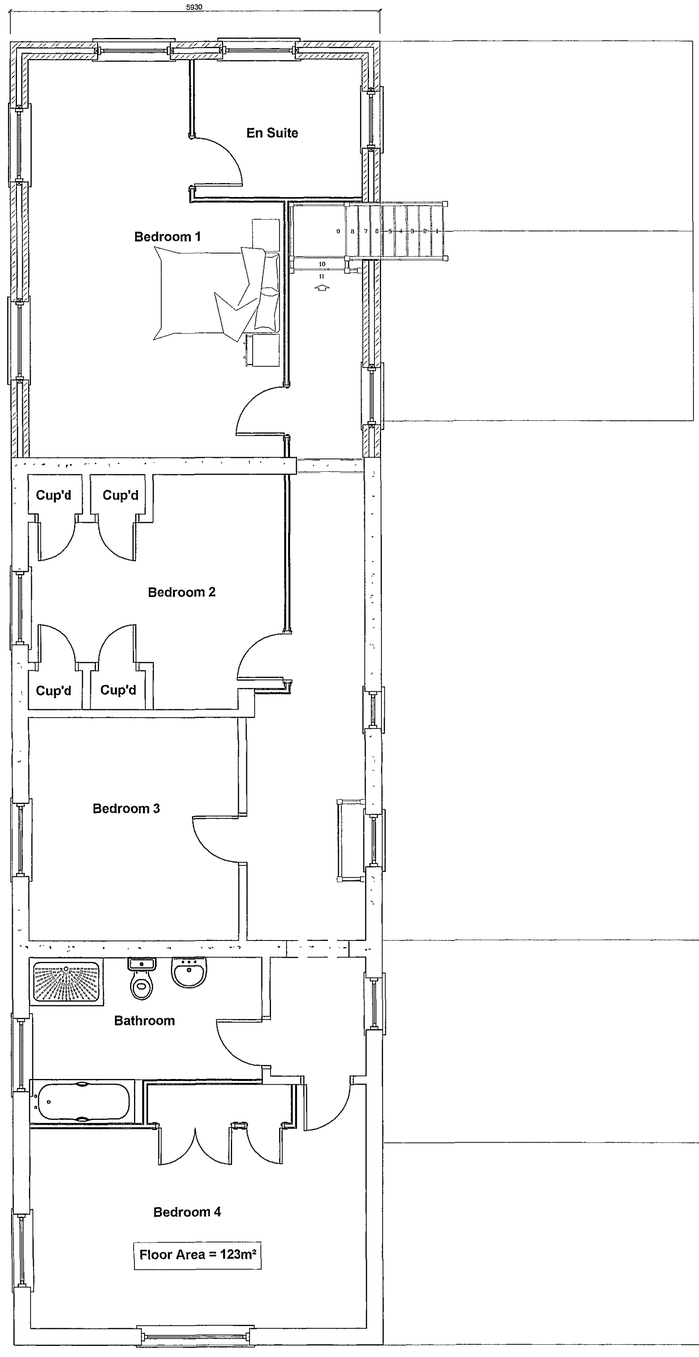

Proposed First Floor Plan
Scale 1:50

DETERMINED PLAN

HDC Planning & Development - 6 NOV 2007 1472/07

'ORIGINAL DWELLING.
FLOOR AREA 1. 67-2
FLOOR AREA 2. 36·6.

rev "C" - 02.11.07 - Amended to suit clients comments

rev "B" - 04.10.07 - Amended to suit Clients comments

rev "A" - 11.09.07 - Amended to suit the Client's comments

GENERAL CONDITIONS
Contractors are responsible for checking all dimensions on site when work commences and before ordering any materials.Any discrepancies should be brought to the attention of the Client for remedial action before commencing further

All details shown are based on typical site conditions for that area, any abnormal conditions should be brought to the attention of the Client and Local Authority.

The notes shown are mainly to cover the requirements of Building Regulations and should not be treated as full specification.

No allowance has been made for any Structural Calculations,a "SAP" calculation, Soil Investigation or Flood Risk Assessment.If deemed necessary then these will be a chargeable extra.All steel beam sizes shown on drawing are all subject to confirmation from Structural Engineer.

All materials not specified to be of a standard suitable for the work proposed and be fit for purpose.All work to be in accordance with good building practise and all necessary BS codes for Workmanship on Building Sites

Client :

Mr Kenber
May Cottage
Broad Drove
Gosberton Clough
PE11 4JS

Site :

Proposed Extension & Internal Alterations

remway Design Ltd
2 Red Lion Street
Spalding
P E 1 1 1 S X
Tel / Fax: 01775 768 921
Mobile : 07815 112 058
e-mail: jason@remwaydesign.co.uk

Date : june07 | Scale : As Noted

Drawing No:
1383 - 02 "C"