
Do not scale off this drawing

All site dimensions to be checked before work commences.




FRONT ELEVATION

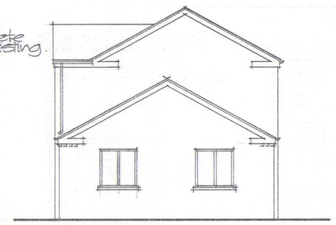


SIDE ELEVATION




REAR ELEVATION

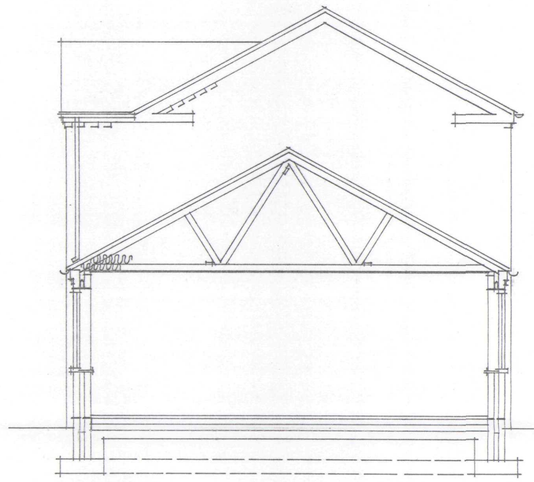

SECTION.

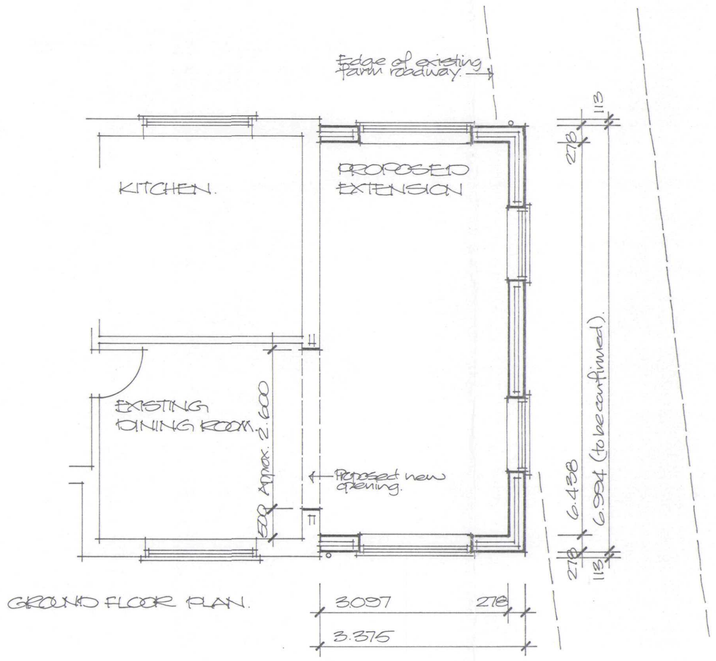


GROUND FLOOR PLAN.

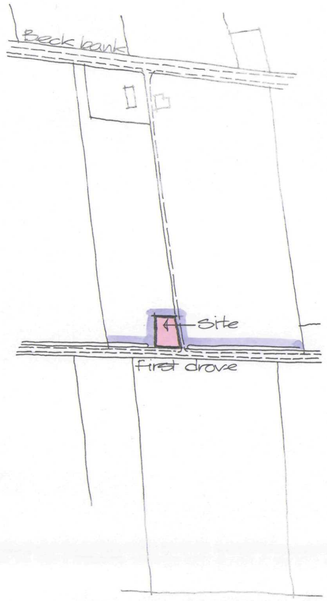

LOCATION PLAN Scale 1:2500

DETERMINED PLAN

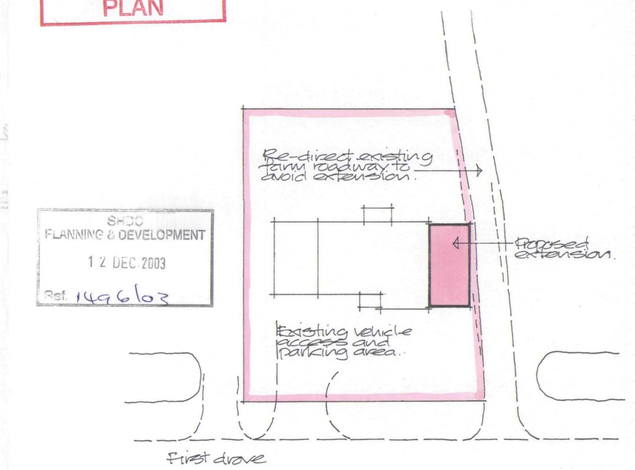

S.20
PLANNING & DEVELOPMENT
12 DEC 2003
Ref. 1496/03

BLOCK PLAN Scale 1:250

Project

PROPOSED EXTENSION TO EXISTING HOUSE 'COUNTRY VIEW' FIRST DROVE, GOEFERTON CLOUGH.

ALAN HORNSBY
ARCHITECTURAL SERVICES

'Little Acre'
Peak Hill, Cowbit,
Spalding, Lincs. PE12 6AW
Tel. Holbeach (01406) 380591

Client

MR & MRS D.D. BRIGGS

Scale 1:50/1:100

Date Dec. 03

Drg. no. 03/73/01

Summit DS(UK) 0096