

DO NOT SCALE THIS DRAWING. THE CONTRACTOR IS DEEMED TO HAVE CHECKED ALL DIMENSIONS ON SITE AND REPORT ANY DISCREPANCIES TO OGLESBY & LIMB LTD.
THE CONTENTS OF THIS DRAWING ARE COVERED BY COPYRIGHT AND REMAIN THE PROPERTY OF OGLESBY & LIMB LTD. WRITTEN APPROVAL MUST BE OBTAINED FROM OGLESBY & LIMB LTD PRIOR TO DUPLICATING OR REPRODUCTION OF THIS DRAWING OR ITS CONTENTS.
ANY DIMENSIONS NOT SHOWN ARE TO BE CHECKED AND AGREED WITH OGLESBY & LIMB LTD

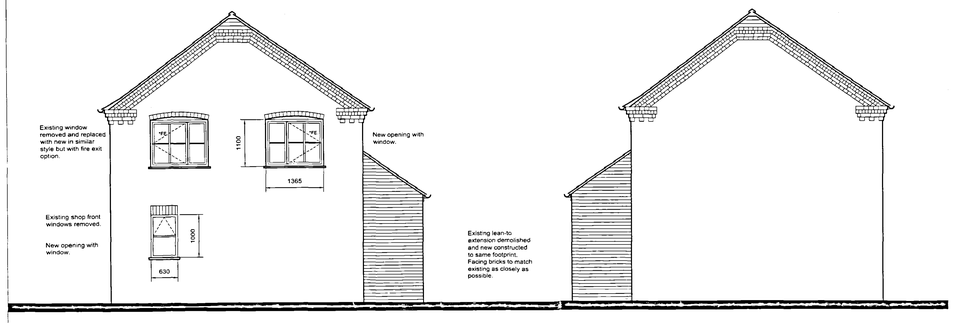


End Elevation
Scale 1:50.


End Elevation
Scale 1:50.

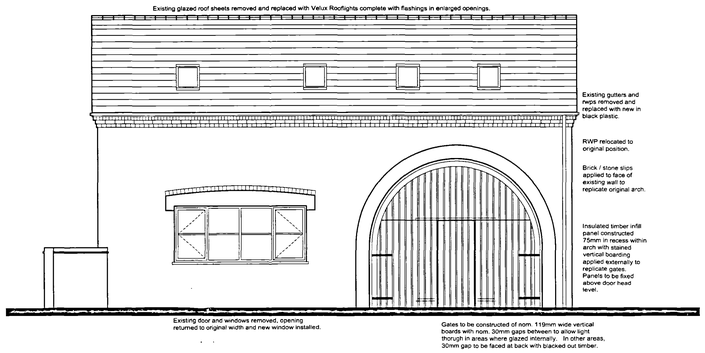

Front Elevation as Proposed (outer doors closed)
Scale 1:50.

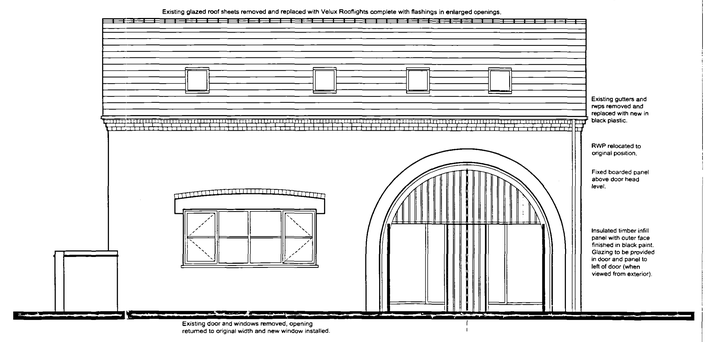


Front Elevation as Proposed (with outer doors open)
Scale 1:50.

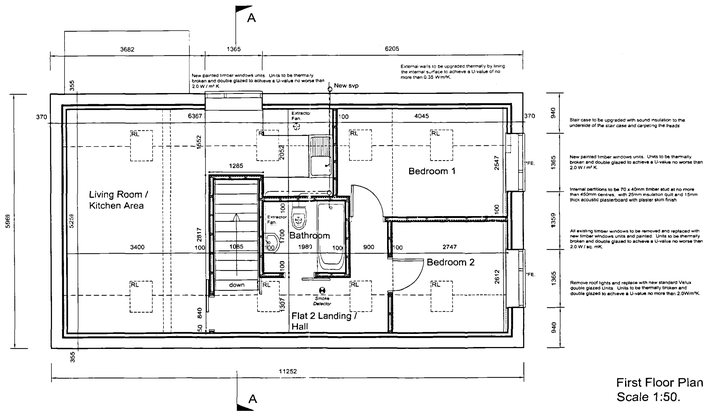


First Floor Plan
Scale 1:50.



Rear Elevation
Scale 1:50.

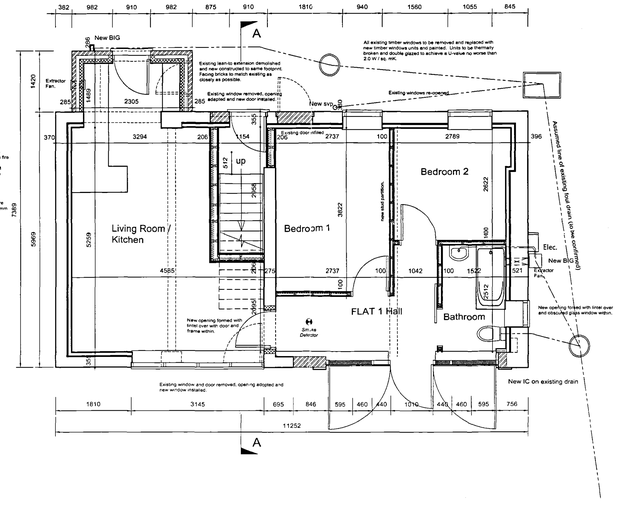

Ground Floor Plan
Scale 1:50.

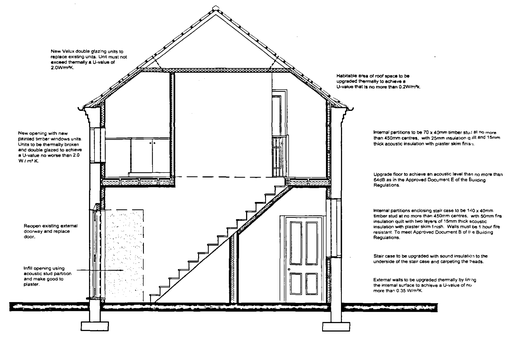

Cross-Section A - A
Scale 1:50.

AMENDED PLAN
Ref. 6/2

SHDC
Planning & Development
31 MAR 2005
Ref: 1523/04

Rev.	Information.	Date.	By.
A.	Action of windows to the side and rear elevation at first floor level.	29/3/05.	CDA.

Oglesby & Limb Ltd
Chartered Architects and Building Surveyors
67 London Road
Newark, Notts
NG24 1RZ
Tel: 01636 703030
Fax: 01636 703340
e-mail: design@o-l-ltd.co.uk

Client:
Monograms Property Limited.

Project:
Conversion of Former Shop to Flats Westhorp Road, Gosberton.

Drawing Title:
Proposed Plans, Elevations & Cross-Section.

BUILDING REGULATION ISSUE

Date:	Dec. 2004	Scale:	1:50
Drawn by:	CDA	Checked by:	AJO

Drawing Number: A0325 - 03
Rev: A