

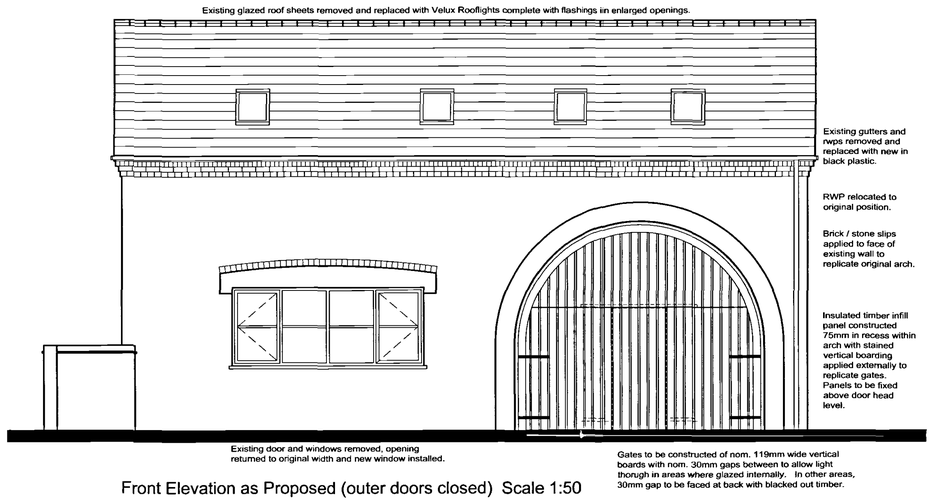



Front Elevation as Proposed (outer doors closed) Scale 1:50

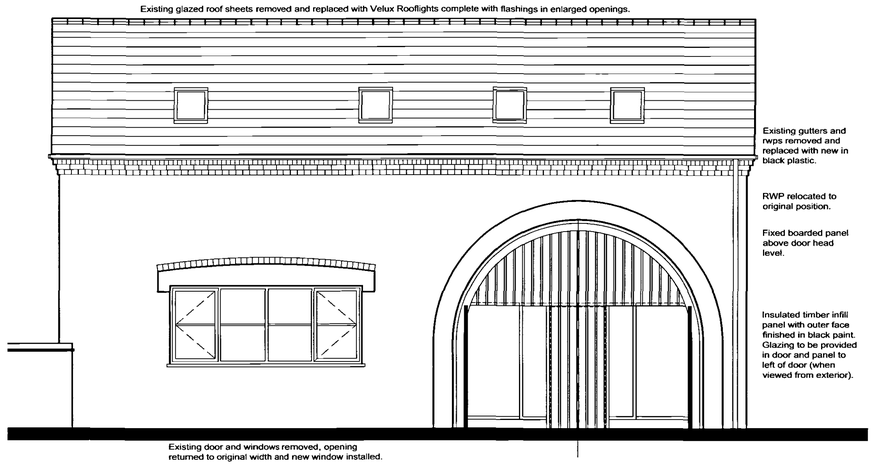

Front Elevation as Proposed (with outer doors open) Scale 1:50

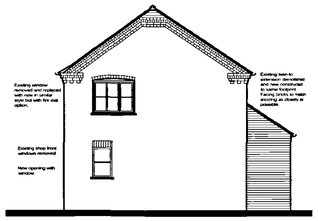


End Elevation as Proposed Scale 1:100

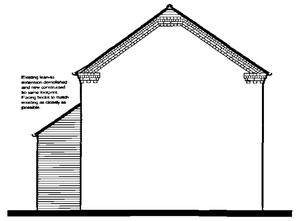


End Elevation as Proposed Scale 1:100




Rear Elevation as Proposed Scale 1:100

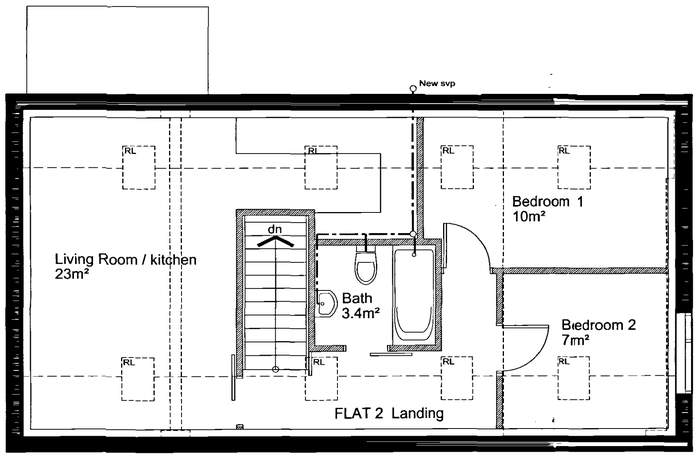

First Floor Plan as Proposed

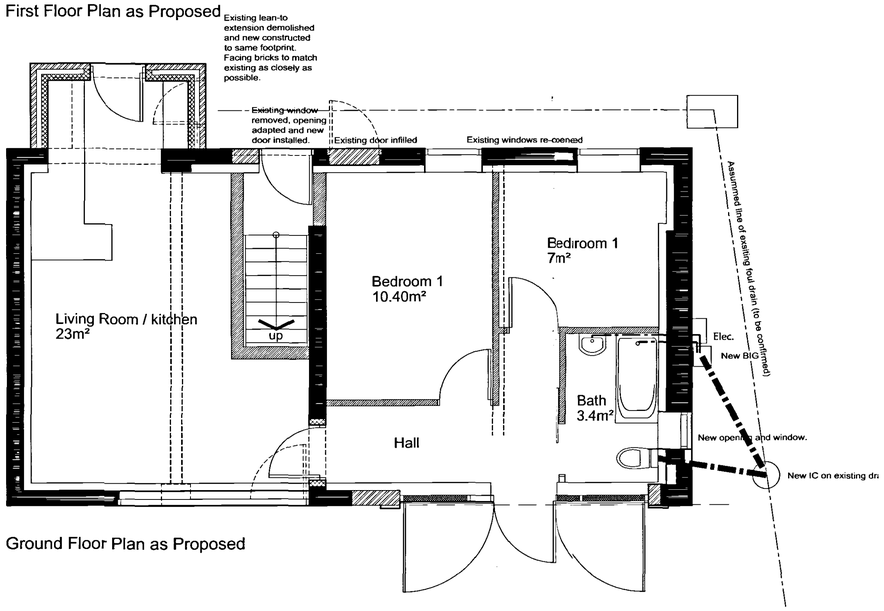

Ground Floor Plan as Proposed

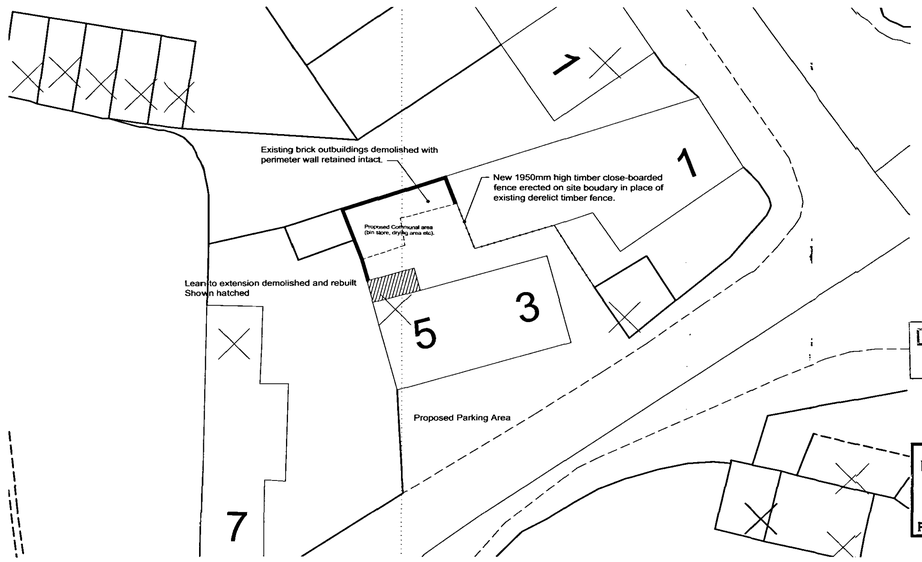

Site Block Plan

DETERMINED PLAN

SHDC
Planning & Development
11 JAN 2005
Ref: 1523/04

AMENDED PLAN
Ref: A1

DO NOT SCALE THIS DRAWING. THE CONTRACTOR IS DEEMED TO HAVE CHECKED ALL DIMENSIONS ON SITE AND REPORT ANY DISCREPANCIES TO OGLESBY & LIMB LTD.
THE CONTENTS OF THIS DRAWING ARE COVERED BY COPYRIGHT AND REMAIN THE PROPERTY OF OGLESBY & LIMB LTD. WRITTEN APPROVAL MUST BE OBTAINED FROM OGLESBY & LIMB LTD PRIOR TO DUPLICATION OR REPRODUCTION OF THIS DRAWING OR ITS CONTENTS.
ANY DIMENSIONS NOT SHOWN ARE TO BE CHECKED AND AGREED WITH OGLESBY & LIMB LTD.

Ref	date	Description	by
A	11.01.05	Front & side elevations amended to planners comments	ajo

Revisions

Drawing Status

Oglesby & Limb Ltd
Chartered Architects
and Building Surveyors
67 London Road
Newark, Notts
NG24 1RZ
Tel: 01636 702030
Fax: 01636 703740
e-mail: design@o-l-ltd.co.uk

Client:
Monograms Property Limited

Project:
Conversion of Former Shop to Flats
Westthorpe Road, Gosberton

Drawing Title:
Plans and Elevations as Proposed
PLANNING APPLICATION ISSUE

Date:	Oct. 2004	Scale:	1:50 & 1:200
Drawn by:	AJO	Checked by:	DAL

Drawing Number:	Rev:
A0325-02	A