
SHDC
Planning & Development
18 NOV 2004
Ref: 1542/04


DETERMINED PLAN




• SOUTH (FRONT) ELEVATION AS PROPOSED. •

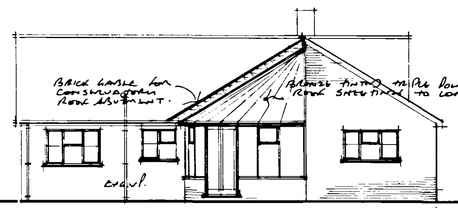


• NORTH (REAR) ELEVATION AS PROPOSED. •

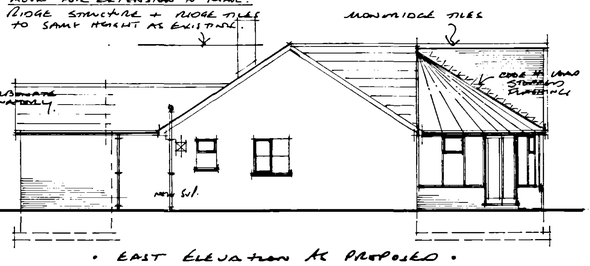

• EAST ELEVATION AS PROPOSED •

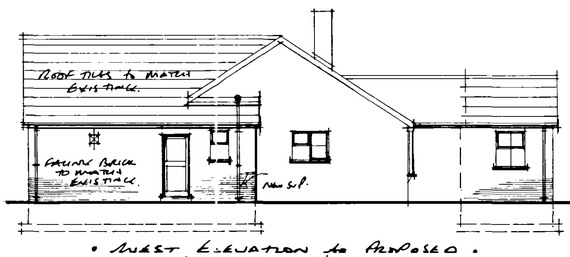


• WEST ELEVATION AS PROPOSED •

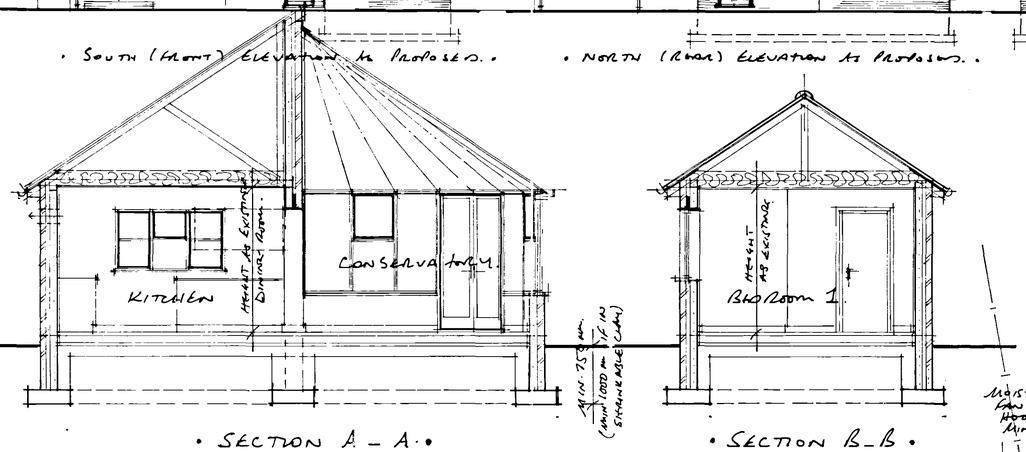


• SECTION A – A •

• SECTION B–B •

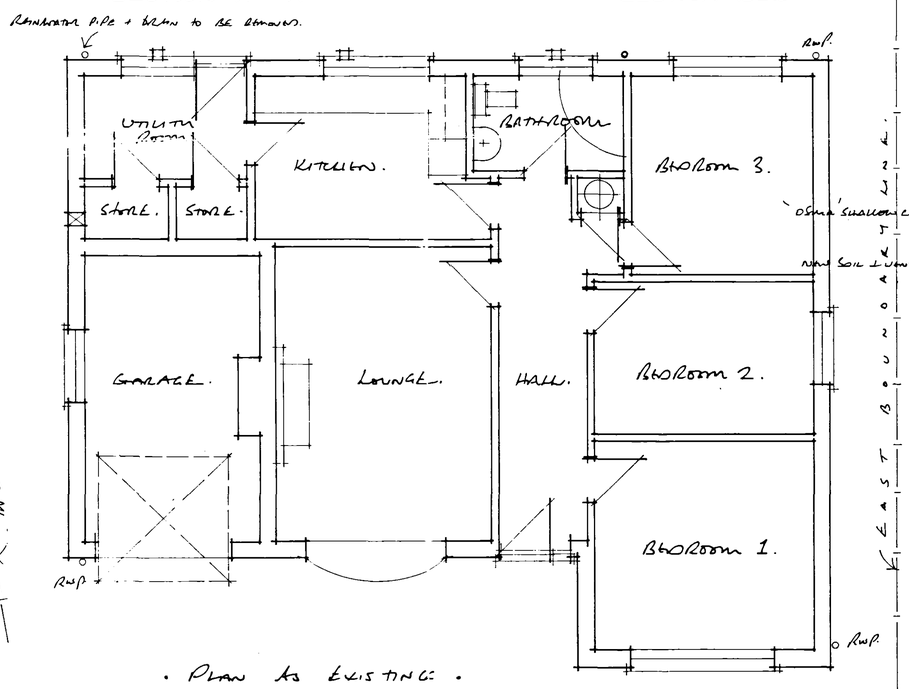

• PLAN AS EXISTING •

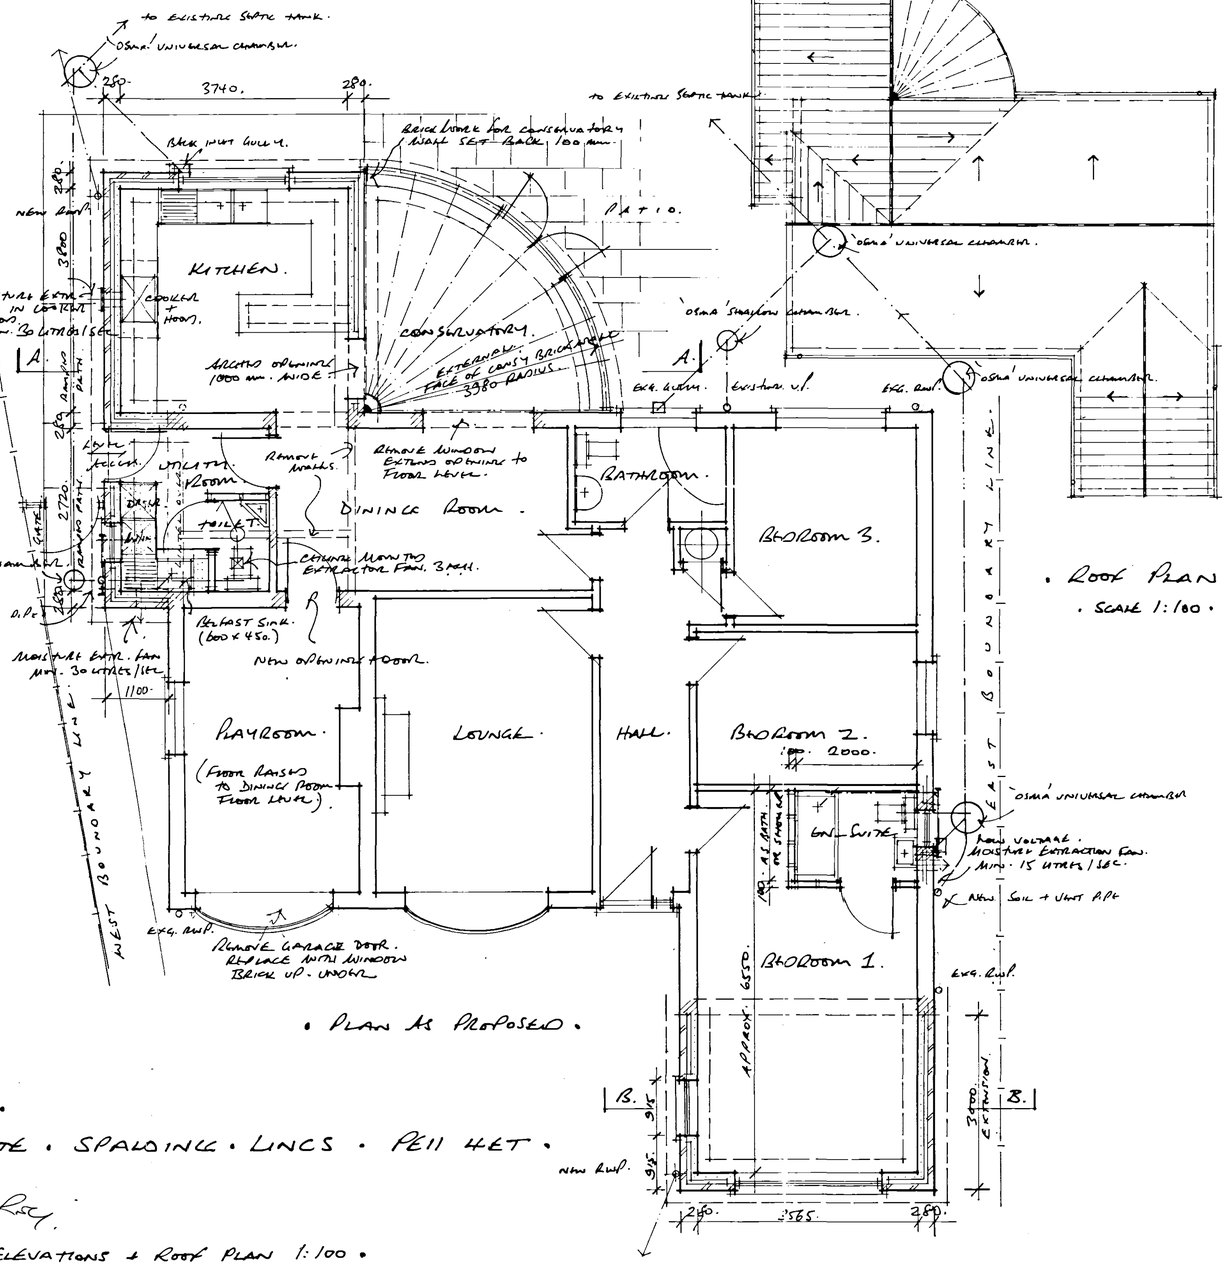

• PLAN AS PROPOSED •

• ROOF PLAN •
• SCALE 1:100 •

• PROPOSED ALTERATIONS AND EXTENSION TO BUNGALOW •
• HOLLY COTTAGE • 124A SILTSIDE • GOSBERTON RISEGATE • SPALDING • LINCS • PE11 4ET •
• for. • ~~MELANIE AND BARRY CLOW~~ MR. J.B CLOW + MRS. M.J. BIRD Ltd. •

DRAWING NO. 04/175/02 • SCALES. • PLANS + SECTIONS 1:50 • ELEVATIONS + ROOF PLAN 1:100 •

• R.N COWLING MBIAT. ARCHITECTURAL TECHNOLOGIST. • 9 GALWAY CLOSE • SPALDING • LINCS. PE11 3XL. • TEL: (01775) 723836. •