




GROUND FLOOR PLAN

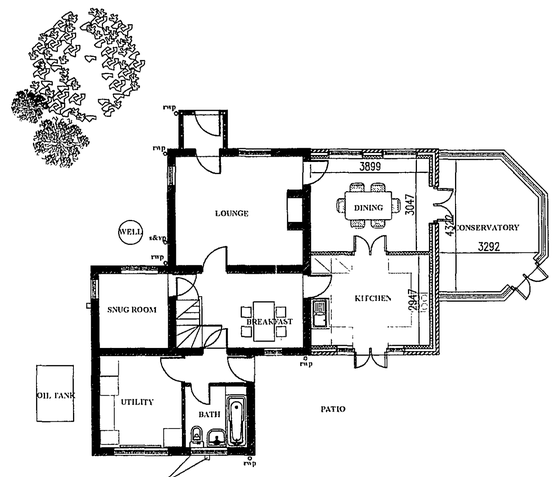


FIRST FLOOR PLAN

# SITE

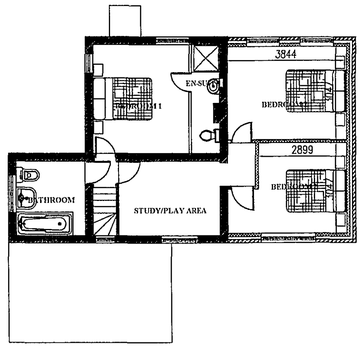


PROPOSED SOUTH ELEVATION




PROPOSED SOUTH ELEVATION

SILTSIDE

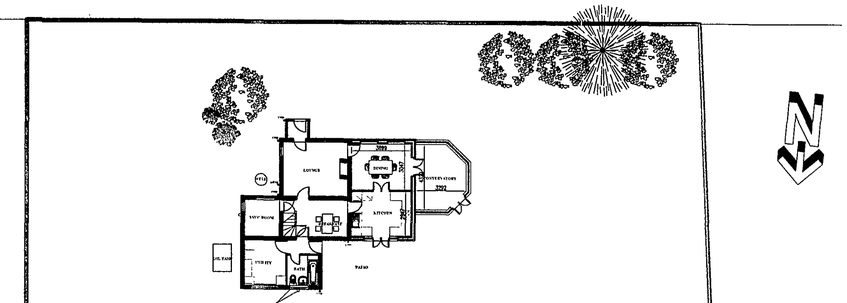



GROUND FLOOR PLAN

# SITE

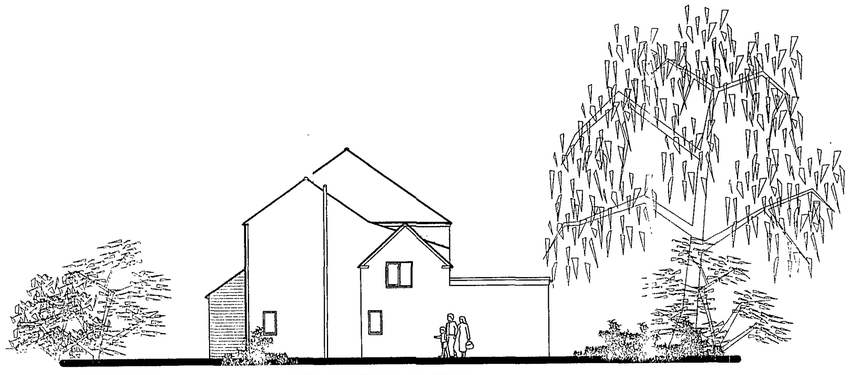

PROPOSED SOUTH ELEVATION

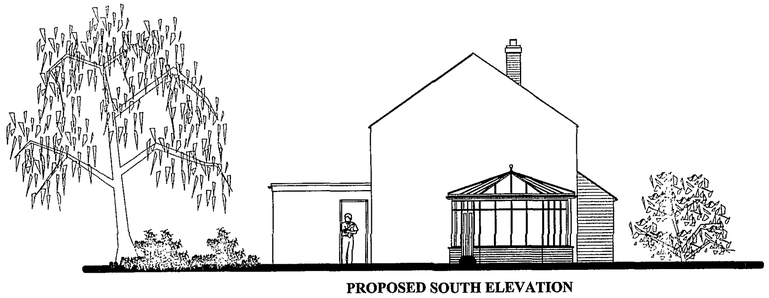

PROPOSED SOUTH ELEVATION

SHDC
Planning & Development
- 5 DEC 2007
Ref: 1597/07

DETERMINED PLAN

JOHN D LYNCH partnership
CHARTERED ARCHITECTS

| | |
|---|---|
| Client: Mr & Mrs Howard | |
| Project: Extension to 116 Siltside, Gosberton Risegate | |
| Drawing: Proposed Plans and Elevations | |
| Date: Sept. 2007 | Drawn: JDL |
| Job No.: 1670 | Drawing No.: AD/2 |
| Scale: 1:100 & 1:200 | Revision: |