



GROUND FLOOR PLAN

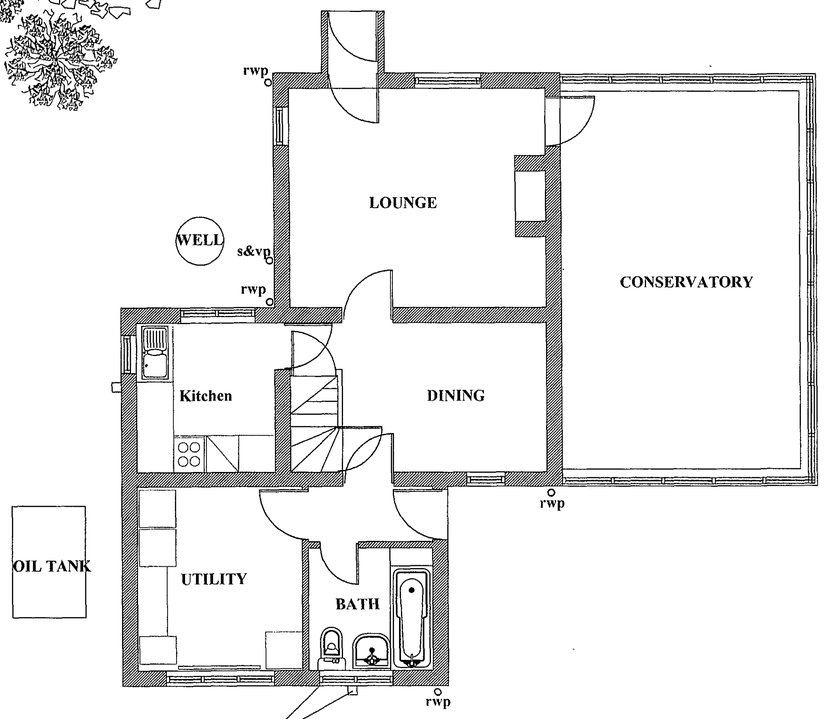


FIRST FLOOR PLAN

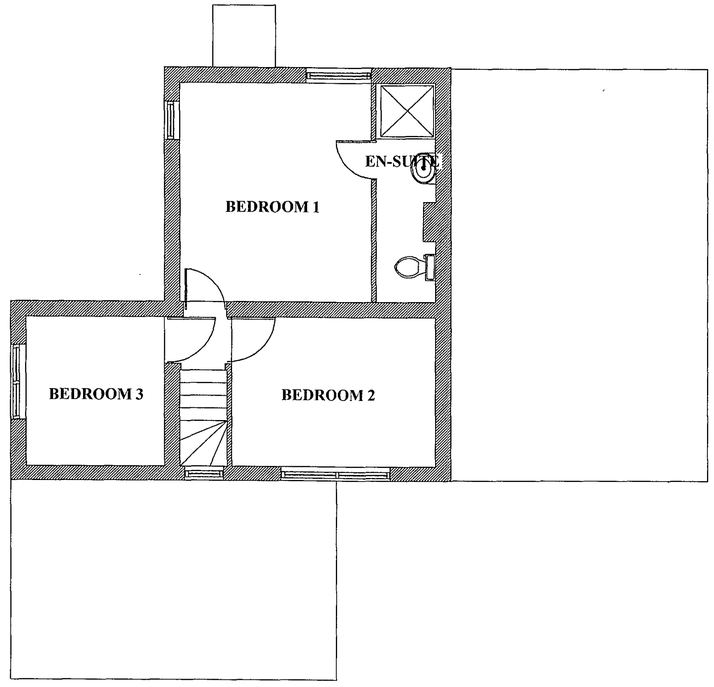



EXISTING SOUTH ELEVATION




EXISTING SOUTH ELEVATION

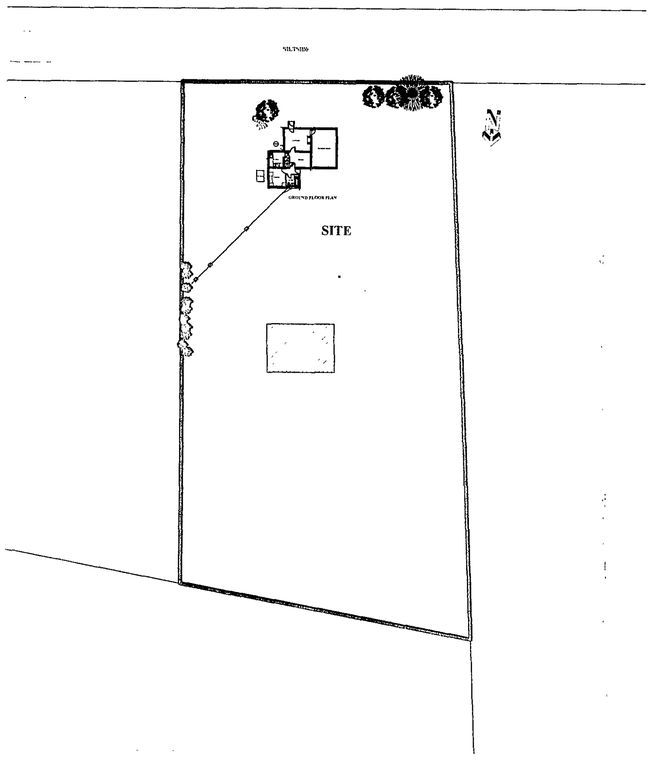

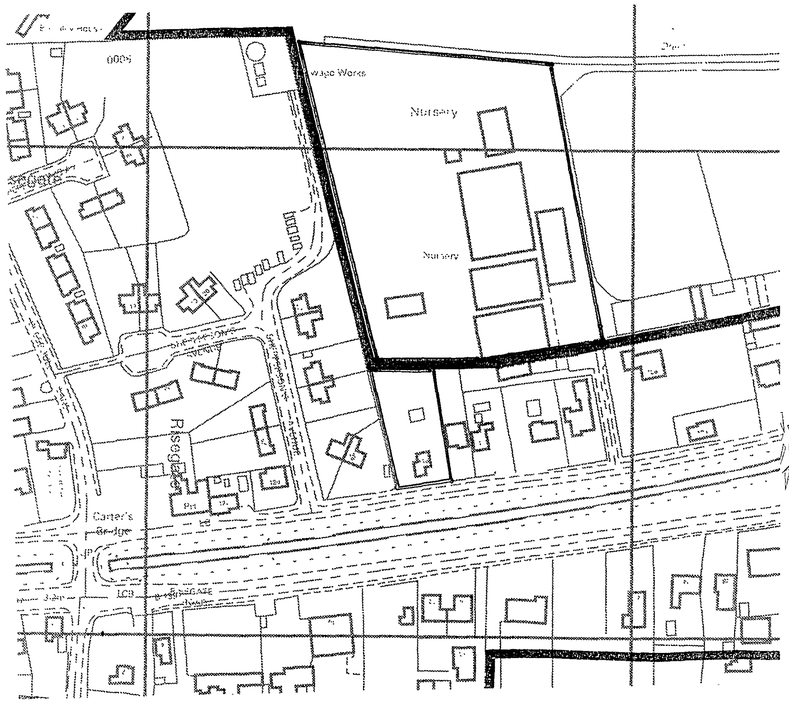

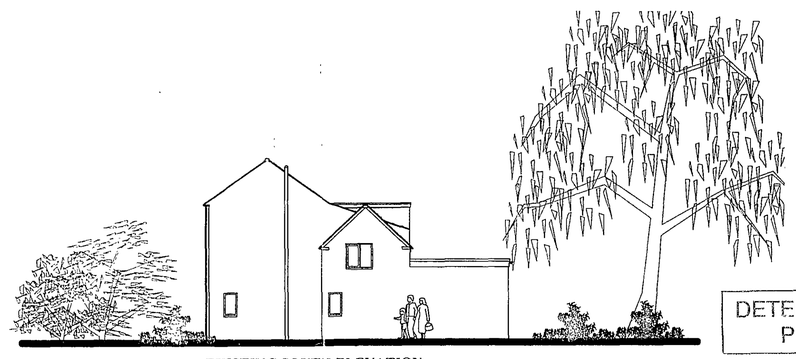

EXISTING SOUTH ELEVATION

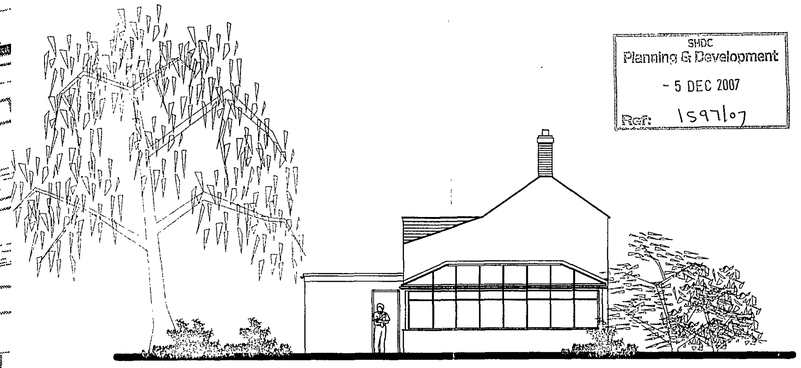

EXISTING SOUTH ELEVATION

DETERMINED PLAN

SHDC
Planning & Development
- 5 DEC 2007
Ref: 1597/07

JOHN D LYNCH
partnership
CHARTERED ARCHITECTS

Client: Mr Mark Howard	
Project: Alterations & extensions to No. 116 Siltside	
Drawing: Existing Plans and Elevations	
Date: July 2007	Drawn: JDL
Job No.: 1670	Drawing No.: AL/1A
Scale: 1:50 & 1:100 1:2500	Revision: