


Notes:

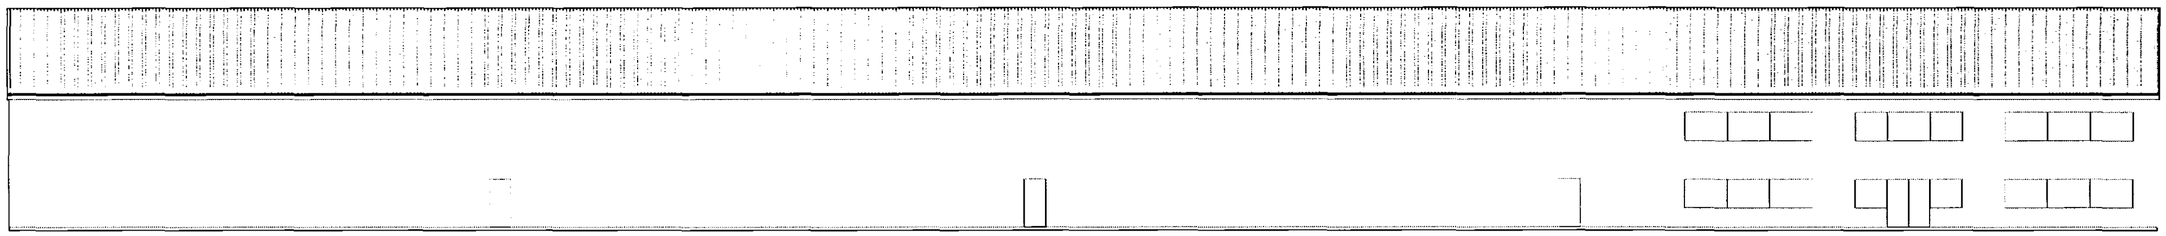

SOUTH ELEVATION

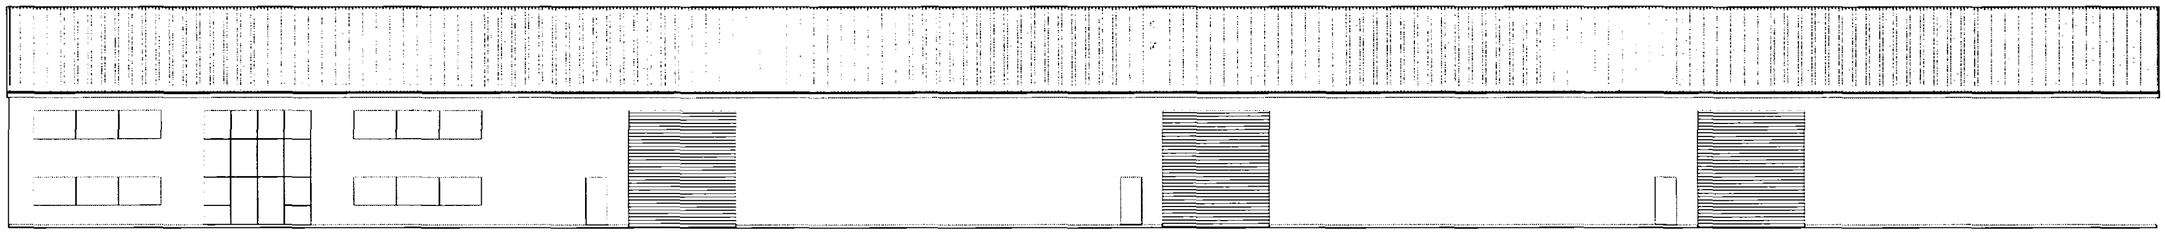

NORTH ELEVATION

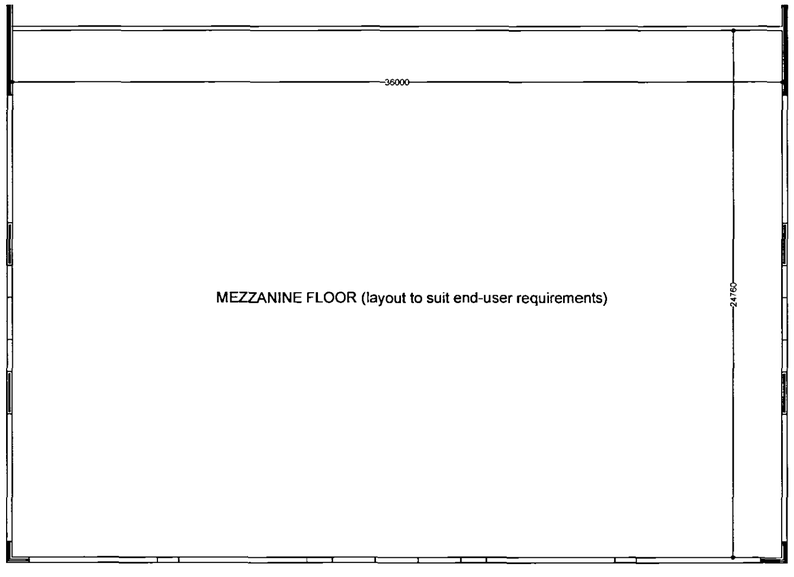

MEZZANINE FLOOR

Notes:
External cladding to be profiled steel sheeting with polyester powder coat finish (light grey).
Windows to be polyester powder coated aluminium thermally broken frames with sealed double glazed units.
All doors, windows, flashings and the like to be finished dark grey.

SHDC
PLANNING & DEVELOPMENT
2 2 NOV 2005
Ref. 1606/05

ROCHFORD
PROJECT SERVICES
33 MOUNT EPHRAIM
TUNBRIDGE WELLS KENT
TN4 8AA
T : 01892 775733 ~ F : 01892 775738
E : rochford.ps@btopenworld.com

Project:	PROPOSED NEW BUILDINGS FENLAND BUSINESS PARK BELCHMIRE LANE, GOSBERTON
Client:	SANDHURST GROUP Ltd.
Dwg Title:	PROPOSED NEW BUILDING 5 MEZZANINE PLAN, N & S ELEVATIONS
Dwg Nr:	3603 / A2 / 003 Rev. ~
Drawn:	GWB Date: October 2005 Scale: 1:200

INDICATIVE

DETERMIN...
PLAN