


Notes:

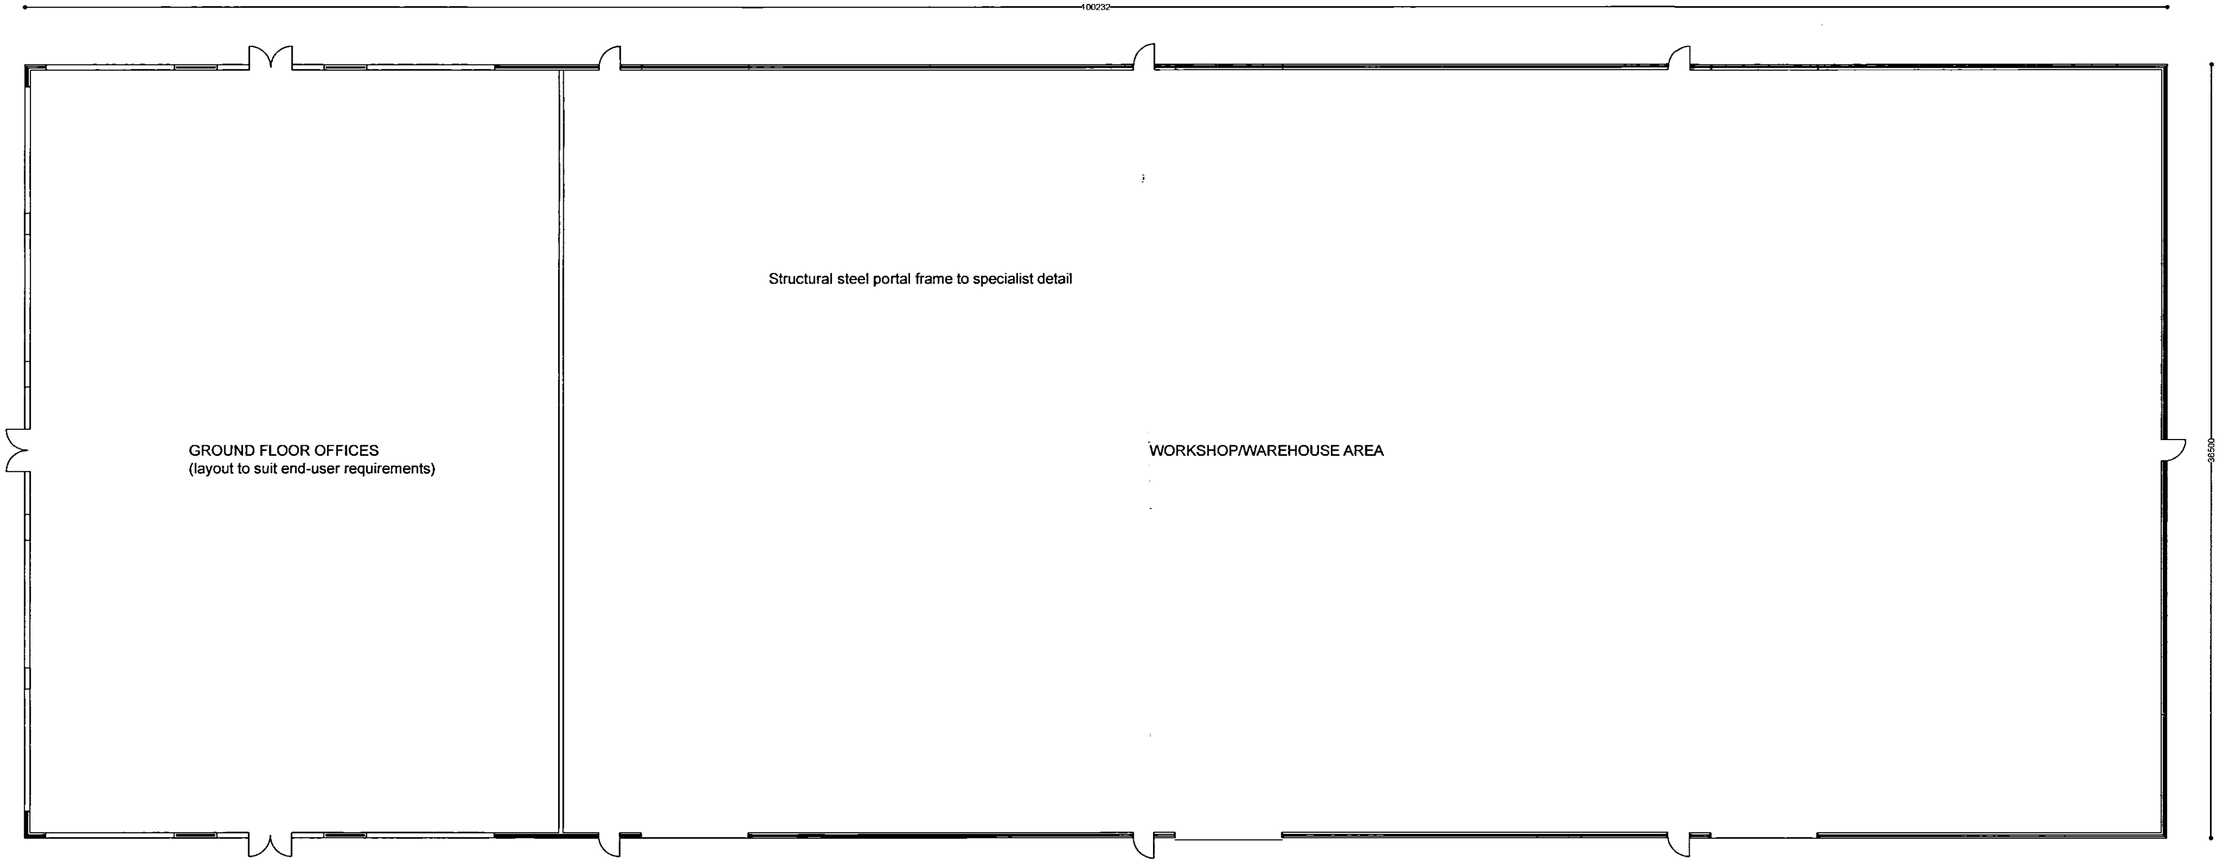

GROUND FLOOR

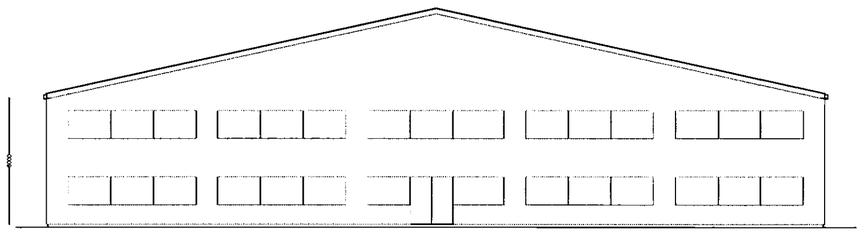

EAST ELEVATION

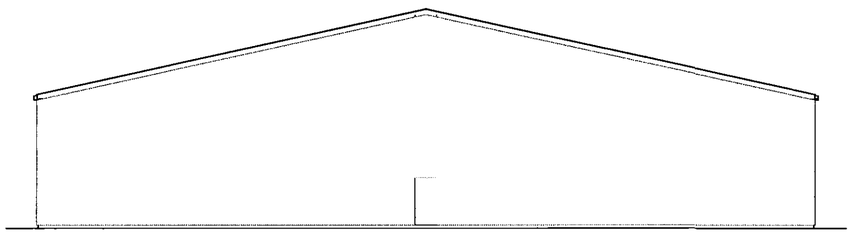

WEST ELEVATION

SHDC
PLANNING & DEVELOPMENT
22 NOV 2005
Ref. 160105

ROCHFORD
PROJECT SERVICES
33 MOUNT EPHRAIM
TUNBRIDGE WELLS KENT
TN4 8AA
T : 01892 775733 ~ F : 01892 775738
E : rochford.ps@btopenworld.com

Project:	PROPOSED NEW BUILDINGS FENLAND BUSINESS PARK BELCHMIRE LANE, GOSBERTON
Client:	SANDHURST GROUP Ltd.
Dwg Title:	PROPOSED NEW BUILDING 5 GF PLAN, EAST & WEST ELEVATIONS
Dwg Nr:	3603 / A2 / 002 Rev: ~
Drawn:	GWB Date: October 2005 Scale: 1:200

INDICATIVE

DETERMINED
PLAN