


Notes:

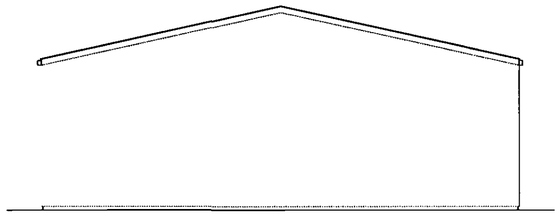


EAST ELEVATION

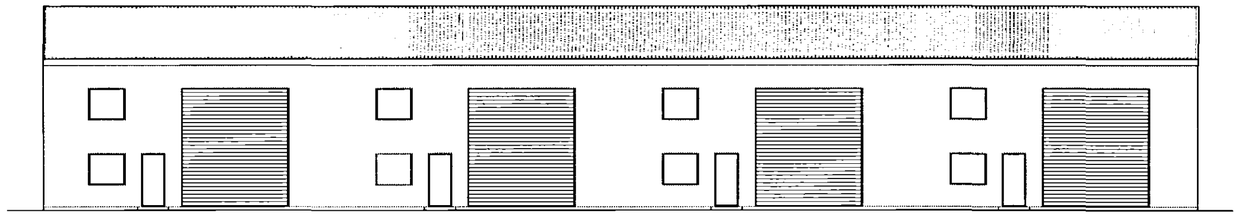


NORTH ELEVATION (Buildings handed)

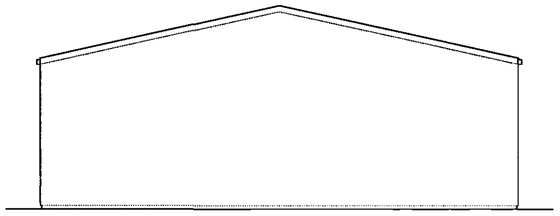

WEST ELEVATION

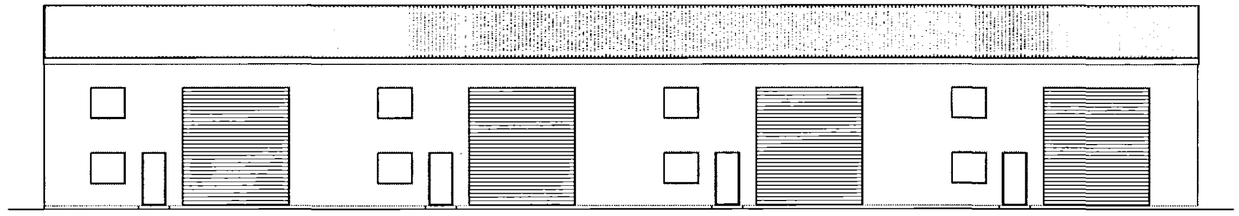


SOUTH ELEVATION (Buildings handed)

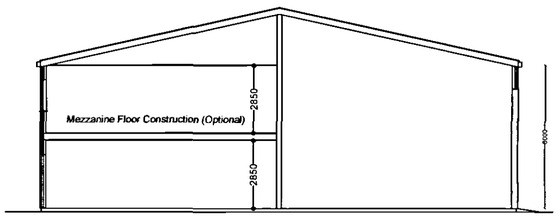

SECTION

Notes:
External cladding to be profiled steel sheeting with polyester powder coat finish (light grey).
Windows to be polyester powder coated aluminium thermally broken frames with sealed double glazed units.
All doors, windows, flashings and the like to be finished dark grey.

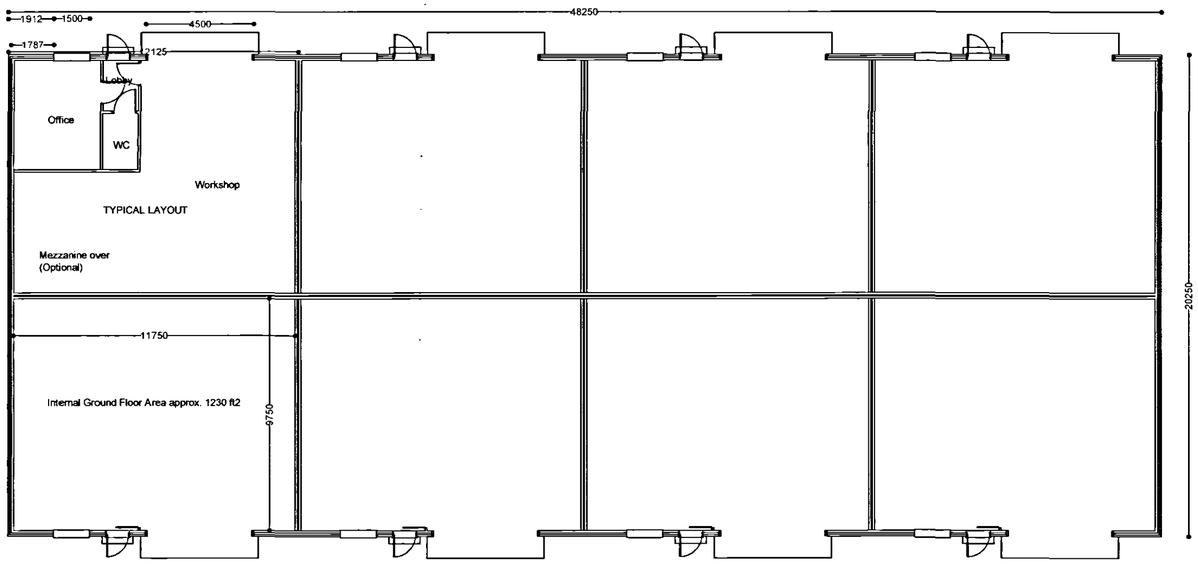

PLANS

SHDC
PLANNING & DEVELOPMENT
2 2 NOV 2005
Ref. 1606/05

ROCHFORD
PROJECT SERVICES

33 MOUNT EPHRAIM
TUNBRIDGE WELLS KENT
TN4 8AA
T : 01892 775733 ~ F : 01892 775738
E : rochford.ps@btopenworld.com

Project:	PROPOSED NEW BUILDINGS FENLAND BUSINESS PARK BELCHMIRE LANE, GOSBERTON
Client:	SANDHURST GROUP Ltd.
Dwg Title:	PROPOSED NEW BUILDINGS 3 & 4 PLANS, ELEVATIONS and SECTION
Dwg Nr:	3603 / A2 / 001 Rev ~
Drawn:	GWB Date: October 2005 Scale: 1:200

INDICATIVE