


Contractor to check all Dimensions on site prior to ordering materials / commencing work.Do Not Scale from this Drawing - If in doubt then please ask

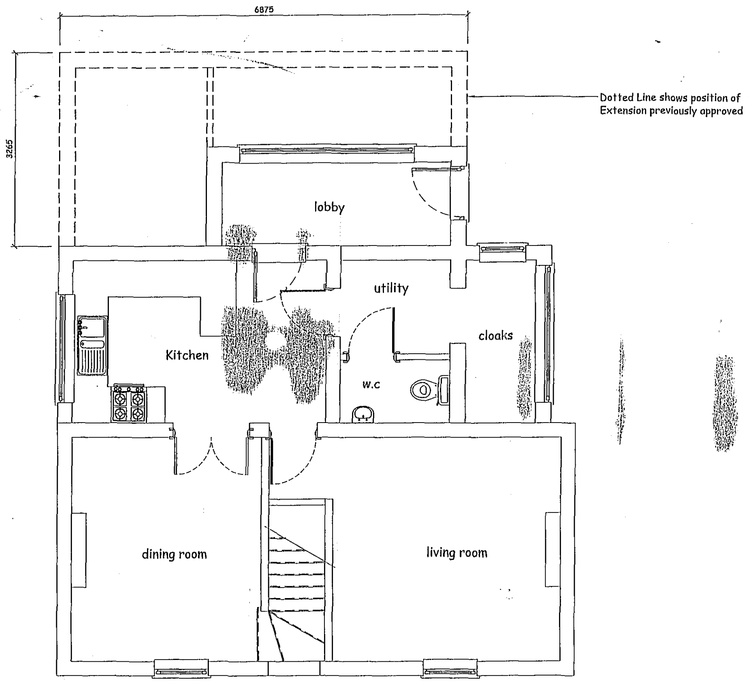

Existing Ground Floor Plan
Scale 1:50

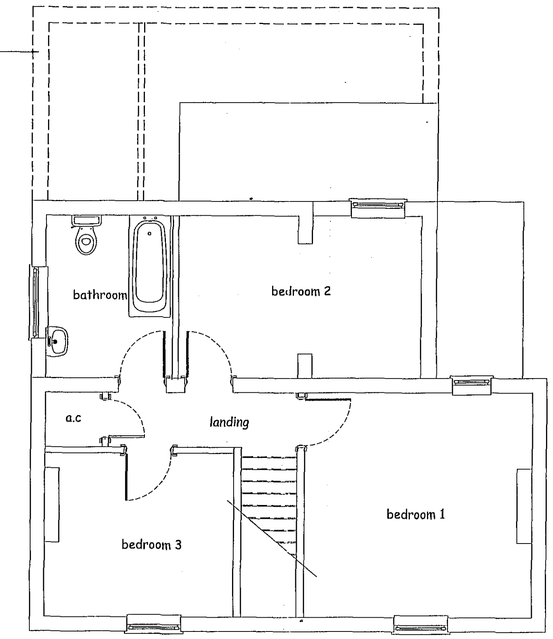


Existing First Floor Plan
Scale 1:50

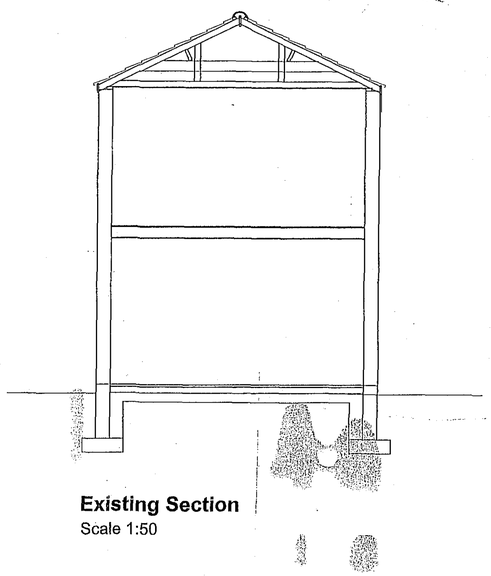


Existing Section
Scale 1:50

DRAWINGS ISSUED FOR PLANNING PERMISSION ONLY - NOT TO BE USED FOR CONSTRUCTION

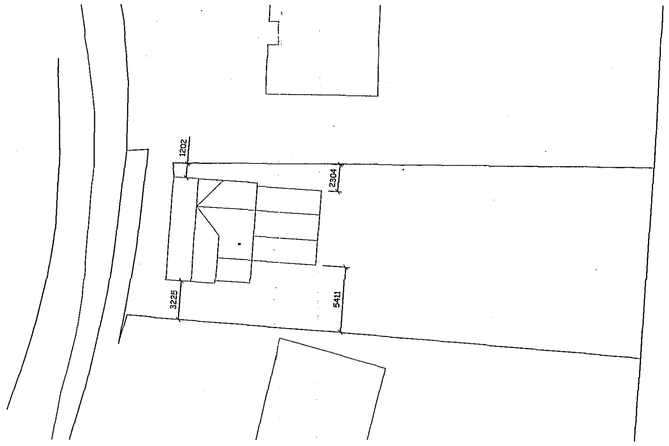


Site Block Plan
Scale 1:250

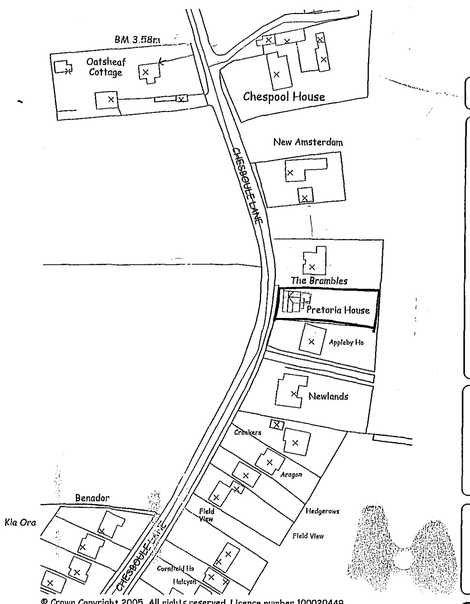

© Crown Copyright 2005. All rights reserved. Licence number 100020449

Site Location Plan
Scale 1:1250

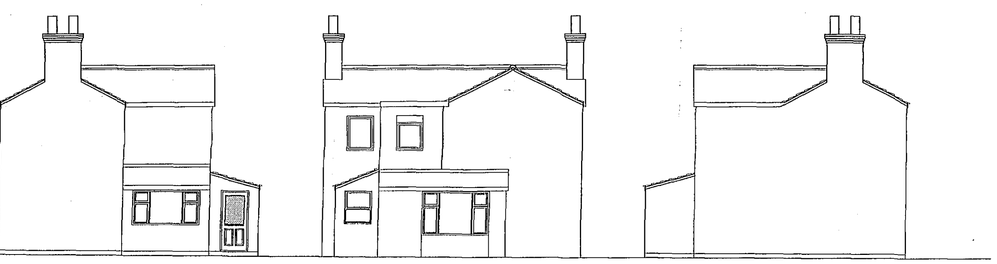

Existing Side Elevation
Scale 1:100

Existing Rear Elevation
Scale 1:100

Existing Side Elevation
Scale 1:100

PLEASE NOTE:
Due to areas of the structure being covered, unexposed or otherwise inaccessible the notes / specifications of existing materials are subject to confirmation of site when it is feasible to expose the relevant areas of construction.

rev "A" - 30.11.05 - Site dimensions added to block plan

GENERAL CONDITIONS
Contractors are responsible for checking all dimensions on site when work commences and before ordering any materials.Any discrepancies should be brought to the attention of the Client for remedial action before commencing further.

All details shown are based on typical site conditions for that area, any abnormal conditions should be brought to the attention of the Client and Local Authority.

The notes shown are mainly to cover the requirements of Building Regulations and should not be treated as full specification.

No allowance has been made for any Structural Calculations,a "SAP" calculation, Soil Investigation or Flood Risk Assessment.If deemed necessary then these will be a chargeable extra.All steel beam sizes shown on drawing are all subject to confirmation from Structural Engineer.

All materials not specified to be of a standard suitable for the work proposed and be fit for purpose.All work to be in accordance with good building practise and all necessary BS codes for Workmanship on Building Sites.

Client :
Mr R Brooks
"Pretoria House"
Chesbourne Lane
Gosberton Risegate
PE11 4EU

Site :
Proposed Rear Lounge & Bedroom Extension

remway design Ltd
c / o South Lincs Plant Hire
Enterprise Way
Pinchbeck
Spalding
PE11 3YR
Tel / Fax: 01775 768 921
Mobile : 07815 112 058
e-mail: jason@remwaydesign.co.uk

Date : oct05 | Scale : As Noted

Drawing No:
rem 1130 - 01 "A"

Planning Department
30 NOV 2005
Rec'd 1616/05

DETERMINED PLAN