



Existing Ground Floor Plan
Scale 1:50


Existing Floor Area = 107m²

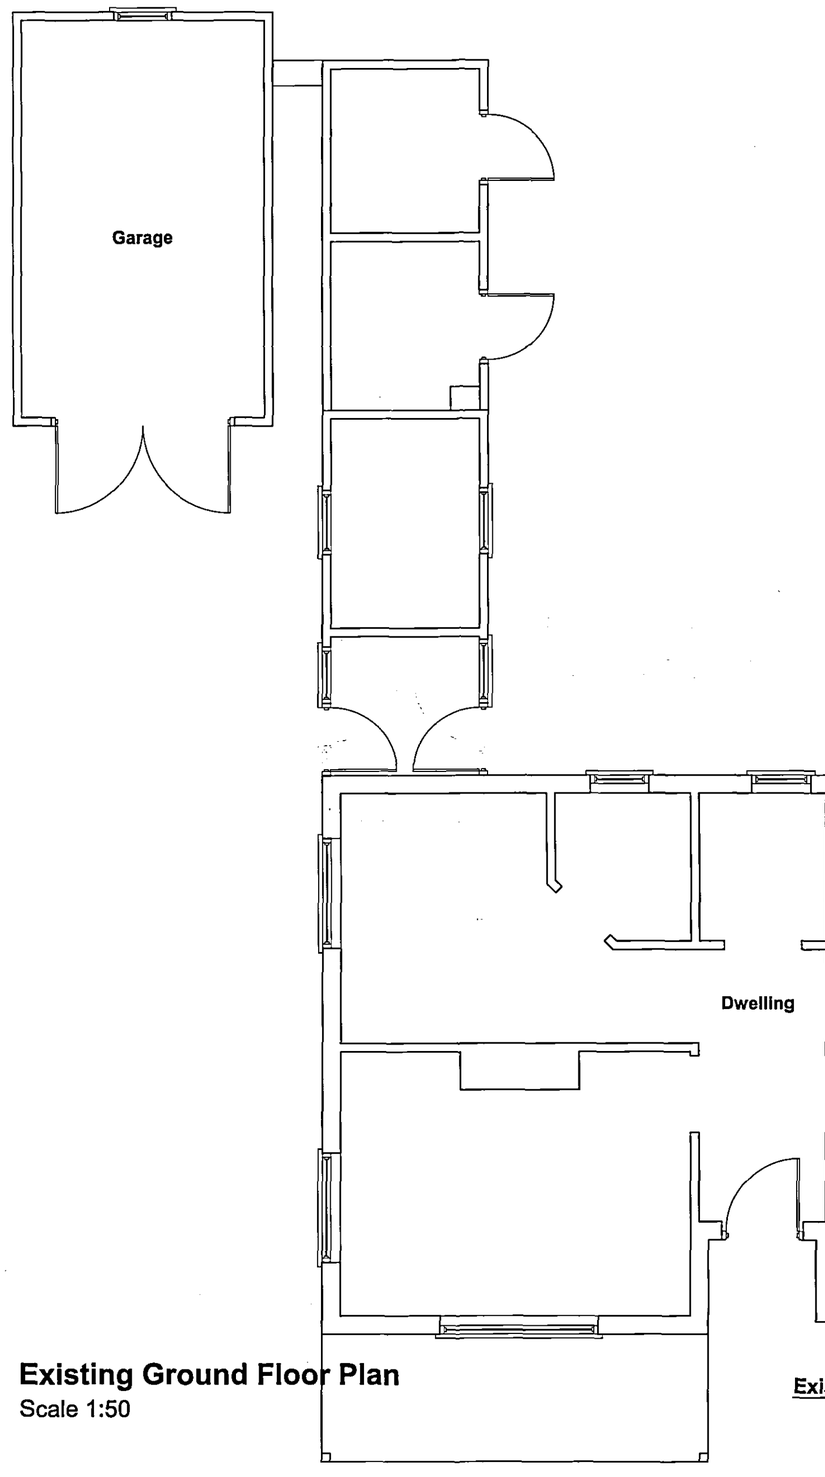

Existing Front Elevation
Scale 1:100

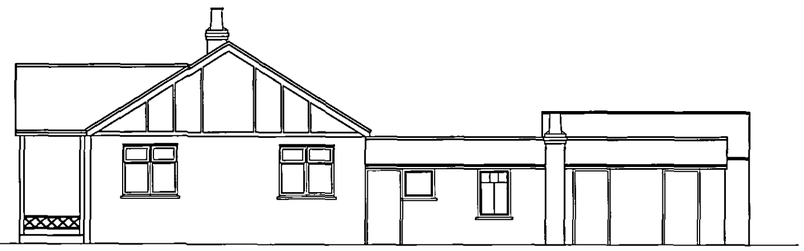


Existing Side Elevation
Scale 1:100

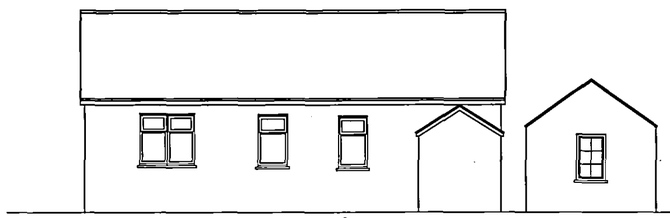

Existing Rear Elevation
Scale 1:100




Existing Side Elevation
Scale 1:100

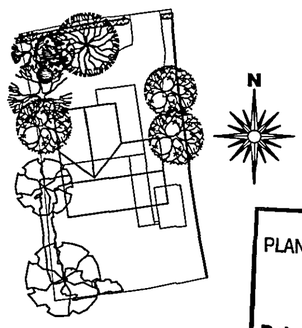

Site Block Plan
Scale 1:500

SHDC
PLANNING & DEVELOPMENT
3 0 NOV 2006
Ref. 1654/06

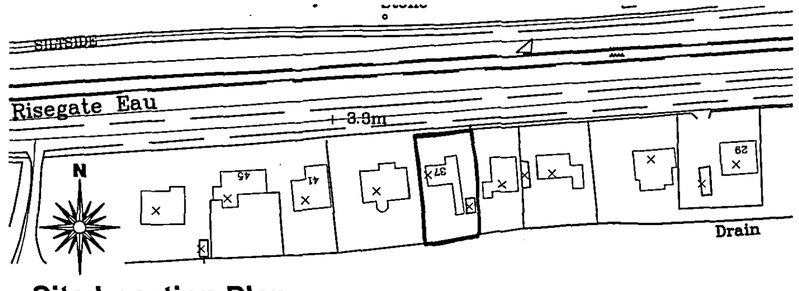

Site Location Plan
Scale 1:1250

Client :
D.M.Wilson Builders
7 Sheila Crescent
Spalding

Site :
Proposed Replacement
Dwelling at :
37 Clough Road,
Gosberton Risegate,
PE11 4JW

Original Planning Permission H08/0373/06

remway Design Ltd
2 Red Lion Street
Spalding
PE11 1BX
Tel / Fax: 01775 768 921
Mobile : 07815 112 058
e-mail: jason@remwaydesign.co.uk

Date : aug06 | Scale : As Noted

Drawing No:
rem 1281-01