
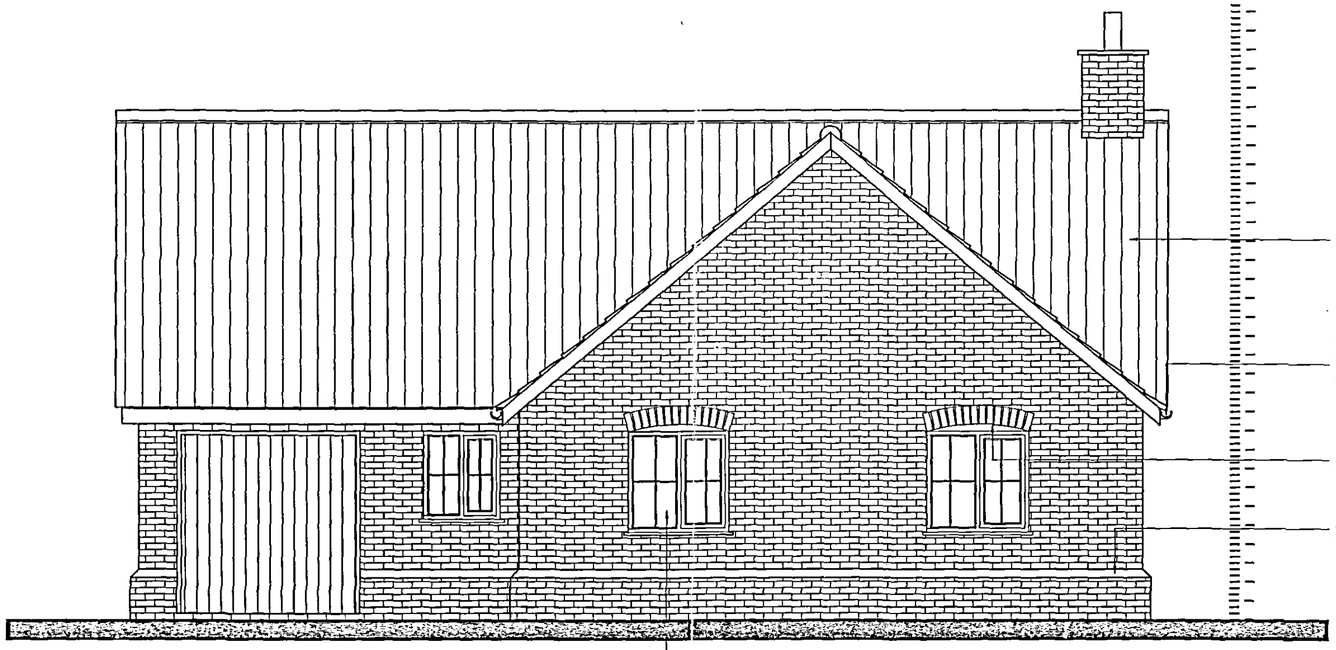


Front Elevation
Scale 1:50

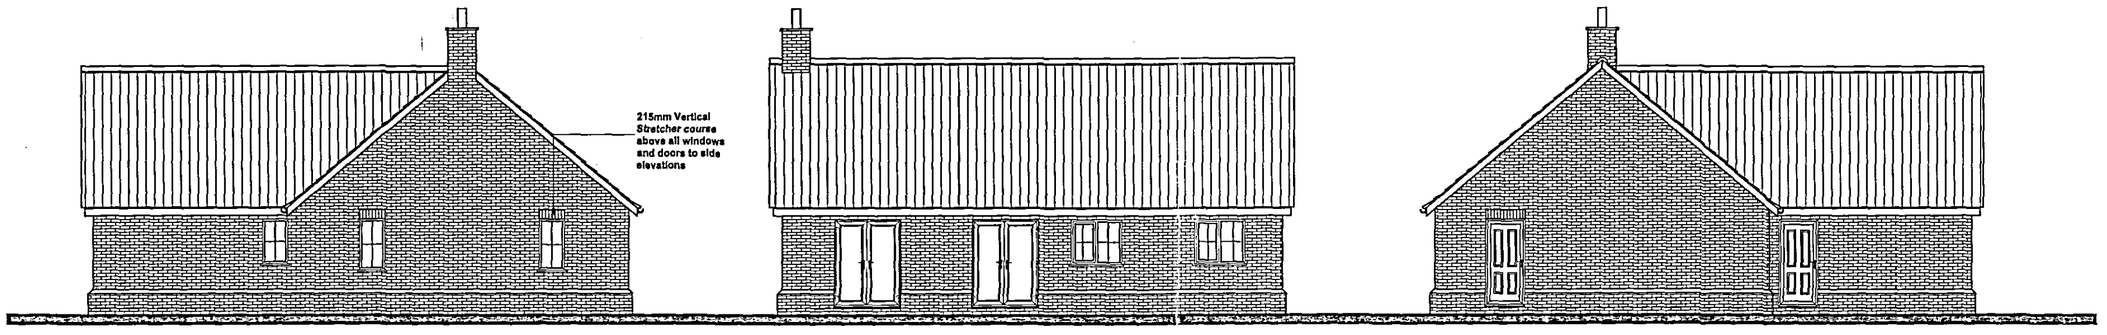

Side Elevation
Scale 1:100

Rear Elevation
Scale 1:100

Side Elevation
Scale 1:100

DETERMINED PLAN

SHDC
PLANNING & DEVELOPMENT
3 0 NOV 2006
Ref. 1694/06

GENERAL CONDITIONS
Contractors are responsible for checking all dimensions on site *when work commences and before ordering any materials.Any* discrepancies should be brought to the attention of the Client for remedial action before commencing further.

All details shown are based on typical site conditions for that area, any abnormal conditions should be brought to the *attention of the Client and Local Authority.*

The notes shown are mainly to cover the requirements of Building Regulations and should not be used as full specification.

No allowance has been made for any Structural Calculations,a "SAP" calculation, Soil Investigation or Flood Risk Assessment.If deemed necessary then these will be a chargeable extra.All steel beam sizes shown on drawing are all subject to confirmation from Structural Engineer.

All materials not specified to be of a standard suitable for the work proposed and be fit for purpose.All work to be in accordance with good building practise and all necessary BS codes for Workmanship on Building Sites.

Client :
D.M.Wilson Builders
7 Sheila Crescent
Spalding

Site :
Proposed Replacement Dwelling at 37 Clough Road,Gosberton Risegate
***Original Planning* Permission H08/0373/06**

romway Design Ltd
2 Red Lion Street
Spalding
PE11 1SX
Tel / Fax: 01775 768 921
Mobile : 07815 112 058
e-mail: jason@romwaydesign.co.uk

Date : aug06 | Scale : As Noted

Drawing No:
rem 1281-02