
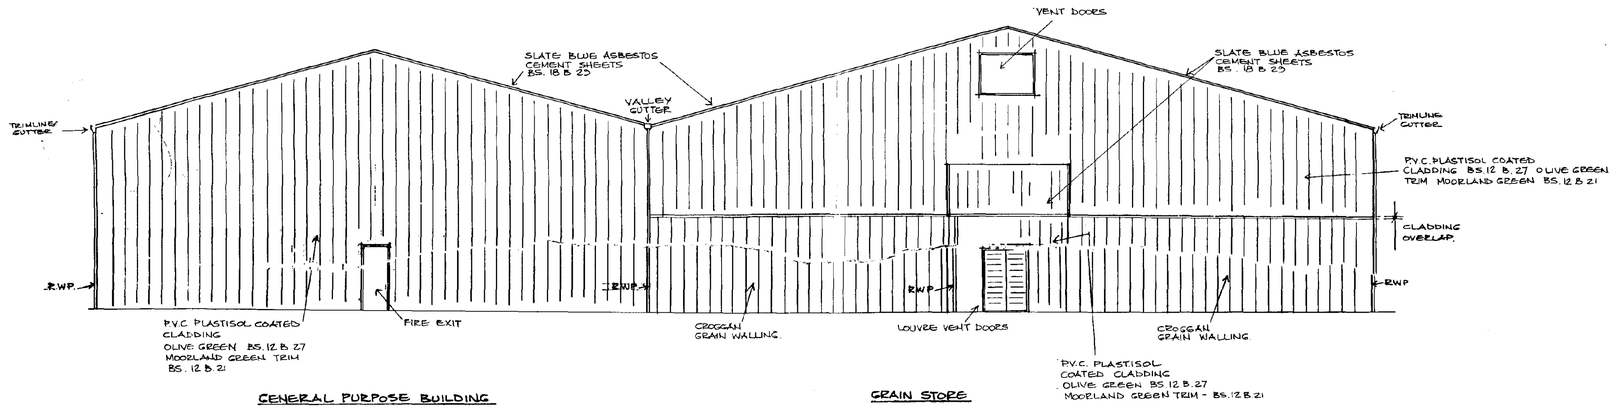



GENERAL PURPOSE BUILDING

GRAIN STORE

REAR ELEVATION

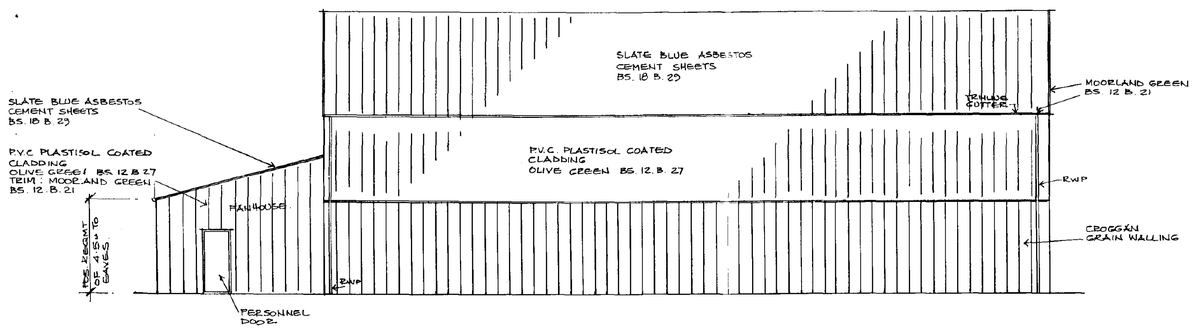

SIDE ELEVATION - GRAIN STORE & FANHOUSE

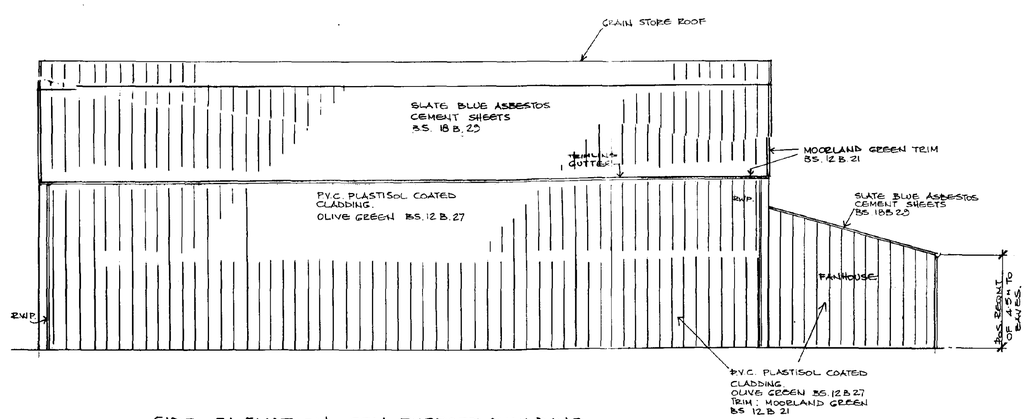

SIDE ELEVATION - GEN. PURPOSE BUILDING.

A.M. 1996

Ref: H09/0010/96

ASHFORD PLAN

Ref.

DETERMINED PLAN

DRAWING NO.

D.A. GREEN & SONS Ltd.
WHAPLODE, SPALDING, LINCS, PE12 6TL.

Tel: HOLBEACH (01406) 370585

Fax: HOLBEACH (01406) 370766

GENERAL NOTES
ALL HOLE SIZES MUST BE NOTED ON ACTUAL DETAILS.
ALL WELDING TO BE mm FILLET WELD CONT. EXCEPT WHERE NOTED.
ALL NOTCHES TO HAVE 10mm RADIUS.

REVISIONS	BY	DATE
A. ELVES AMENDMENT, MANHOUSE ADDED TO SIDE ELEVATION. DOG TO CROGGAN	JH	18·1·96

S/BLAST	
PAINT AS SHOWN.	
REPAINT	
SCALE 1:100	DATE
DRAWN JH	19·12·95
CHKD.	

DRAWING ISSUED TO

F.	W.	SP.	A.	AP.	T.	SM.	CR.
SC.	LP	RC	CM.	SO.	ST.	B.	

ARCHITECT
AVOCET DESIGN
ARCHITECTURAL & STRUCTURAL
WEST VIEW FARM, THE FEN
BASTON, PETERBOROUGH.

CONSULTING ENGINEER

MAIN CONTRACTOR


PROJECT
PROPOSED GRAIN STORE, FANHOUSE & 3/4 PORTAL SIDE EXTENSION

SITE ADDRESS
LEADEN HALL FARM,
HOLBEACH ST. MARKS
NR. SPALDING.
LINCS.
FOR. J. WARD & SON


DETAILS
THIS DRAWING IS PRODUCED FOR PLANNING PERMISSION PUEPOSES ONLY

GREEN STRUCTURAL


DRAWING NO. 1765/2A

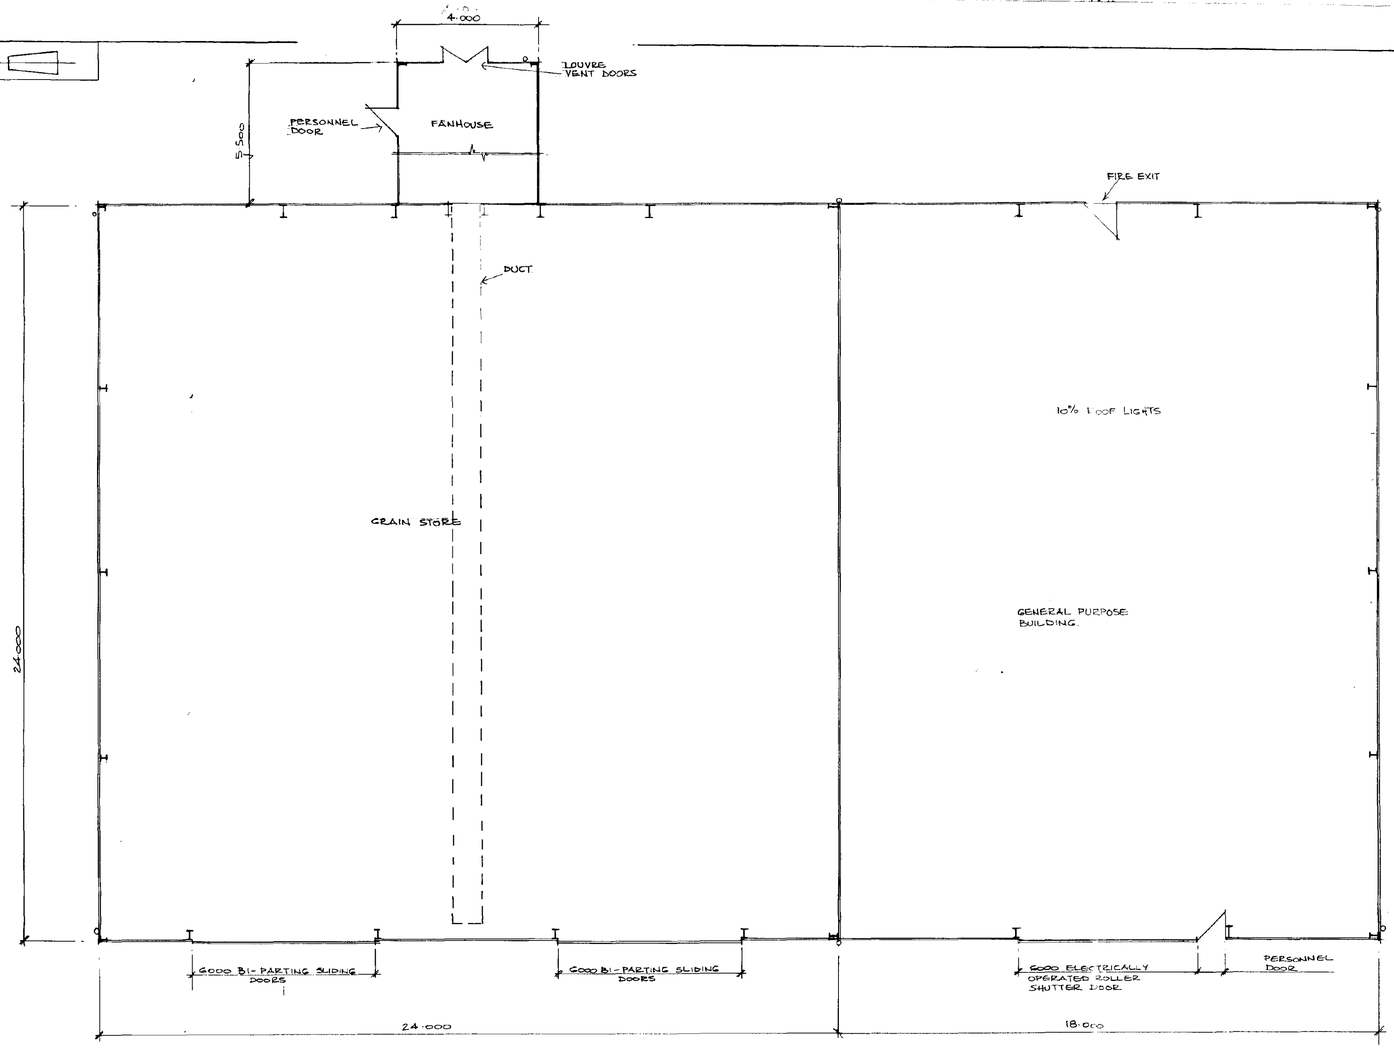

LAYOUT.

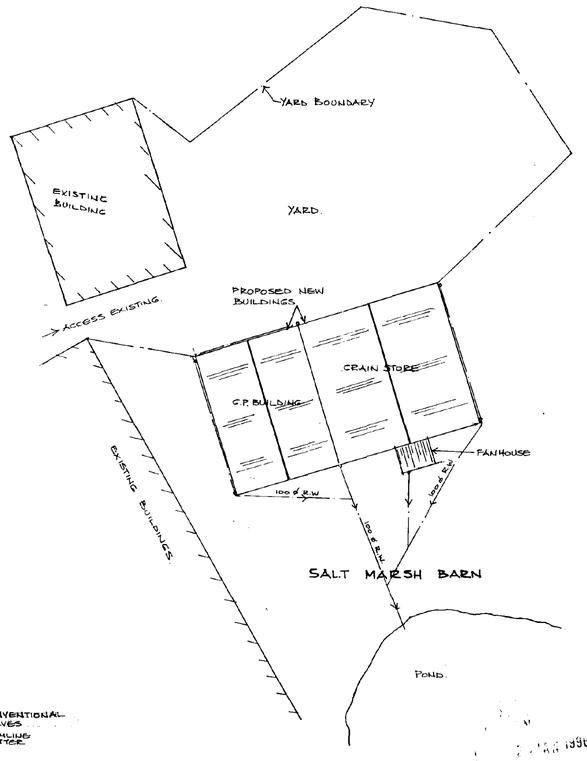

BLOCK PLAN 1:500

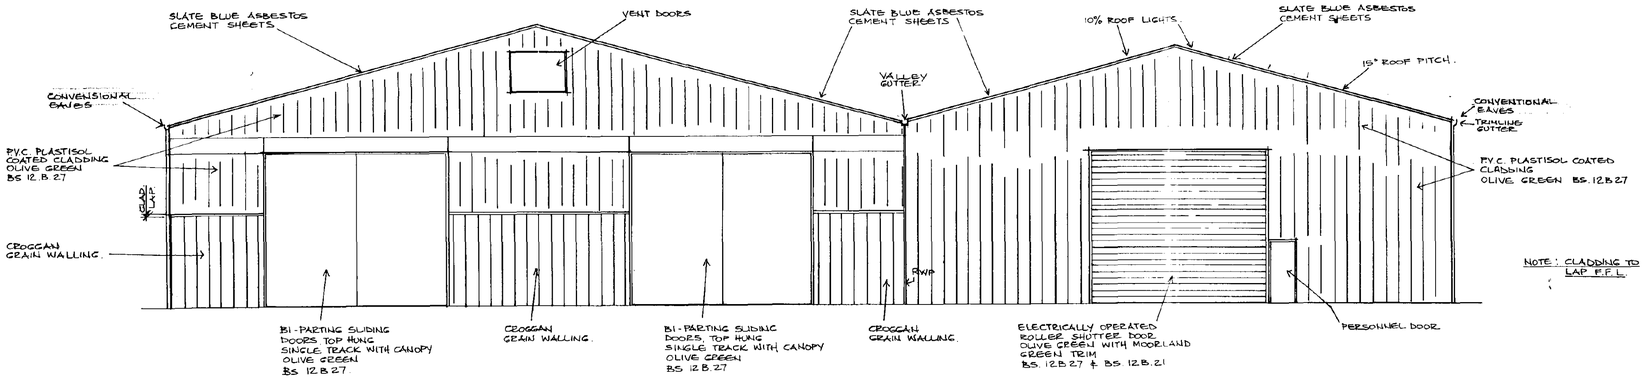

FRONT ELEVATION

NOTE: CLADDING TO LAP F.F.L.

AMENDED PLAN
Ref.

DETERMINED PLAN

DRAWING NO.

D.A. GREEN & SONS Ltd.
WHAPLODE, SPALDING, LINCS, PE12 6TL.
Tel: HOLBEACH (01406) 370585
Fax: HOLBEACH (01406) 370766

GENERAL NOTES
ALL HOLE SIZES MUST BE NOTED ON ACTUAL DETAILS.
ALL WELDING TO BE mm FILLET WELD CONT. EXCEPT WHERE NOTED.
ALL NOTCHES TO HAVE 10mm RADIUS.

REVISIONS	BY	DATE
A. EAVES AMENDMT. R.W. PIPE AMENDMT. DRG No. CHANGED	JM	18-1-96

S/BLAST	
PAINT AS SHOWN	
REPAINT	
SCALE 1:100 1:500	DATE
DRAWN JM	18.12.95
CHKD.	

DRAWING ISSUED TO

F.	W.	SP.	A.	AP.	T.	SM.	CR.
SC.	LP	RC	CM.	SO.	ST.	B.	

ARCHITECT
AVOCET DESIGN ARCHITECTURAL & STRUCTURAL WEST VIEW FARM, THE FEN BASTON, PETERBOROUGH

CONSULTING ENGINEER

MAIN CONTRACTOR

PROJECT
PROPOSED GRAIN STORE, FANHOUSE & 3/4 PORTAL SIDE EXTENSION

SITE ADDRESS
LEADEN HALL FARM
HOLBEACH ST. MARKS
NR. SPALDING
LINCS.
FOR J. WARD & SON

DETAILS
THIS DRAWING IS PRODUCED FOR PLANNING PERMISSION PURPOSES ONLY

GREEN STRUCTURAL

DRAWING NO. 1765/1A