
Any discrepancies or proposed alterations to be notified to the architects and further instructions obtained prior to the commencement of work. For critical dimensions, use figured dimensions only - do not scale. All dimensions and levels to be verified on site prior to work commencing.

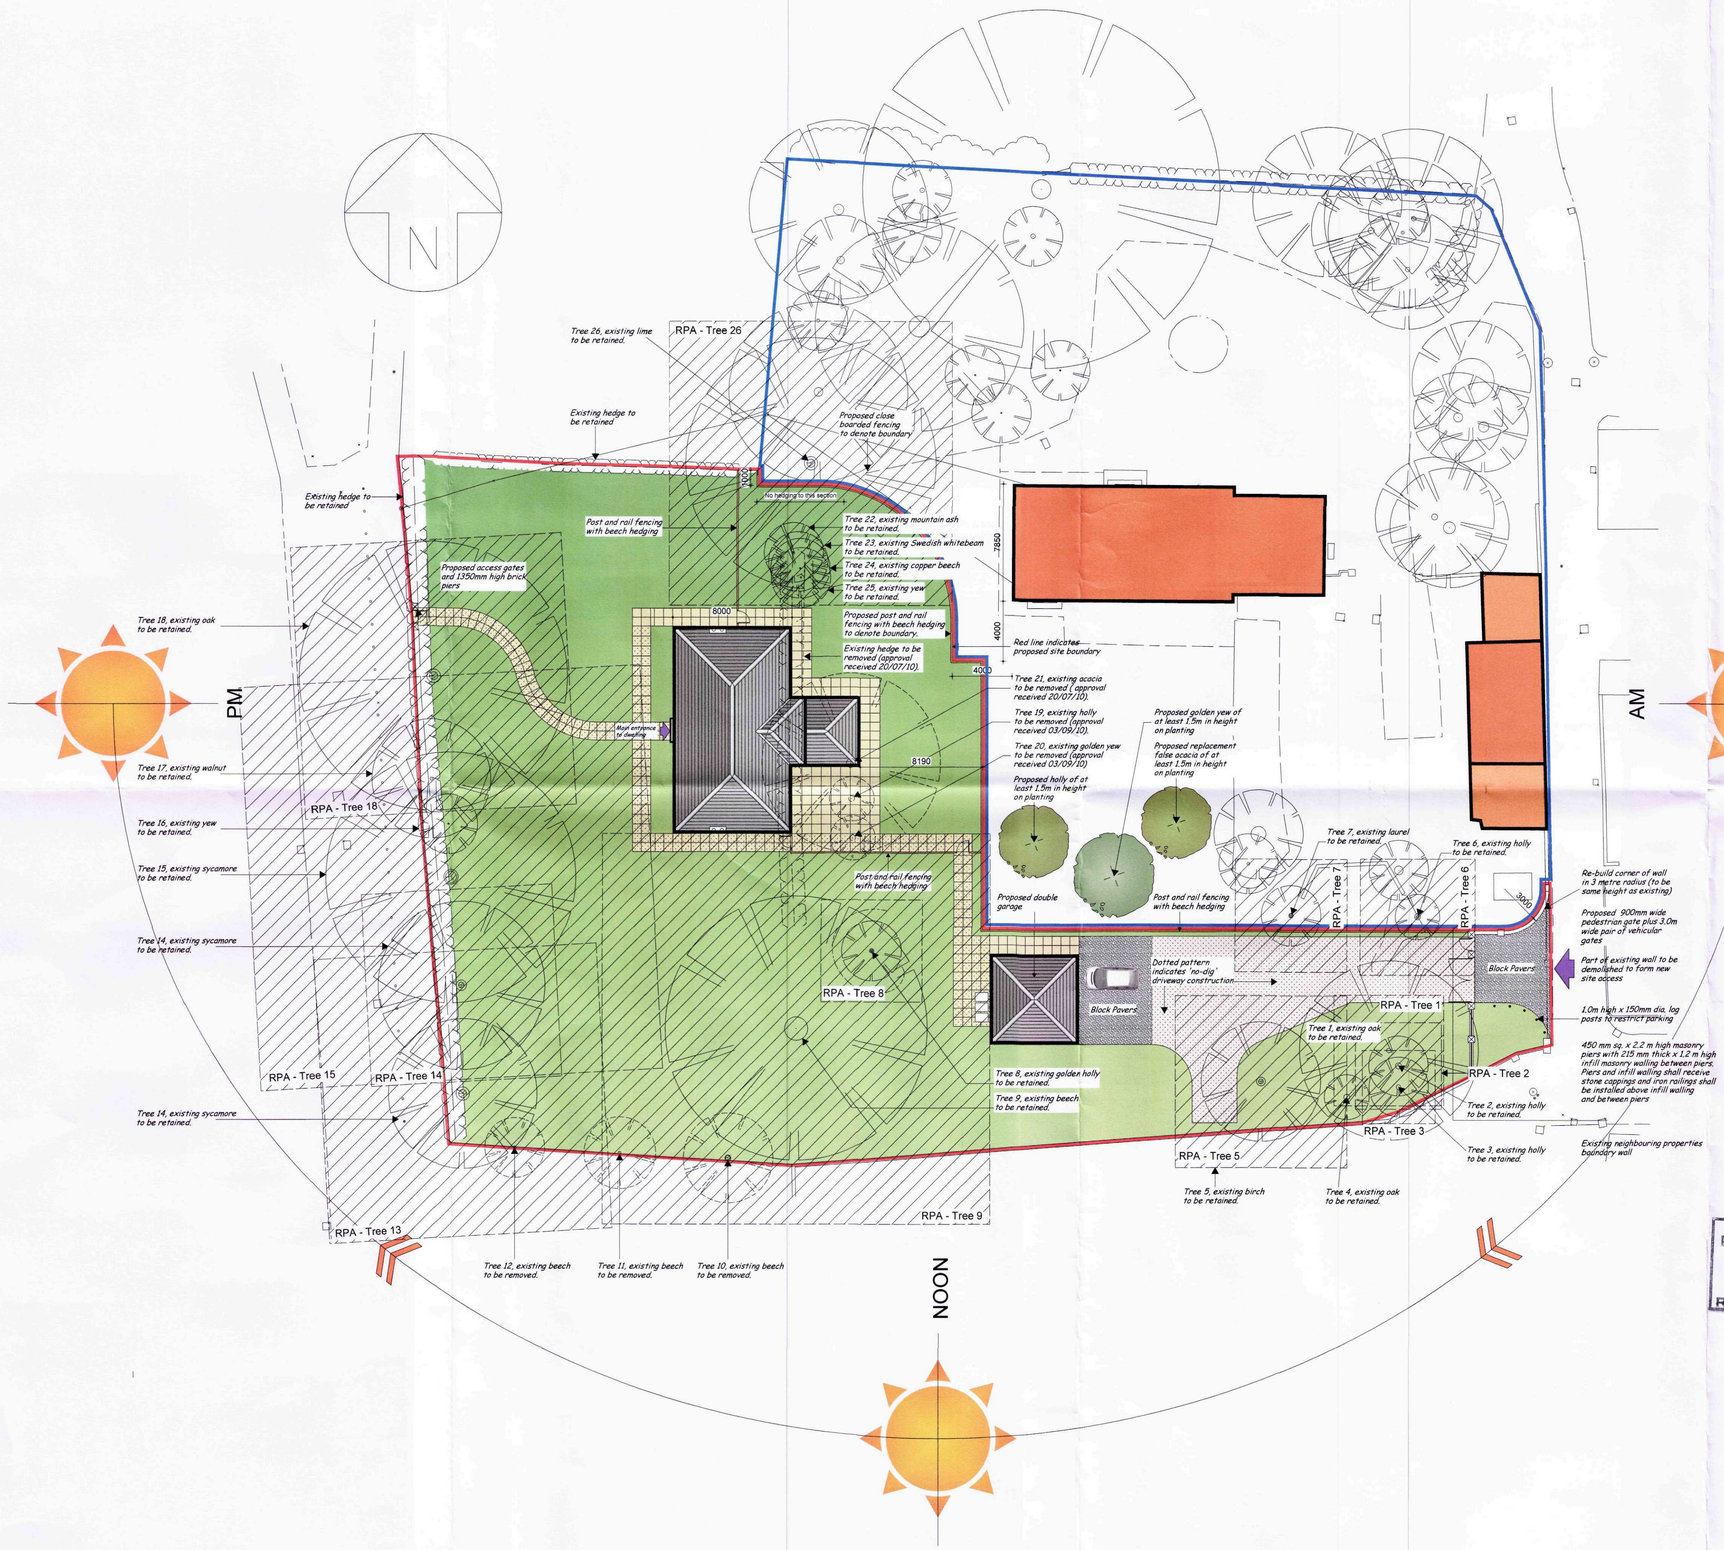

KEY TO SHADING AND SYMBOLS

- indicates proposed structures having a slate roof covering.
- indicates existing trees to be removed
- indicates existing trees to be retained
- RPA - Tree 2 — indicates proposed Root Protection Areas (RPA's) as referred to in Tree Survey prepared by Messrs Arthur Arbon Tree Services Ltd.
- indicates existing hedge to be retained.
- indicates areas where Terram Erocell 25/10 Geocells are to be installed to the private paths.
- indicates areas where Terram Erocell 25/15 Geocells are to be installed to areas of the private drive that fall within R.P.A.'s
- Bin Storage Area for 3 no. wheelie bins. Household Waste, Garden Waste and Recycling

AMENDED PLAN

Plot: A2

0 2 4 6 8 10 12 14 16 18 20m

Scale bar 1:200.

revisions

Revision 'A', 08.09.10 - Building footprint and garage amended in accordance with position of Root Protection Areas.
Revision 'B', 06.12.10 - 2no.replacement trees added to compensate for those removed.
Revision 'C', 02.02.11 - Position of Tree 1 corrected.
Revision 'D', 13.05.11 - Amended following meeting with Planning Officer and Conservation Officer.


Lincoln Diocesan Board	client	
Proposed Vicarage	project	
Church Street, Holbeach	site location	
Proposed Site Layout	drawing	
June 2010	date	1:200 @ A1 scale
10 / 008 / L / 10	number	D revision
drawn by - S.B.C.		© copyright reserved

SHDC Planning & Development
25 MAY 2011
Ref: 0014-11


sra architects

Stephen Roberts Associates, First Floor, Brunel House, Deepdale Enterprise Park, Nettleham, Lincoln LN2 2LL
tel: 01522 596939 - fax: 01522 596929 - e-mail: design@sra-architects.co.uk


Any discrepancies or proposed alterations to be notified to the architects and further instructions obtained prior to the commencement of work. For critical dimensions, use figured dimensions only - do not scale. All dimensions and levels to be verified on site prior to work commencing.

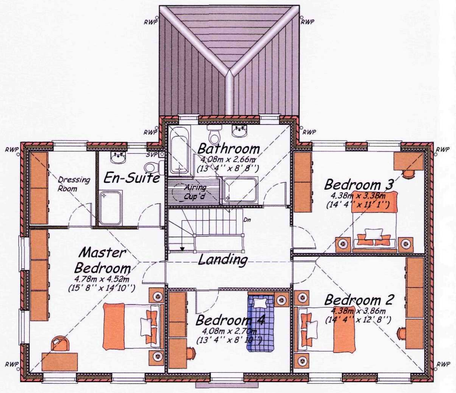

First Floor Layout (Scale 1:100)

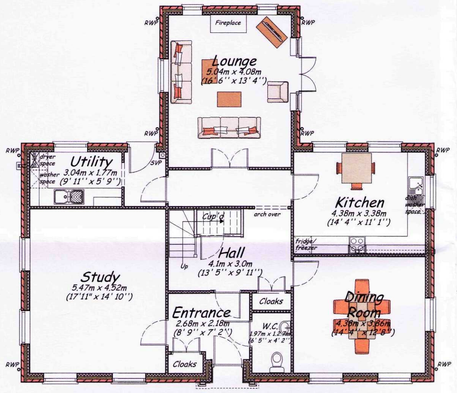

Ground Floor Layout (Scale 1:100)
Gross internal floor area for dwelling - 218.13 sq. m
- 2,347 sq. ft.

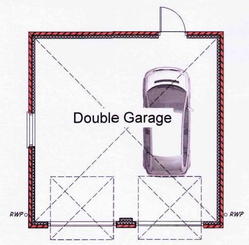

Ground Floor Layout (Scale 1:100)




Front Elevation (Scale 1:100)

Side Elevation (Scale 1:100)



Rear Elevation (Scale 1:100)

Side Elevation (Scale 1:100)

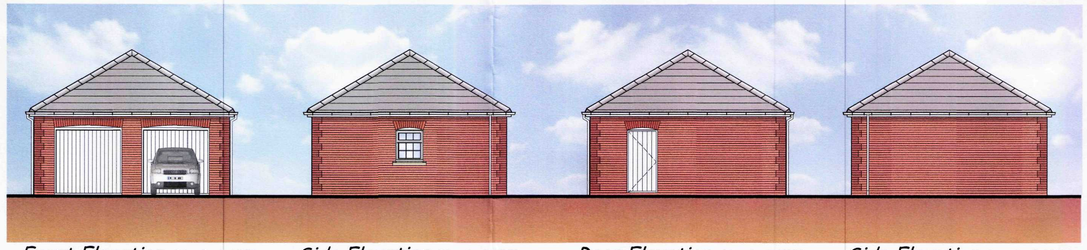


Front Elevation (Scale 1:100)

Side Elevation (Scale 1:100)

Rear Elevation (Scale 1:100)

Side Elevation (Scale 1:100)

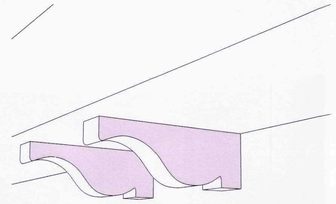

Perspective View of Pair of Dentils to Dwelling

Dentil dimensions:-
350 mm long x 78 mm wide x 123 mm deep
Pairs spaced at 375mm centres.

0 1 2 3 4 5 6 7 8 9 10m

Scale bar 1:100.

AMENDED PLAN
Ref. A2


revisions
Revision 'A', 08.09.10 - Building footprint and garage amended in accordance with position of Root Protection Areas.
Revision 'B', 19.05.11 - Amended following meeting with Planning Officer and Conservation Officer.

SHDC
Planning & Development
2 5 MAY 2011
Ref: 0014-11

Lincoln Diocesan Board	client		
Proposed Vicarage and Garage	project		
Church Street, Holbeach	site location		
Floor Plan Layouts & Elevations	drawing		
September 2010	date	1:100 @ A1	scale
10 / 008 / L / 11	number	B	revision
drawn by - S.B.C.	Planning Stage	© copyright reserved	

sra architects


Stephen Roberts Associates, First Floor, Brunel House, Deepdale Enterprise Park, Nettleham, Lincoln LN2 2LL
tel: 01522 596939 - fax: 01522 596929 - e-mail: design@sra-architects.co.uk

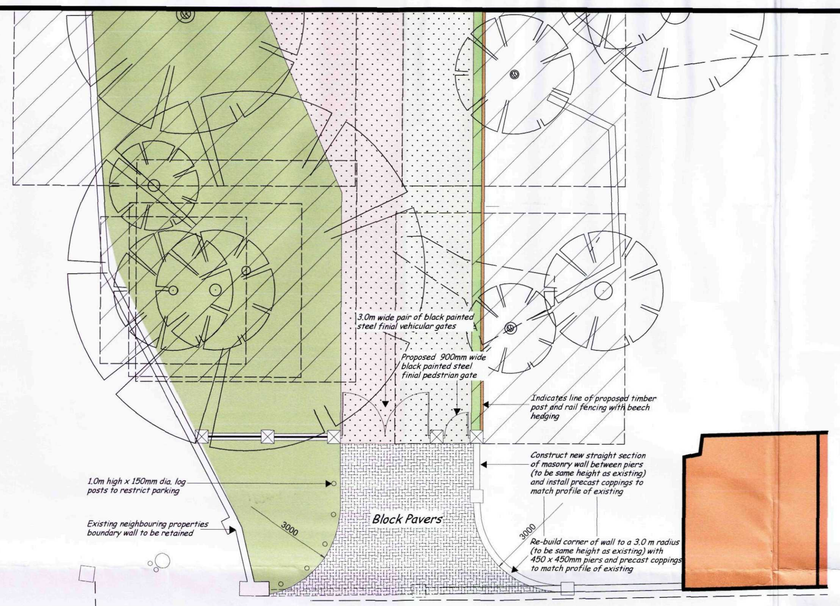

Plan Layout of Proposed Site Entrance *(Scale 1:100)*

0 1 2 3 4 5 6 7 8 9 10m

Scale bar 1:100.

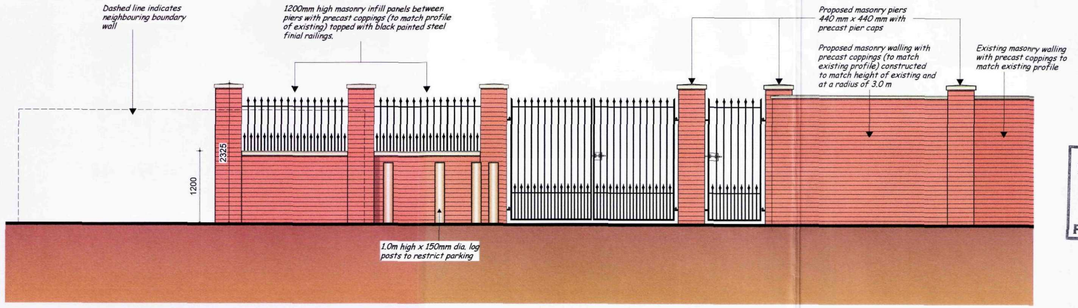


Front Elevation *(Scale 1:50)*

0 0.5 1 1.5 2 2.5 3 3.5 4 4.5 5m

Scale bar 1:50.

Any discrepancies or proposed alterations to be notified to the architects and further instructions obtained prior to the commencement of work. For critical dimensions, use figured dimensions only - do not scale. All dimensions and levels to be verified on site prior to work commencing.

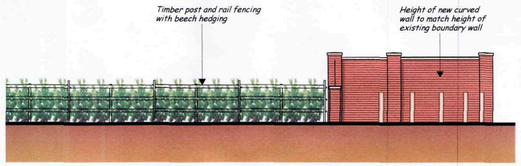

Side Elevation *(Scale 1:100)*

0 1 2 3 4 5 6 7 8 9 10m

Scale bar 1:100.

revisions
Revision 'A'. 23.05.11 - Amended following meeting with Planning Officer and Conservation Officer.

AMENDED PLAN
Ref. A2

SHDC
Planning & Development
25 MAY 2011
Ref: 0014-11

Lincoln Diocesan Board		client
Proposed Vicarage		project
Church Street, Holbeach		site location
External Works Details		drawing
September 2010 date	1:100 & 1:50 @ A2	scale
10 / 008 / L / 12 number	A	revision
drawn by - S.B.C.		© copyright reserved

Stephen Roberts Associates, First Floor, Brunel House, Deepdale Enterprise Park, Nettleham, Lincoln LN2 2LL
tel: 01522 596939 - fax: 01522 596929 - e-mail: design@sra-architects.co.uk