


Colour specification table		
Component	Code	Colour
Antennae	Unpainted	Standard
Cabinet	BS 4800 12 B29	Midnight Green
Feeders	Unpainted	Standard

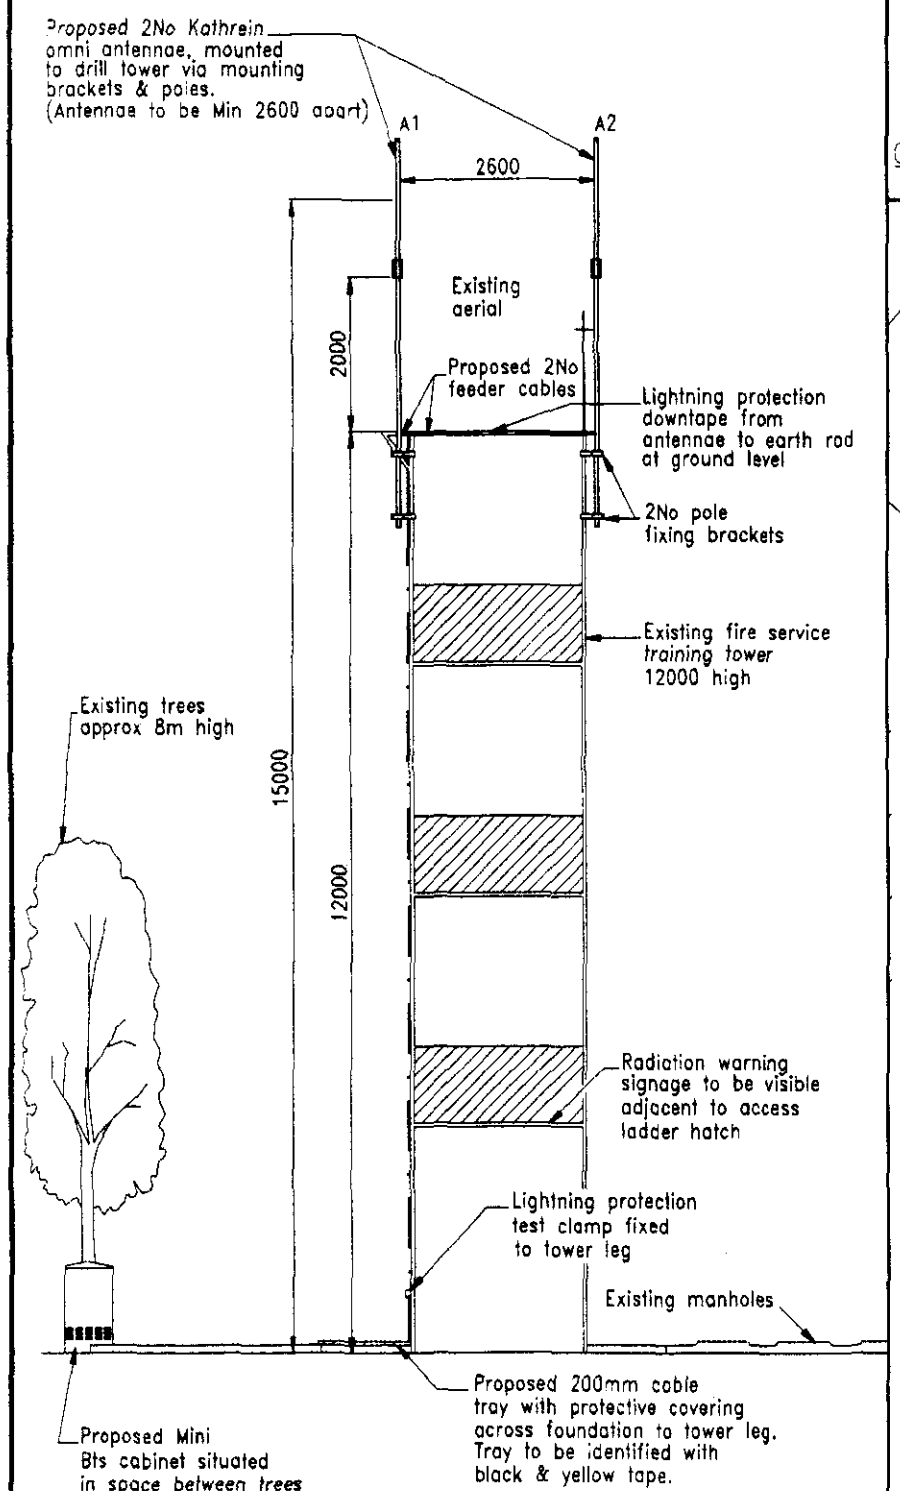


ELEVATION OF TOWER
(Viewing South West)
(Scale 1:100)

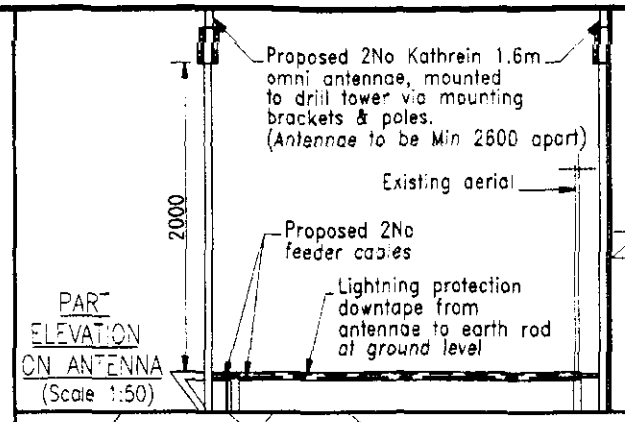

PART ELEVATION ON ANTENNA
(Scale 1:50)

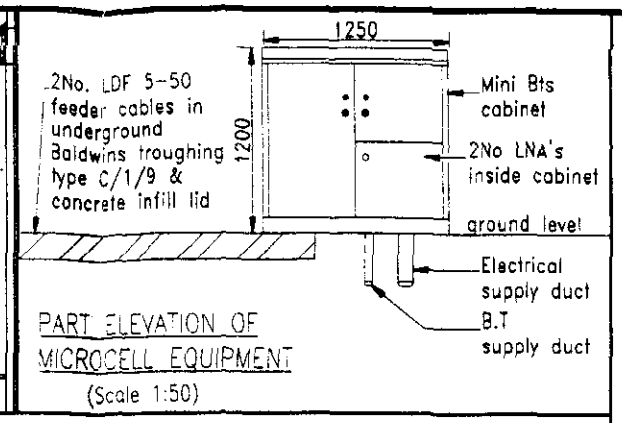


PART ELEVATION OF MICROCELL EQUIPMENT
(Scale 1:50)

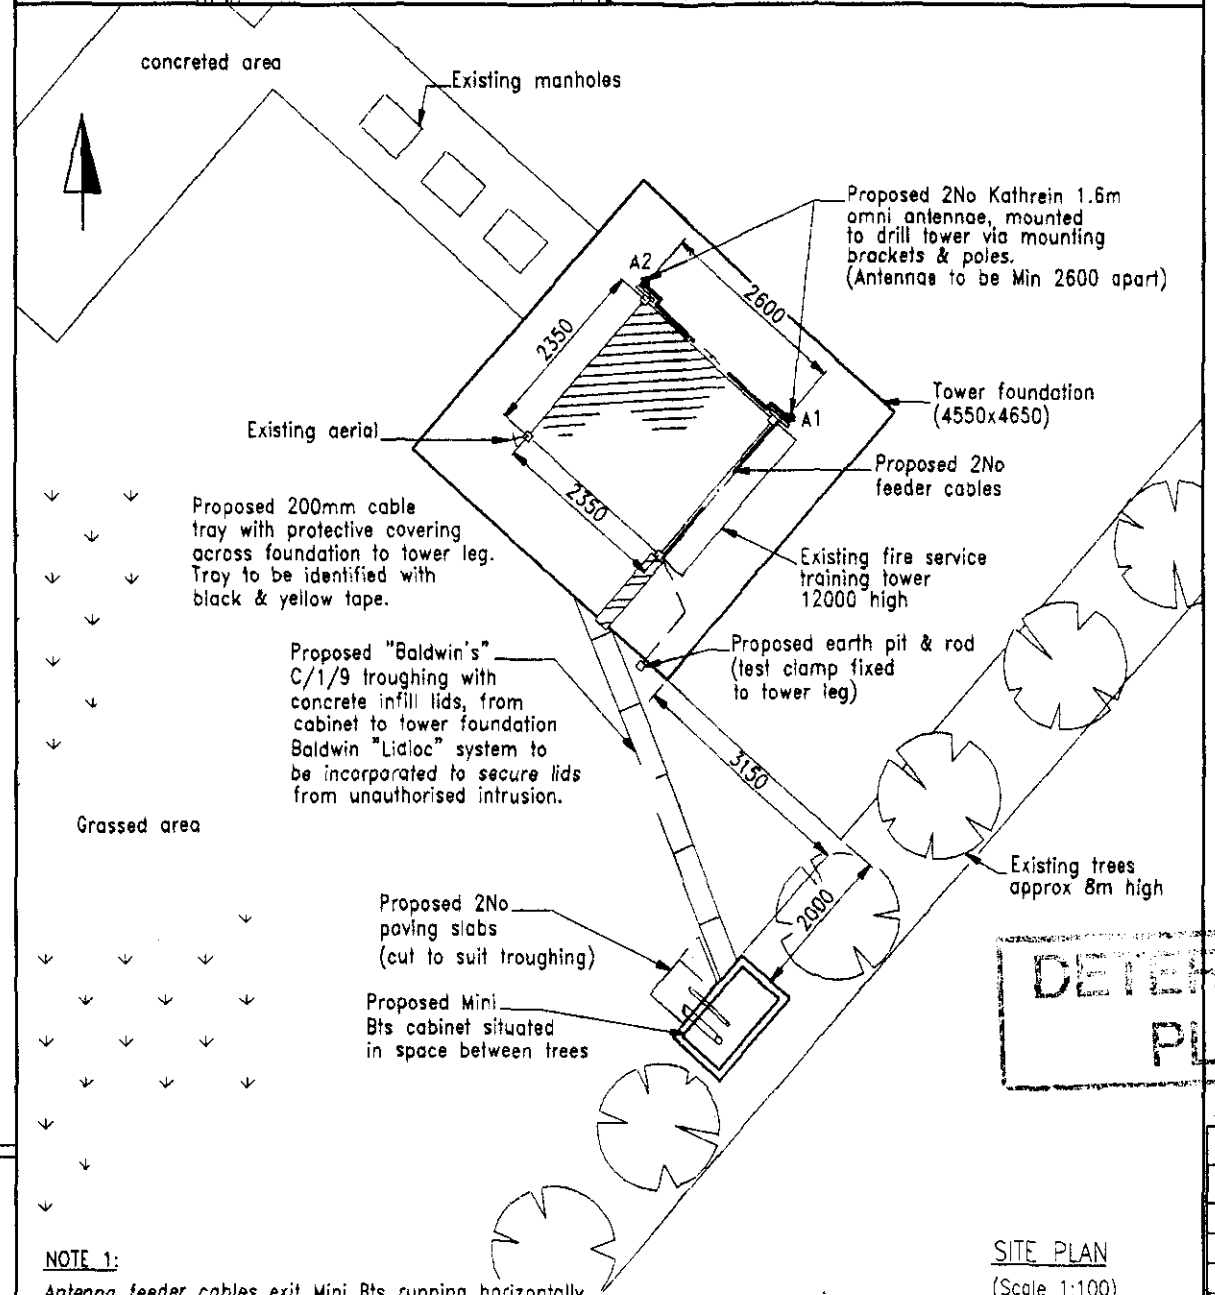

SITE PLAN
(Scale 1:100)

NOTE 1:
Antenna feeder cables exit Mini Bts running horizontally through Baldwins troughing (type C/1/9) to tower foundation where they enter 200mm cable tray complete with protective covering. Cables continue horizontally in tray until they meet south tower leg. At top of tower, cables seperate and are clipped up each antenna support pole respectively to cable entry point within each antenna. Cables to be looped to allow rainwater to drip away.


NOTE 2:
All tapes to be 25mmx3mm PVC covered copper. Earth bar to be hard drawn copper.

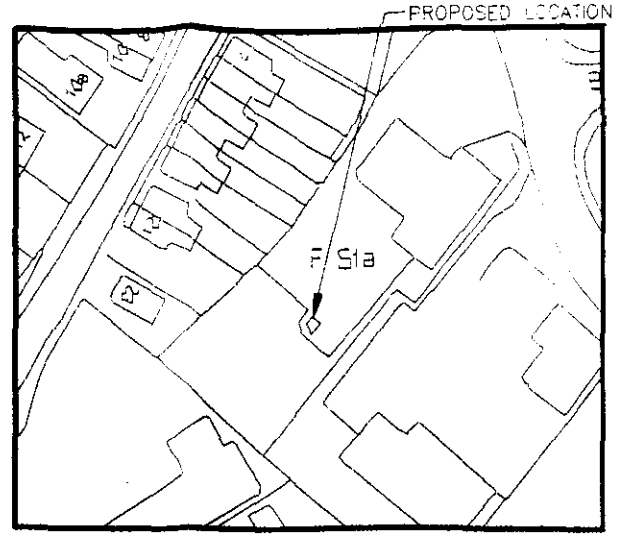

LOCATION PLAN
SCALE 1:1250

CROWN COPYRIGHT RESERVED. REPRODUCED WITH THE PERMISSION OF THE CONTROLLER OF H.M.'s STATIONARY OFFICE

Easting: 535810
Northing: 324462

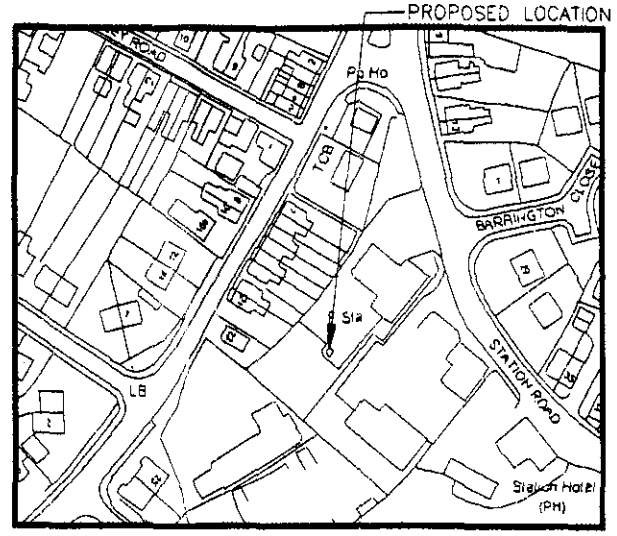

BLOCK PLAN

CROWN COPYRIGHT RESERVED REPRODUCED WITH THE PERMISSION OF THE CONTROLLER OF H.M.'s STATIONARY OFFICE

DETERMINED PLAN

SOUTH HOLLAND DC
HOUSING & PLANNING
-7 JAN 2000
Ref: 0015/00

NOTE: INFORMATION HELD ON IMS TAKES PRECEDENCE OVER ALL KEYS AND SCHEDULES SHOWN

ANTENNA KEY

ITEM	FUNCTION/ LINK NO.	SECTOR	TYPE / SIZE	BEARING	HEIGHT TO C/L OF ANTENNA FROM FFL	HEIGHT TO CENTRE OF DISH FROM FFL	REMOTE (LNA/RFU Y/N)
A1	TX/RX	A	Kathrein (0D00038)	Omni	15m		Y
A2	TX/RX	A	Kathrein (0D00038)	Omni	15m		Y

FEEDER KEY

TO:	QTY:	TYPE:	OUTER DIA	MIN BEND RAD	LENGTH (m)	COLOUR	NAME
A1	1	LDF 5-50	24mm	300mm	25.9m	BLACK	F1
A2	1	LDF 5-50	24mm	300mm	28.9m	BLACK	F2

SITE NUMBER LIN7016D

CONSULTANT
A·P·T
Dolphin House, Albany Park, Camberley, Surrey GU15 2PL
Tel: (01276) 605000
Fax: (01276) 683781

THIS SITE CONFORMS TO OPCS RADIO SITE DESIGN DOC: IM/SPE/002 WITH THE FOLLOWING EXCEPTIONS:
1:
2:
3:
4:
5:

A3 ORIGINAL
INCHES
0 1 2
0 10 20 30 40 50
MILLIMETRES

ISS.	DESCRIPTION	BY	DATE

SCALE	DRAWN	CHECKED	APPROVED
AS SHOWN	MJA 20.12.99	SCF 5/1/00	DATE 5/1/00

TITLE
GENERAL ARRANGEMENT
Fire station tower,
Holbeach, Lincolnshire

DRAWING NUMBER: LIN7016D/01
ISSUE: 1

orange
Hutchison Telecom

St. James Court
Great Park Road
Almondsbury Park
Bradley Stoke
Bristol
BS12 4QJ
Tel: 01454 624600
Fax: 01454 618501