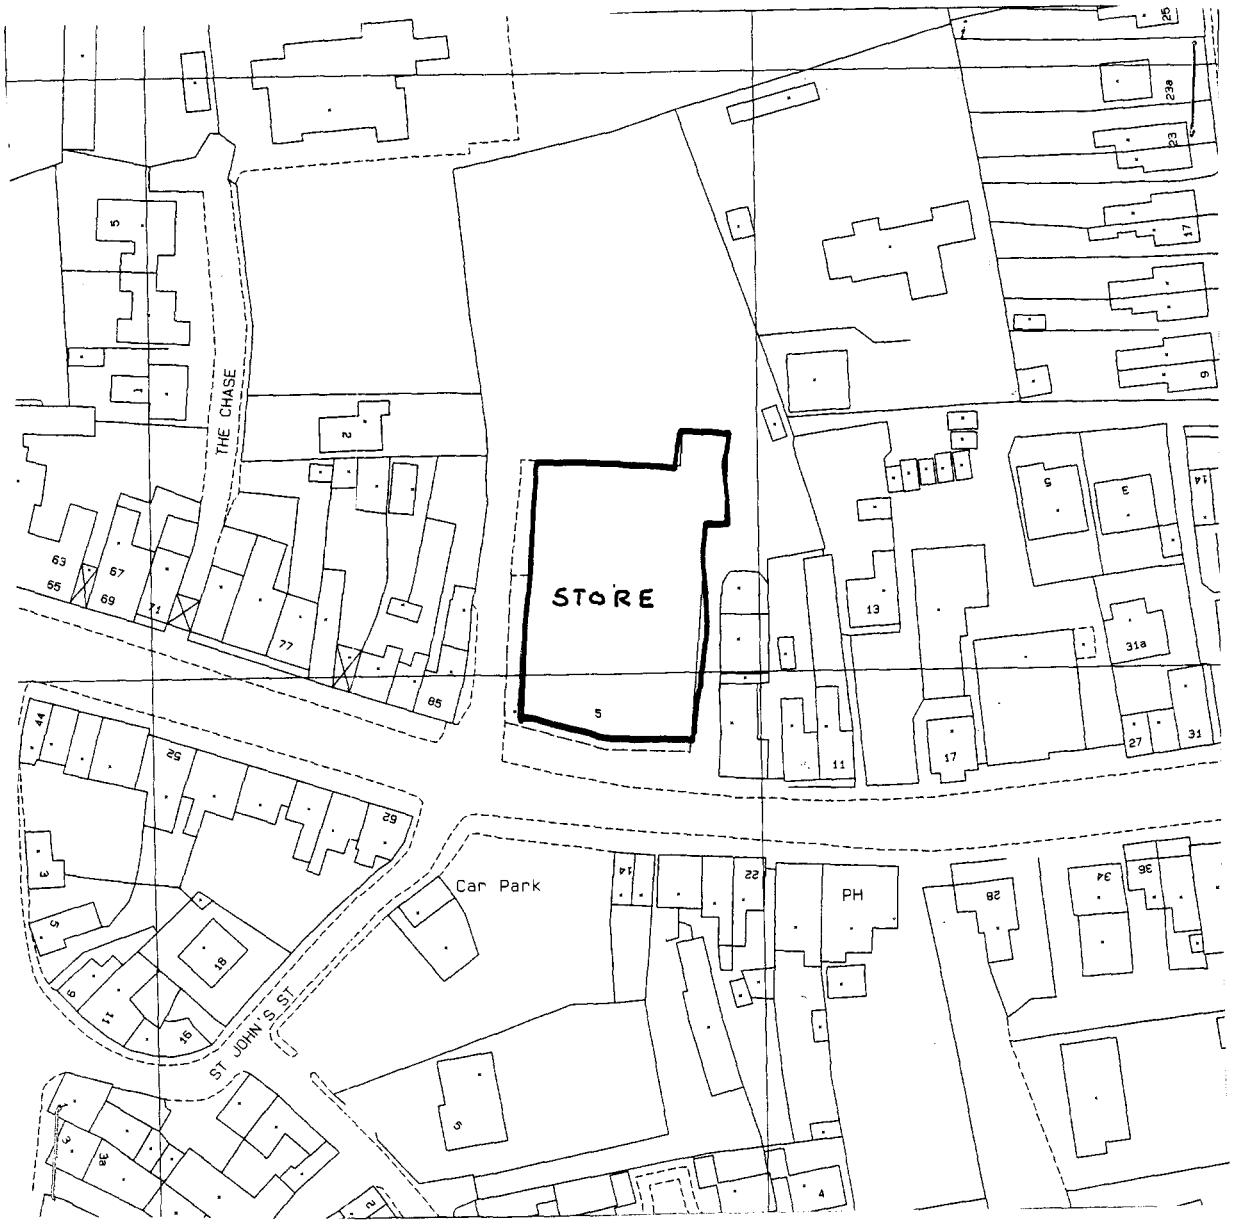


N

00/7/01

Architectural Computer Graphics Ltd


The Woolhall 12 St Thomas St
Bristol
BS1 6JJ
Tel 0117 9105 200

Description
Site Location Plan
Somerfield HOLBEACH


Scale	1 to 1250	Dwg No.	Rev.
Date	04/01/01	1610 /SL/01	–
Drawn	JP		



LOCATION PLAN 1:200

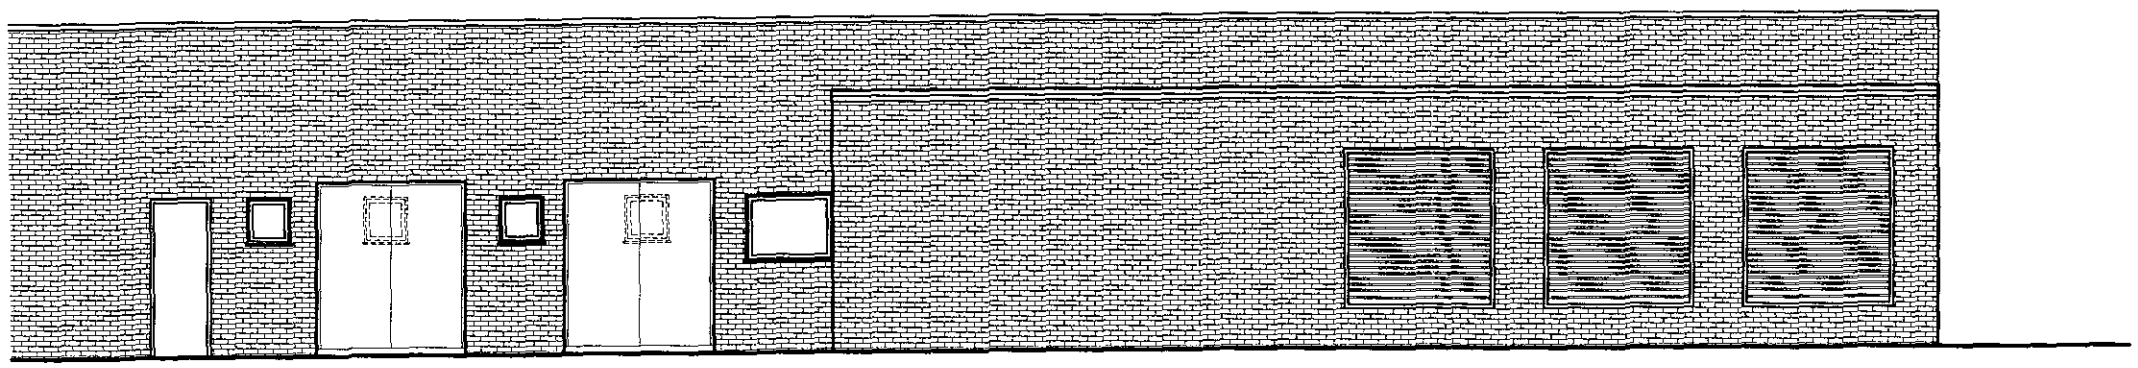


PROPOSED ELEVATION A 1:100

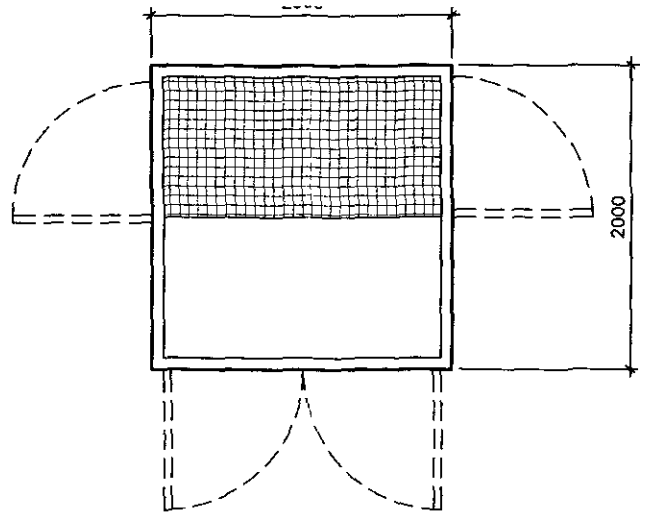

00/7/01

PLAN

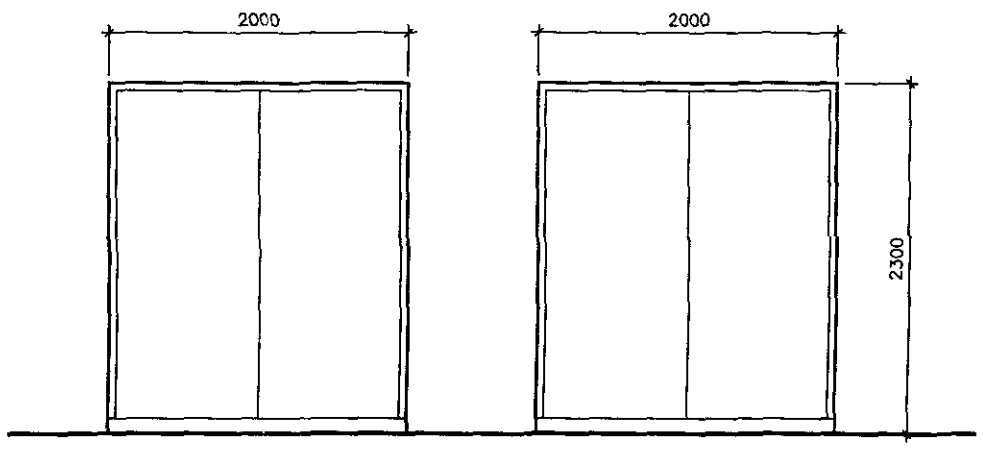

FRONT ELEVATION **SIDE ELEVATION**

NEW CONDENSER PACKS 1:50

date rev by

architectural computer graphics Ltd

The Woolhall
12 St Thomas Street
Bristol
BS1 6JJ

Tel. 0117 9105 200
Fax. 0117 9226020
Mobile 0498 682833
E mail - jerryacg@aol.com

drawing title
New external plant

project
Plant installation at Somerfield Holbeach

for
Somerfield Stores Ltd.

drawing No	rev	scale	date	drawn by
1610/BW/GA/01	-	as shown	04.01.01	ATD