

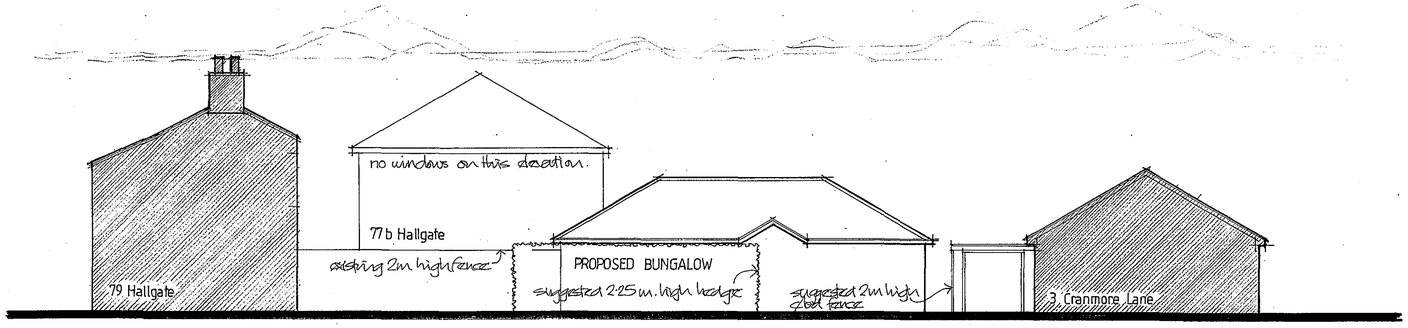



MASSING ELEVATION TO CRANMORE LANE

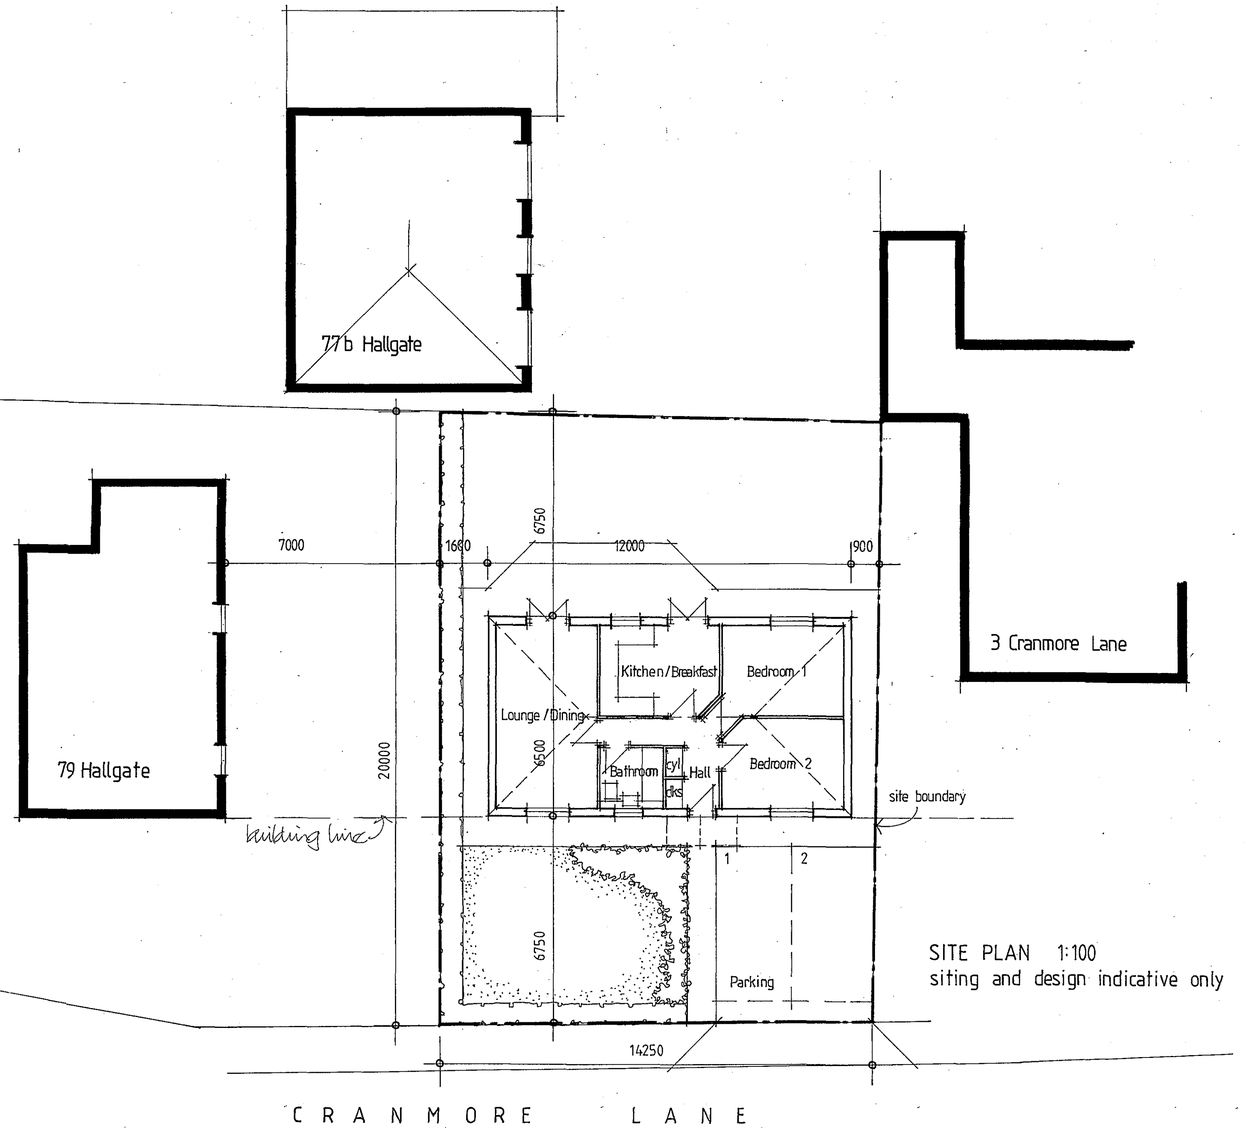

SITE PLAN 1:100
siting and design indicative only

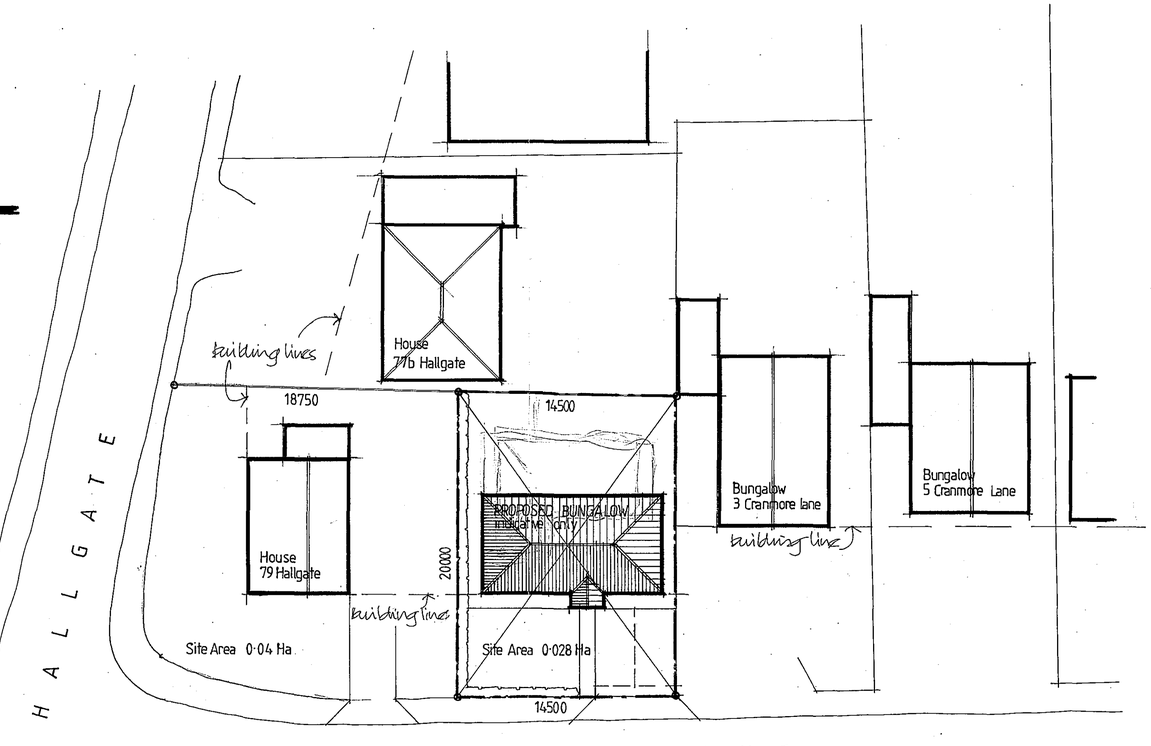

PLAN OF SURROUNDING BUILT ENVIRONMENT 1:200

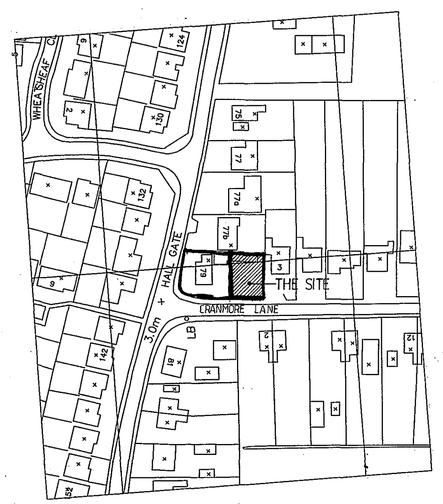

LOCATION PLAN 1:1250

NORTH

Ordnance Survey®
Superplan Data®

© Crown Copyright 2006
Reproduction in whole or in part is prohibited
without the prior permission of Ordnance Survey.

SUPERSEDED

SHDC
Planning & Development
- 5 JAN 2007
Ref: 0017/07

Trevor A Clay RIBA Ltd
Chartered Architects
14 Old Fendike Road
Weston Hills
SPALDING
Lincolnshire PE12 6DD

Tel/Fax: 01406 380027 Mob: 07778 597975 Email: trevorclay@tiscali.co.uk

project:
PROPOSED NEW BUNGALOW PLOT AT REAR OF
79 HALLGATE, HOLBEACH, SPALDING
FOR MR AND MRS R JACKSON

drawing:
PLANNING APPLICATION DRAWING

date: 12 December 06 proj. no: 06/193/PA
scale: 1:100/200/1250 drg. no: 001 rev: