© MARTIN OSBORNE DESIGN SERVICES LTD (Registered Company No. 8800118)

NOTES:

1. DO NOT SCALE FROM DRAWING

2. ALL DIMENSIONS IN MILLIMETRES

3. TO BE READ IN CONJUNCTION WITH ALL OTHER RELEVANT DRAWINGS, CALCULATIONS, SPECIFICATIONS ETC.

EXISTING FRONT ELEVATION
(SCALE 1:100)

EXISTING SIDE ELEVATION
(SCALE 1:100)

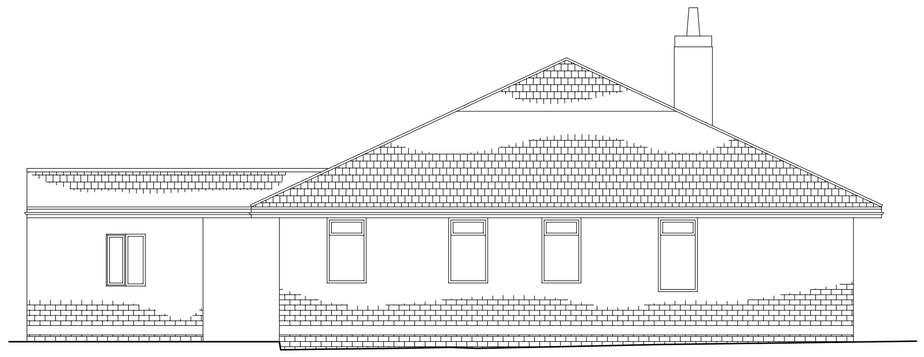

EXISTING SIDE ELEVATION
(SCALE 1:100)

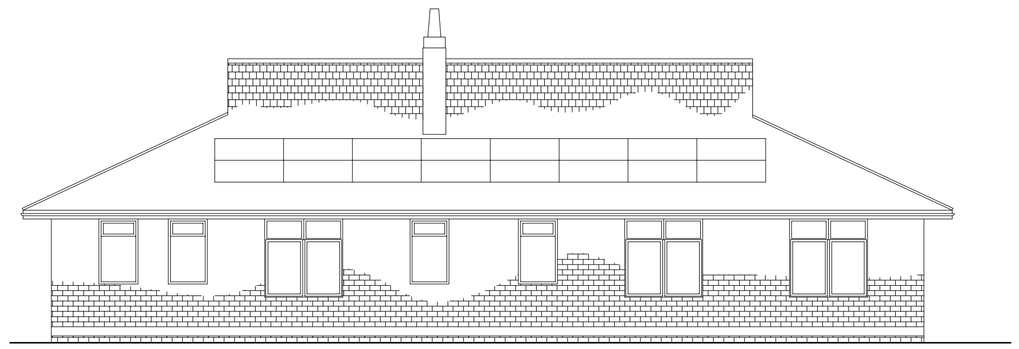

EXISTING REAR ELEVATION
(SCALE 1:100)

SITE PLAN
(SCALE 1:1250)

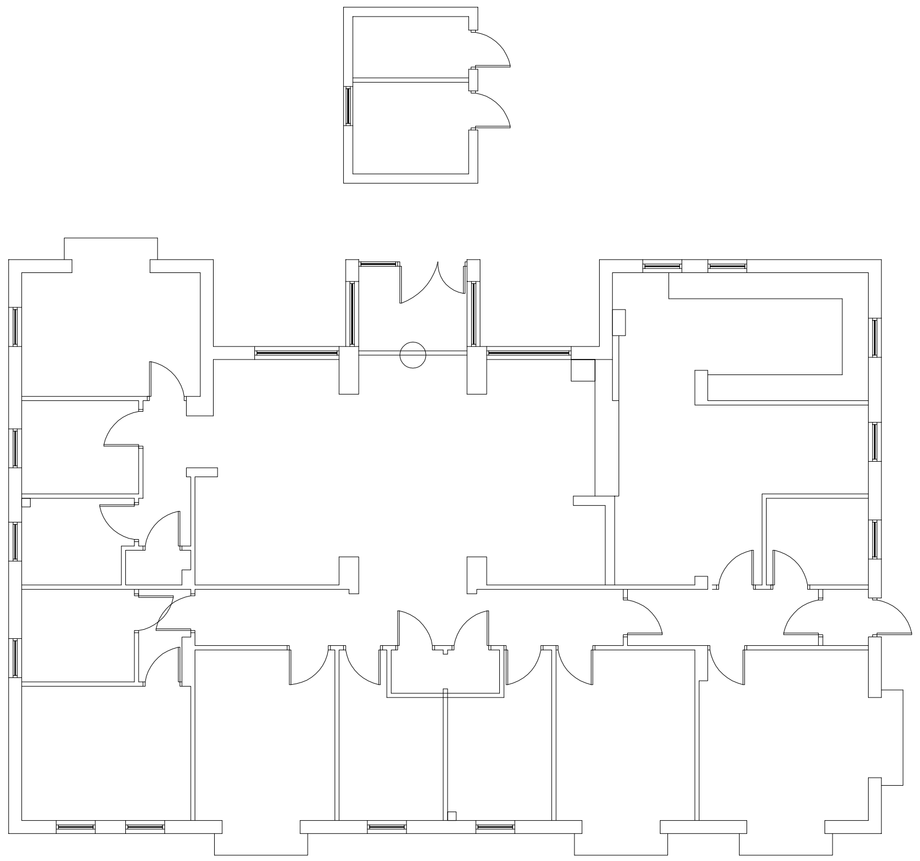

EXISTING GROUND FLOOR PLAN
(SCALE 1:100)

BLOCK PLAN
(SCALE 1:500)

Rev.	Description	Date

Client: LITTLEBURY MEDICAL GROUP

Project: LITTLEBURY MEDICAL CENTRE
PROPOSED EXTENSION
EXISTING PLANS & ELEVATIONS

Issue: FOR COMMENT

Scale: AS SHOWN Date: DEC 2015

Drawing No. 15-445-100

MARTIN OSBORNE DESIGN SERVICES

Unit A, Holdingham Barns
Sleaford
NG34 8NP

t: 07811 175323
e: martin@mo-designservices.com
www.mo-designservices.com