
This drawing is to be read in conjunction with all relevant designers, consultants and specialists drawings and specifications. The designer is to be notified of any discrepancies before proceeding. Do not scale from this drawing. All dimensions and levels are to be checked on site. All work carried out before planning and building regulation approval is obtained is at the contractor/clients risk. This drawing is subject to copyright.



EXISTING SITE PLAN
Scale 1:250

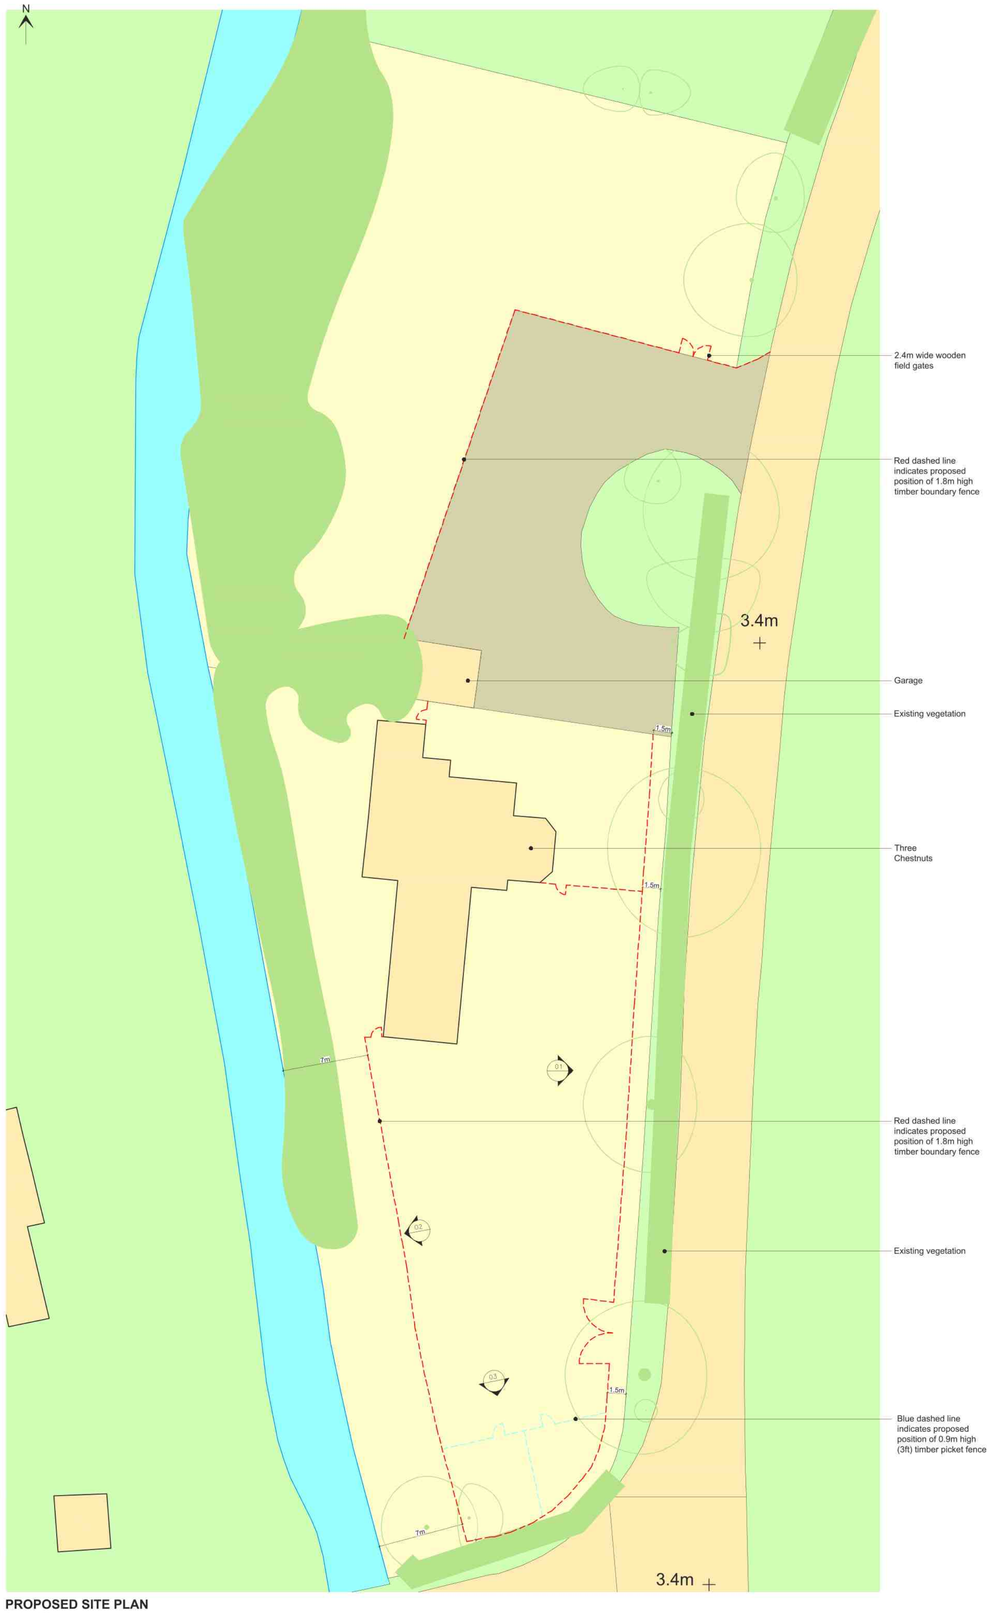

PROPOSED SITE PLAN
Scale 1:250

by	revision	date
A	PRG Revised following consultation	06.02.2025

RVA
RIBBLE VALLEY ARCHITECTURE LTD
T 01254 800975
E info@ribblevalleyarchitecture.co.uk
www.ribblevalleyarchitecture.co.uk

CLIENT	PROJECT	DRAWING TITLE	DATE	DRAWN	SCALE	SHEET	DRAWING NO.	REVISION
Hexagon Care Services	The Three Chestnuts, Fen Road, Holbeach	Existing and Proposed Site Plans	January 2025	P.Gudgeon	1:250	A1	2312-A01	A