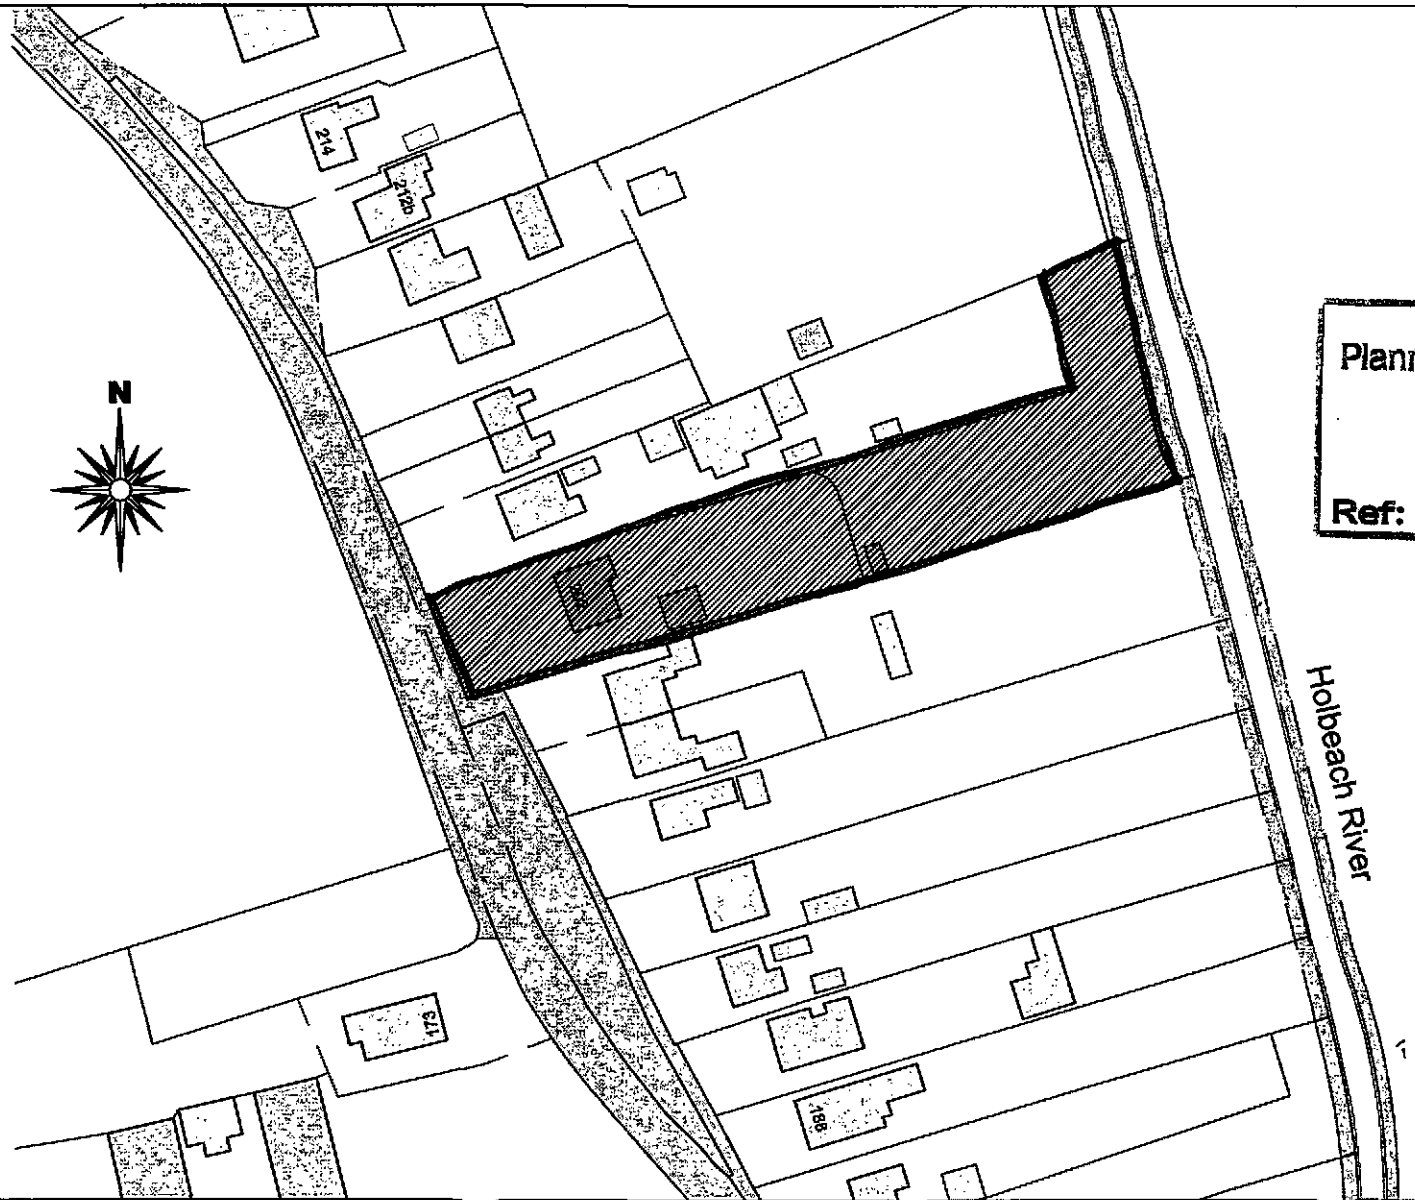


SHDC
Planning & Development
19 JAN 2010
Ref: 0053-10

Site Location Plan

Scale 1:1250

remway Design Ltd
2nd Floor - 5B Sheepmarket
Spalding
PE11 1BH
Tel: 01775 768 921
e-mail: enquiries@remwaydesign.co.uk

Site :
Proposed Granny Annexe:
202 Boston Road North,
Holbeach
PE12 8AG

Client :
Mr B Cotton

Date : *****

Scale : as noted

Drawing No:
1855-01



Site Block Plan

Scale 1:500

SHDC
Planning & Development
19 JAN 2010
Ref: 0053-10

N


renway Design Ltd
2nd Floor - 5B Sheepmarket
Spalding
PE11 1BH
Tel: 01775 768 921
e-mail: enquiries@renwaydesign.co.uk

Site :
Proposed Granny Annexe:
202 Boston Road North,
Holbeach
PE12 8AG


Client :
Mr B Cotton

Date : ******
Scale : as noted


Drawing No:
1855-02

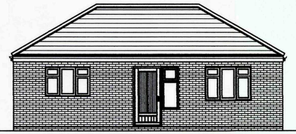

Front Elevation
Scale 1:100

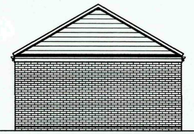


Side Elevation
Scale 1:100

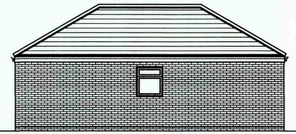

Rear Elevation
Scale 1:100



Side Elevation
Scale 1:100

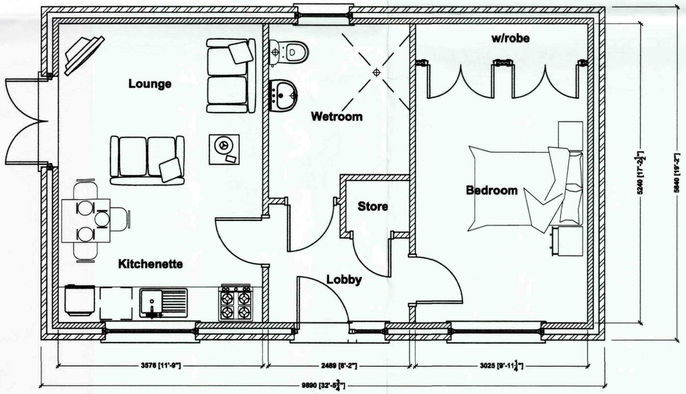

Ground Floor Plan
Scale 1:50

SHDC
Planning & Development
19 JAN 2010
Ref: 0053-10

GENERAL CONDITIONS
Contractors are responsible for checking all dimensions on site when work commences and before ordering any materials.Any discrepancies should be brought to the attention of the Client for remedial action before commencing further.

All materials not specified to be of a standard suitable for the work proposed and be fit for purpose.All work to be in accordance with good building practise and all necessary BS codes for Workmanship on Building Sites.

Revisions

rev 'A' - 15.01.10 - Amended to suit Clients comments

Client: **Mr B Cotton**

Site: **Proposed Granny Annexe:
202 Boston Road North,
Holbeach
PE12 8AG**

Drg Title: **Proposed Plans and Elevations**

remway Design Ltd
2nd Floor - 5B Sheepmarket
Spalding
PE11 1BH
Tel : 01775 768 821
e-mail: enquiries@remwaydesign.co.uk

Drg Size	Drawing Number	Revision:
A2	1855-03	A