
External Window Schedule

Code	Size	Lintel
W1	950x1350mm	CB70 - 1250mm
W2	950x1350mm	CB70 - 1250mm
W3	900x1200mm	CB70 - 1200mm
W4	900x1350mm	CB70 - 1200mm
W5	900x1350mm	CB70 - 1200mm
W6	1200x1050mm	CB70 - 1500mm
W7	950x1200mm	CB70 - 1250mm
W8	950x1200mm	CB70 - 1250mm
W9	900x1050mm	CB70 - 1200mm
W10	900x1050mm	CB70 - 1200mm
W11	900x1200mm	CB70 - 1200mm
W12	900x1200mm	CB70 - 1200mm
W13	900x1200mm	CB70 - 1200mm
W14	665X1200mm	CB70 - 1000mm


External Door Schedule

Code	Size	Lintel
ED1	950x2100mm	CB70 - 1250mm
ED2	950x2100mm	CB70 - 1250mm
ED3	1225x2100mm French Doorset	CB70 - 1600mm

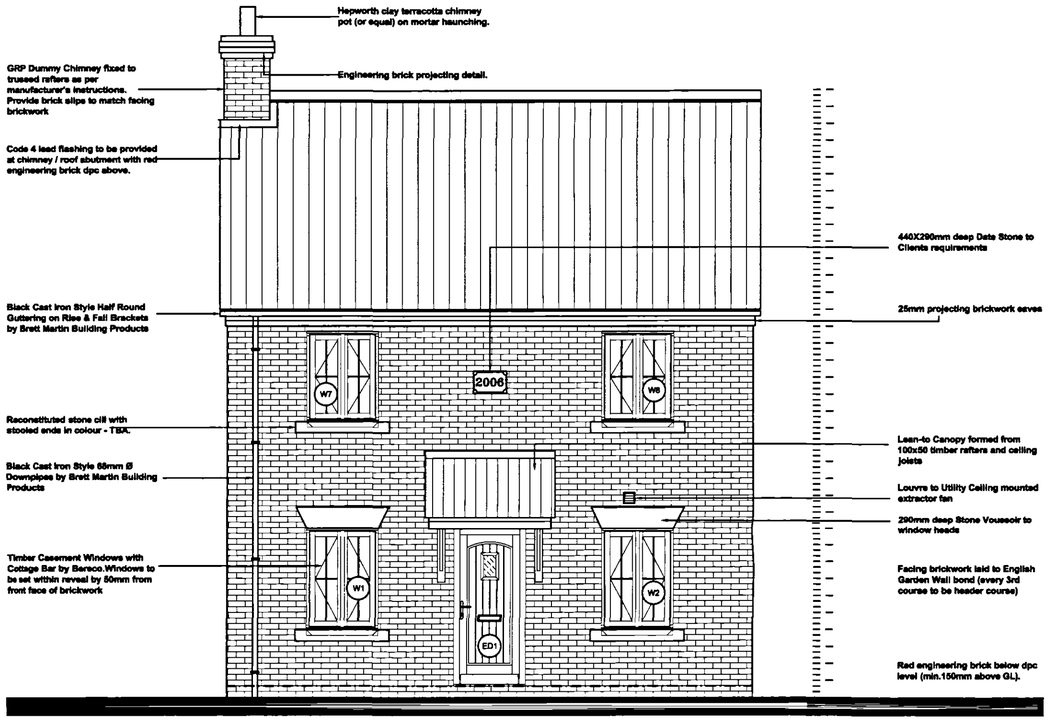

Front Elevation
Scale 1:50


All window habitable room opening vents to allow means of escape in an emergency situation.Opening vent to be min.450 wide in each direction with an area of 0.33m² fitted with egress hinges.

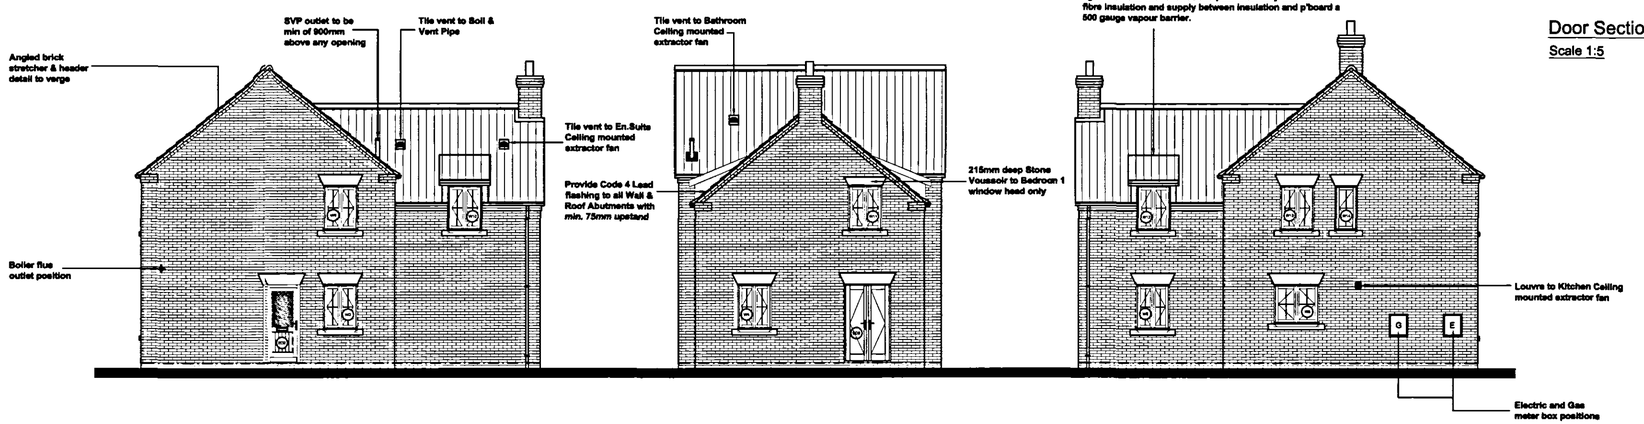


Side Elevation
Scale 1:100


Rear Elevation
Scale 1:100

Side Elevation
Scale 1:100

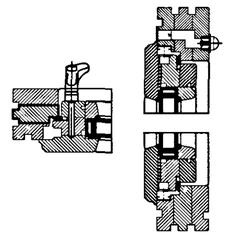

Window Sectional Details
Scale 1:5

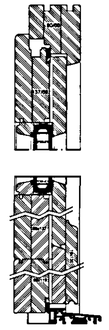

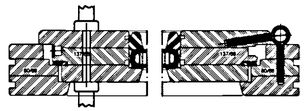

Door Sectional Details
Scale 1:5

rev "D" - 13.07.07 - Layout amended & Building Control Amendments added

rev "C" - 27.11.06 - Existing Drain Position shown to western boundary

rev "B" - 22.08.06 - General Amendments

rrev "A" - 07.06.06 - Amended to suit Planning Consultant / Clients comments

GENERAL CONDITIONS
Contractors are responsible for checking all dimensions on site when work commences and before ordering any materials.Any discrepancies should be brought to the attention of the Client for remedial action before commencing further.

All details shown are based on typical site conditions for that area, any abnormal conditions should be brought to the attention of the Client and Local Authority.

The notes shown are mainly to cover the requirements of Building Regulations and should not be treated as full specification.

No allowance has been made for any Structural Calculations,a "SAP" calculation, Soil Investigation or Flood Risk Assessment.If deemed necessary then these will be chargeable extra.All steel beam sizes shown on drawing are all subject to confirmation from Structural Engineer.

All materials not specified to be of a standard suitable for the work proposed and be fit for purpose.All work to be in accordance with good building practise and all necessary BS codes for Workmanship on Building Sites.

Client :
D Brown Building Contractors Ltd
Haycroft Lane
Holbeach
PE12 8LB

Site :
Proposed Residential Development @ Fleet Street, Holbeach, PE12 7AF

remway Design Ltd
2 Red Lion Street
Spalding
P E 1 1 1 E X
Tel / Fax: 01775 768 921
Mobile : 07815 112 058
e-mail: jason@remwaydesign.co.uk

Date : june07 | Scale : As Noted

Drawing No:
rem 1222 - 01"D"

Planning & Development
22 JAN 2008
Ref: 0057/08

DETERMINED PLAN