


EAST

Plain roof areas & ins. 40° pitch
Marley Plain tile - Acorn Brown

Lean-to roof over Kitchen
Marley Mendip - Acorn Brown
at 22½° pitch


Facing Bricks
Malton Red Rustic Handmade
by Castle Field Greenway

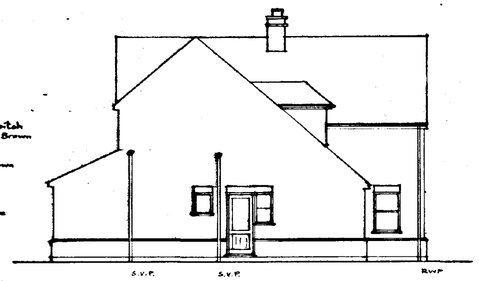


NORTH




WEST

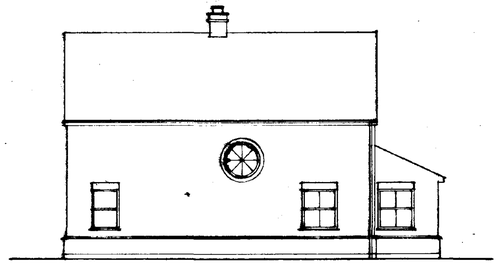


SOUTH

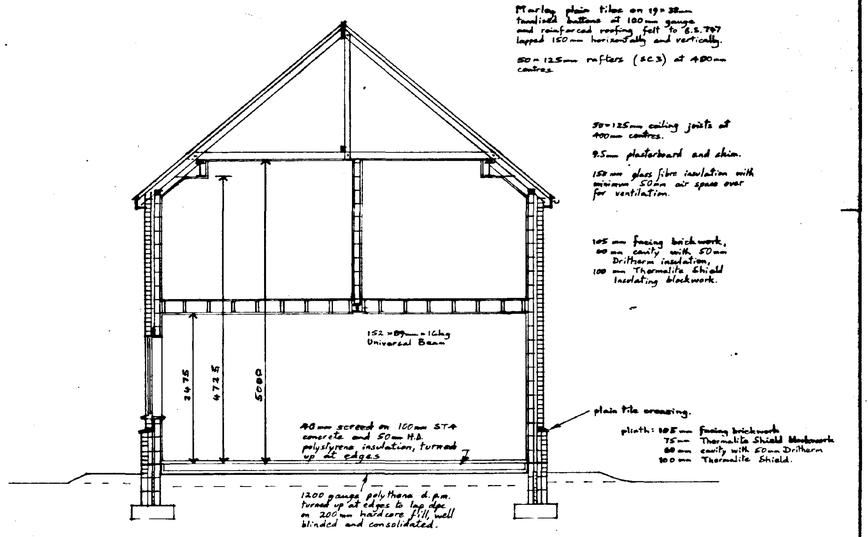

SECTION A-A

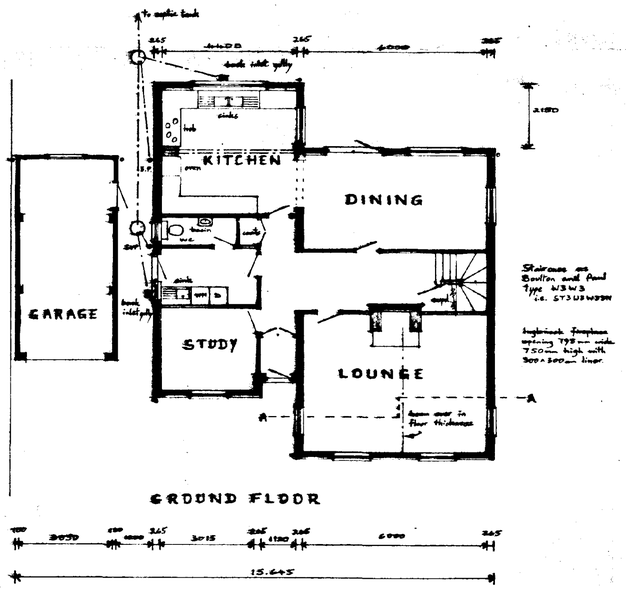

GROUND FLOOR

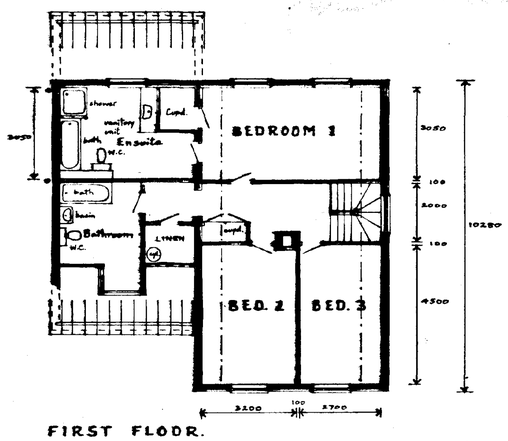

FIRST FLOOR.

SOUTH HOLLAND D.C.
PLAN DEPT
23 JAN 1995
REF. 0066/95


DETERMINED
PLAN

R. Stokes, Esq.,
New House, Holbeach Drove Gate,
HOLBEACH DROVE, Spalding.


Scale: 1:100 and 1:50	
Drawing No: 10	L. A. Ref.: Planning - H09/ B. Regs - B09/
Date: November 1994	

A. ROFFE
BUILDING DESIGN & PLANS
1 Green Lane,
SPALDING,
Lincs. PE11 2YB Tel. (0775) 723680

SUMMIT
7005-9887

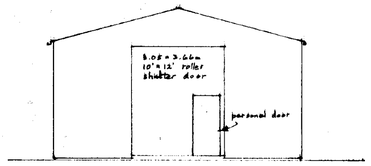


North Elevation

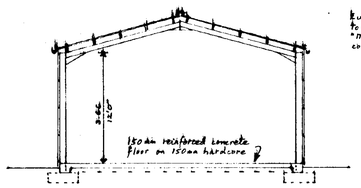


Kurocloud 32/1000/F sheeting to roof and walls "Multipan" Colorcoat P.V.C. covered steel sheets


Section

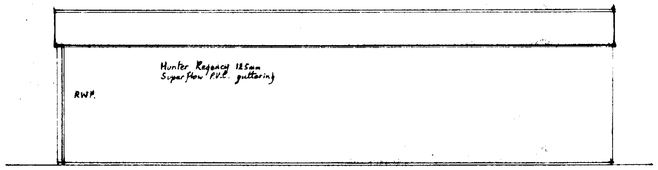

Side Elevation

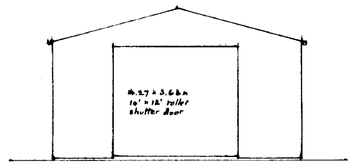

South Elevation

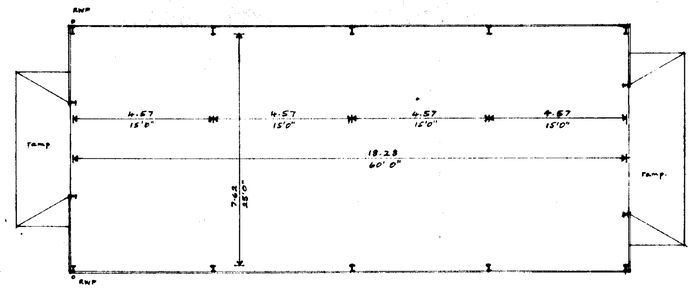

yard area

Plan

SOUTH HOLLAND D.C.
PLAN DEPT
23 JAN 1995
REF. 0066/95

Packing Shed for
R. Stokes, Esq.,
Holbeach Drove Gate,
HOLBEACH DROVE, Spalding.

DETERMINED PLAN

Scale: 1:100	
Drawing No: 10	L. A. Ref.:
Date: January 1995.	

A. ROFFE
BUILDING DESIGN & PLANS
1 Green Lane,
SPALDING,
Lincs. PE11 2YB Tel. (0775) 723680

7005-0001